


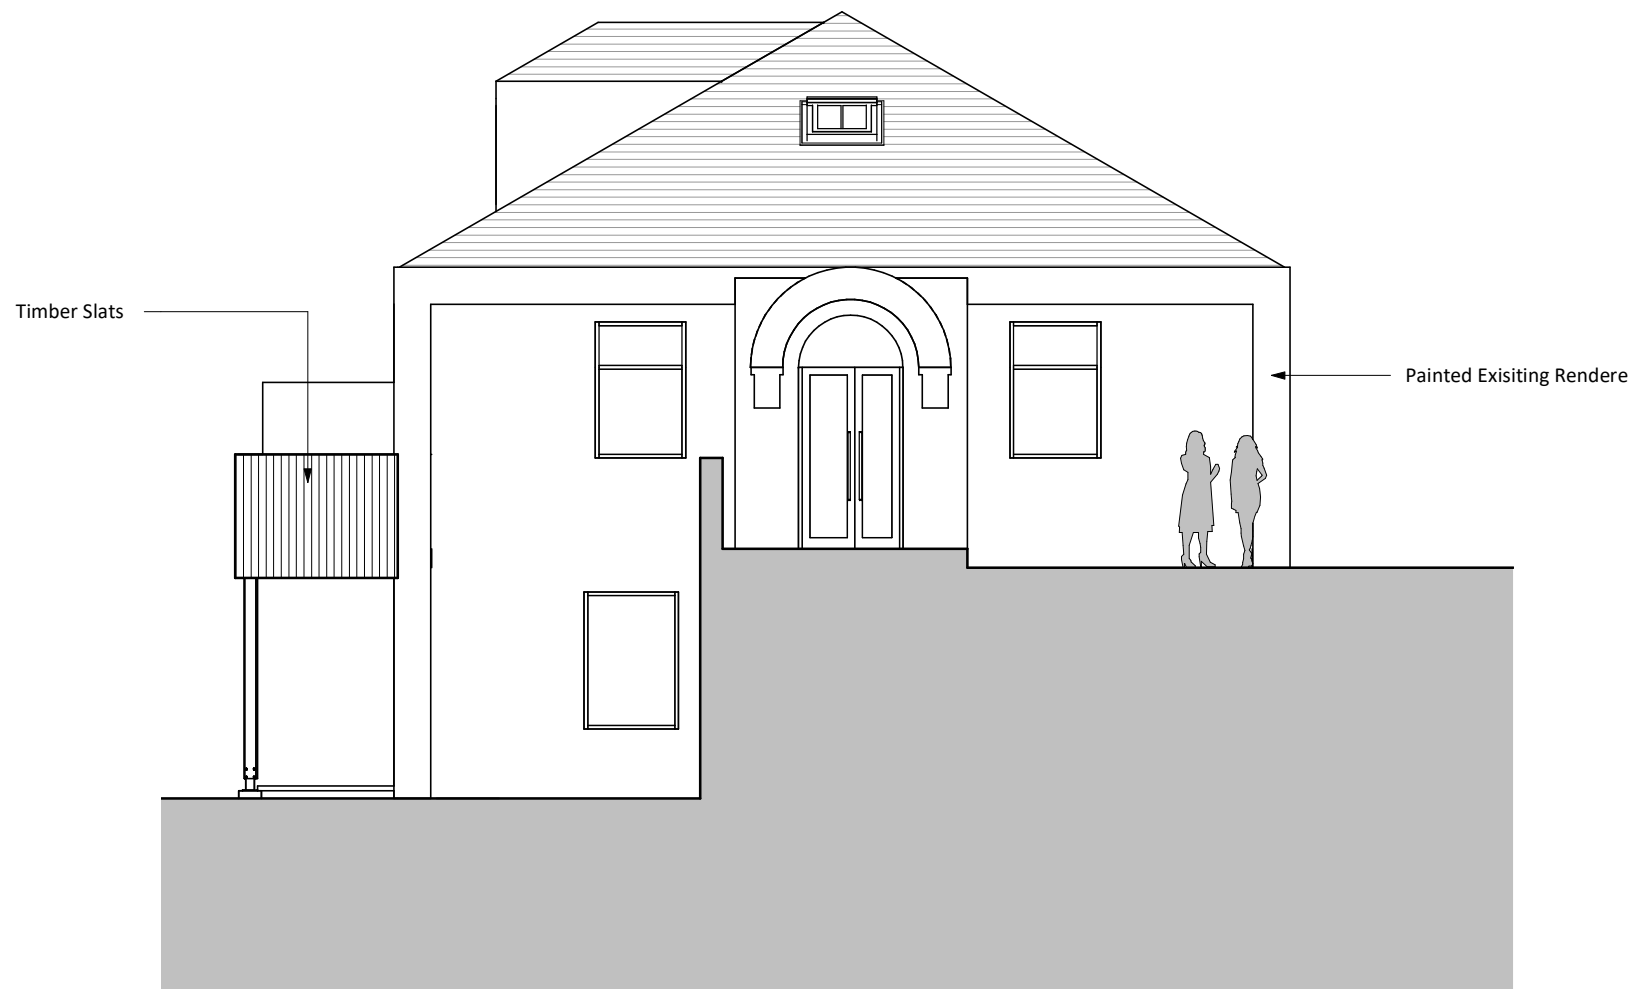


Proposed North Elevation
1 : 100



Proposed West Elevation
1 : 100



Proposed East Elevation
1 : 100

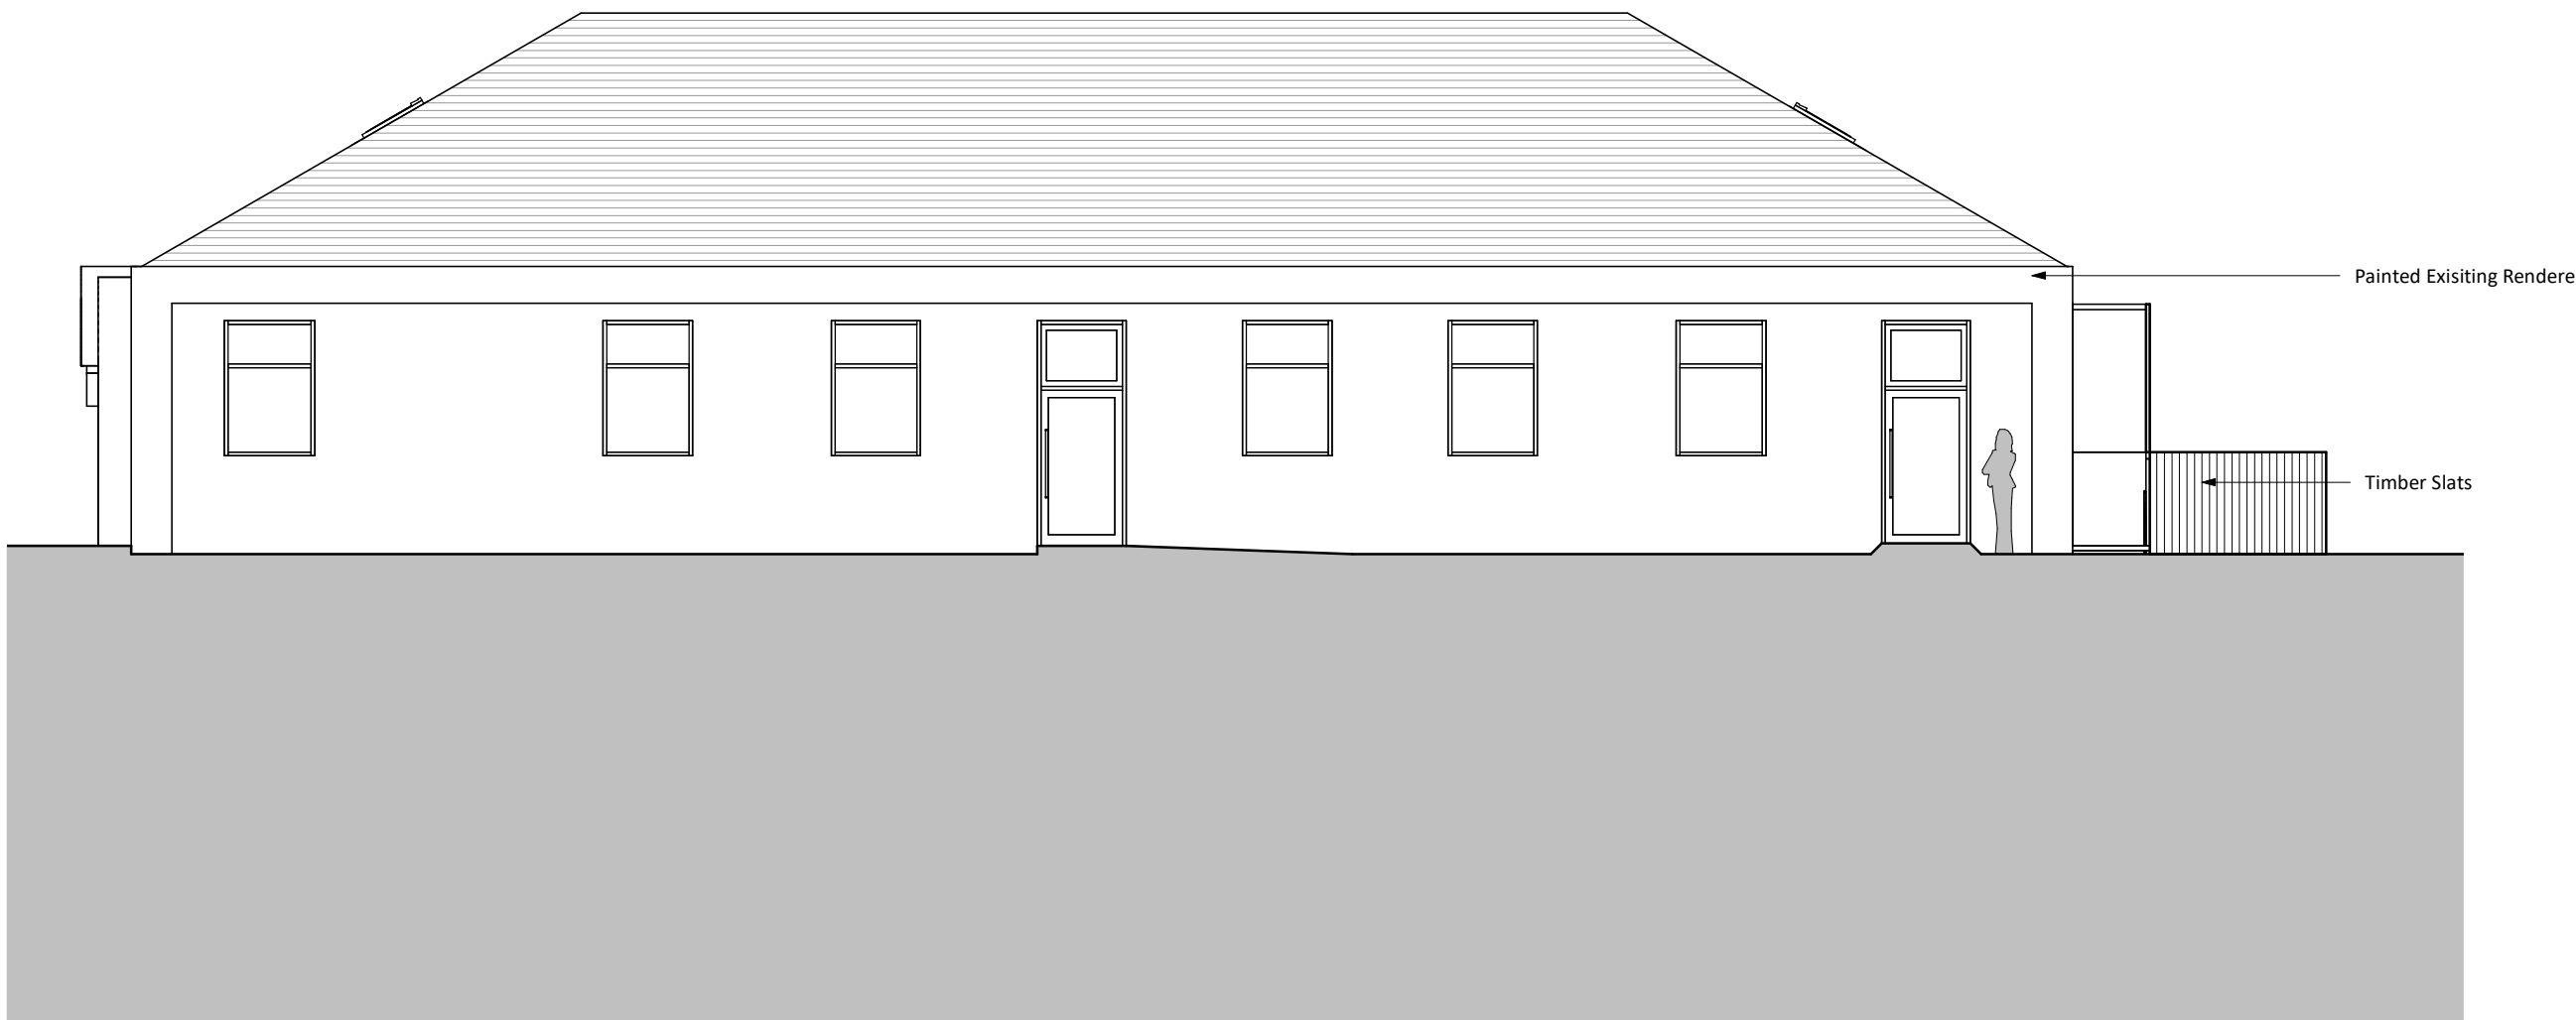

Proposed South Elevation
1 : 100

[STATUS]	A	18/11/22	M&E Issue	[REVISION]	[REVISION]
CLIENT	REV	DATE	DESCRIPTION	REVISED BY	U
Afan Valley Holidays Ltd					

Sustainable
Studio
Architects

SS/

PROJECT

Bakers DIY
Afan Road
Duffryn Rhondda
Port Talbot

DRAWING TITLE
Proposed Elevations

DRAWING STATUS		SCALE	
PL : PLANNING		1 : 100 @ A1	
NUMBER		REVISION	
PL008		A	