




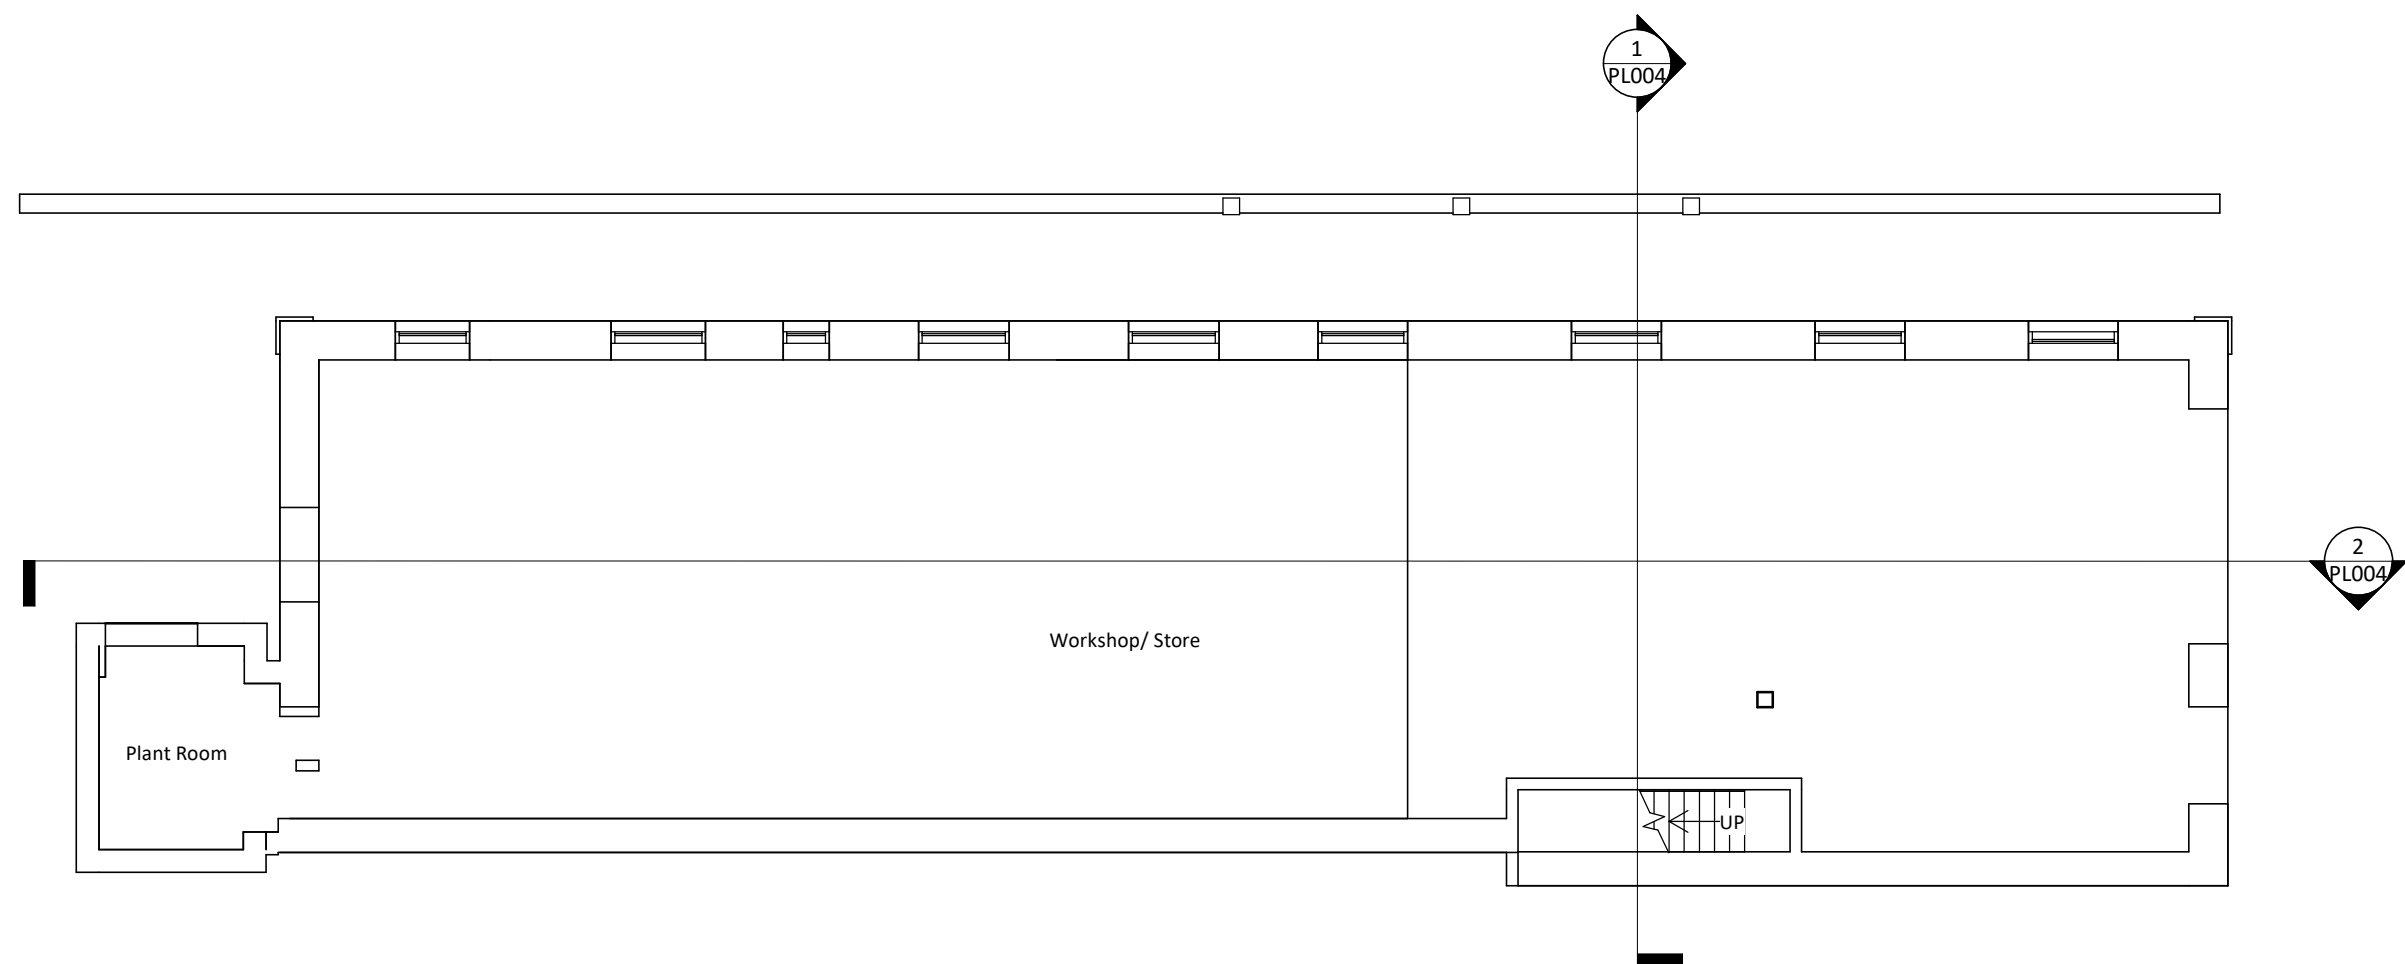


③ Existing Lower Ground Floor Plan
1 : 100

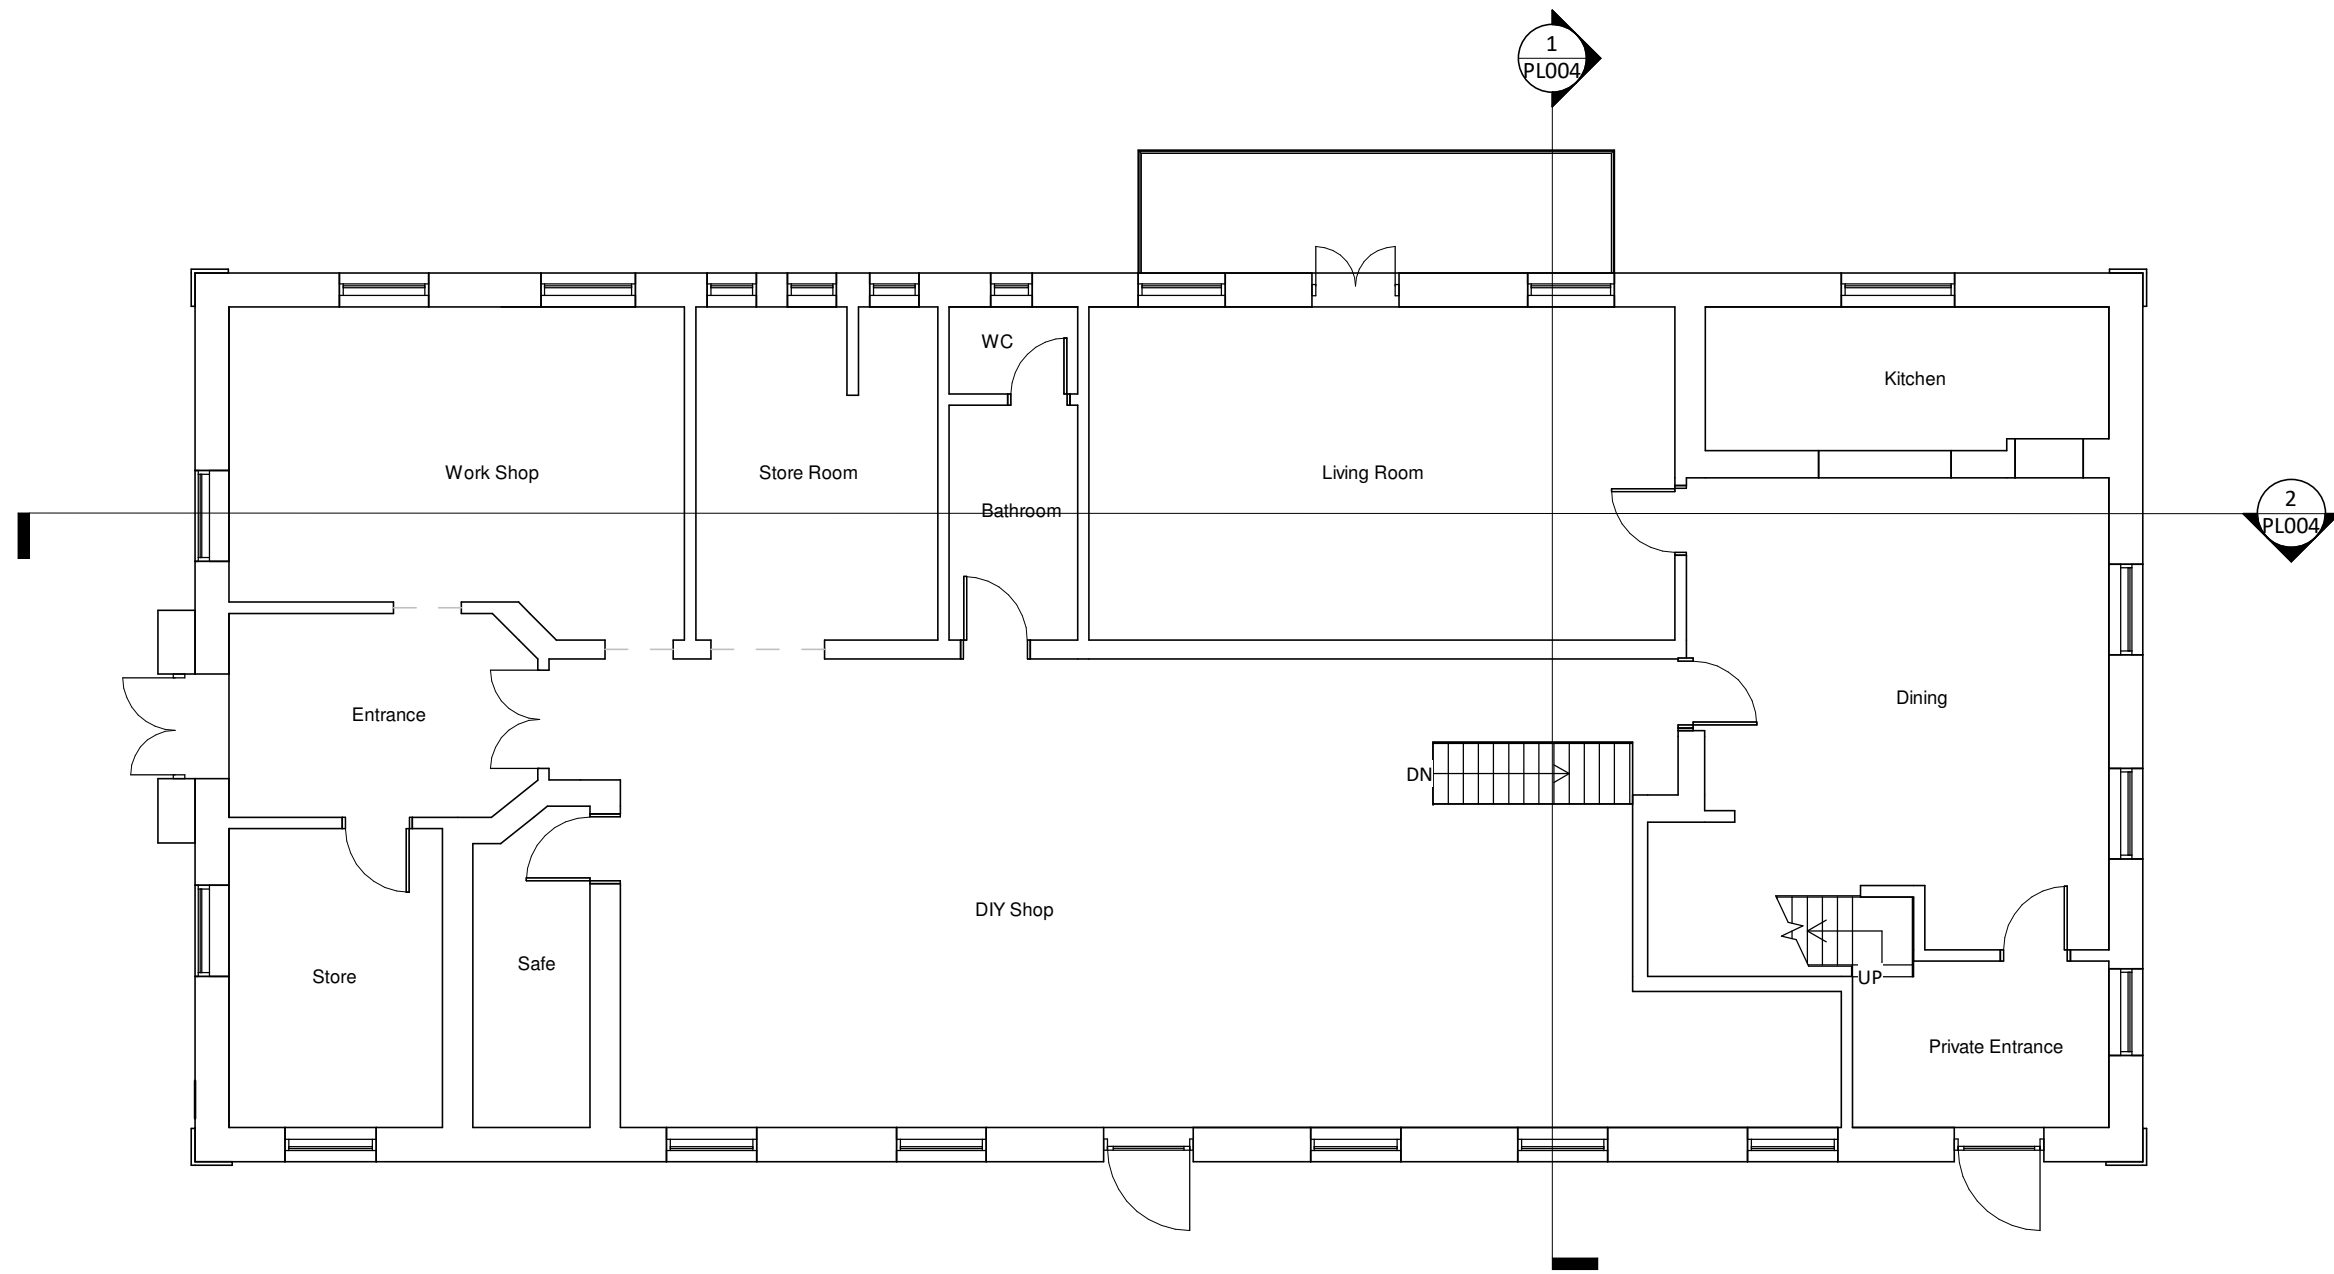

② Existing Ground Floor Plan
1 : 100

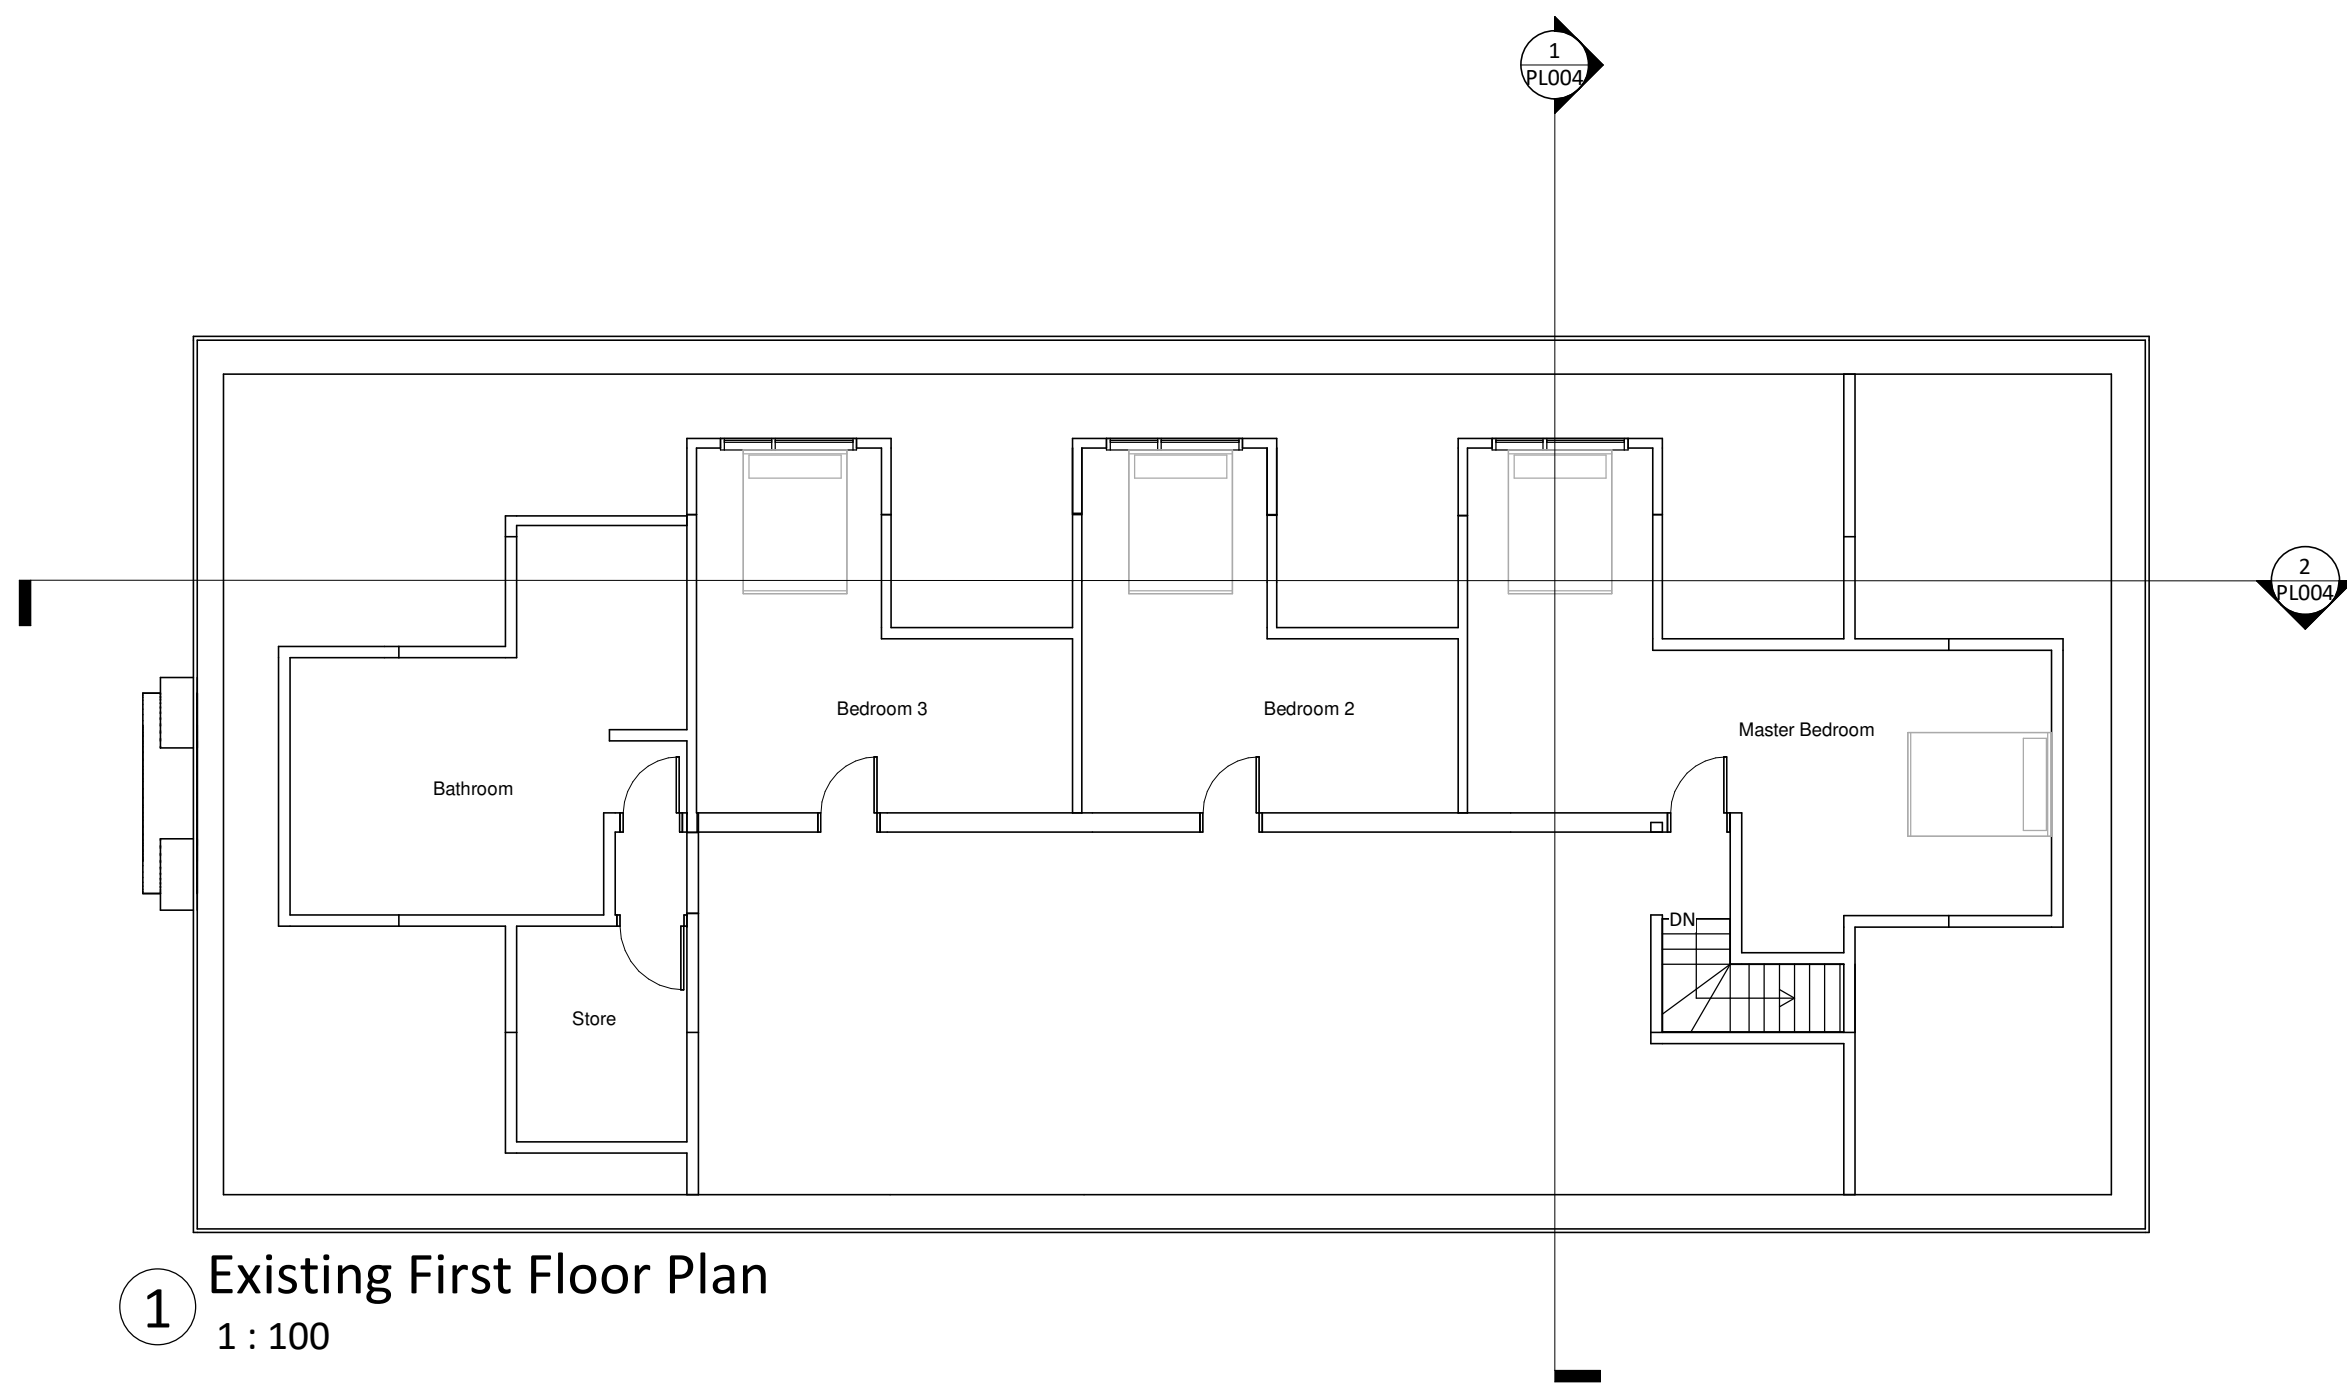

① Existing First Floor Plan
1 : 100

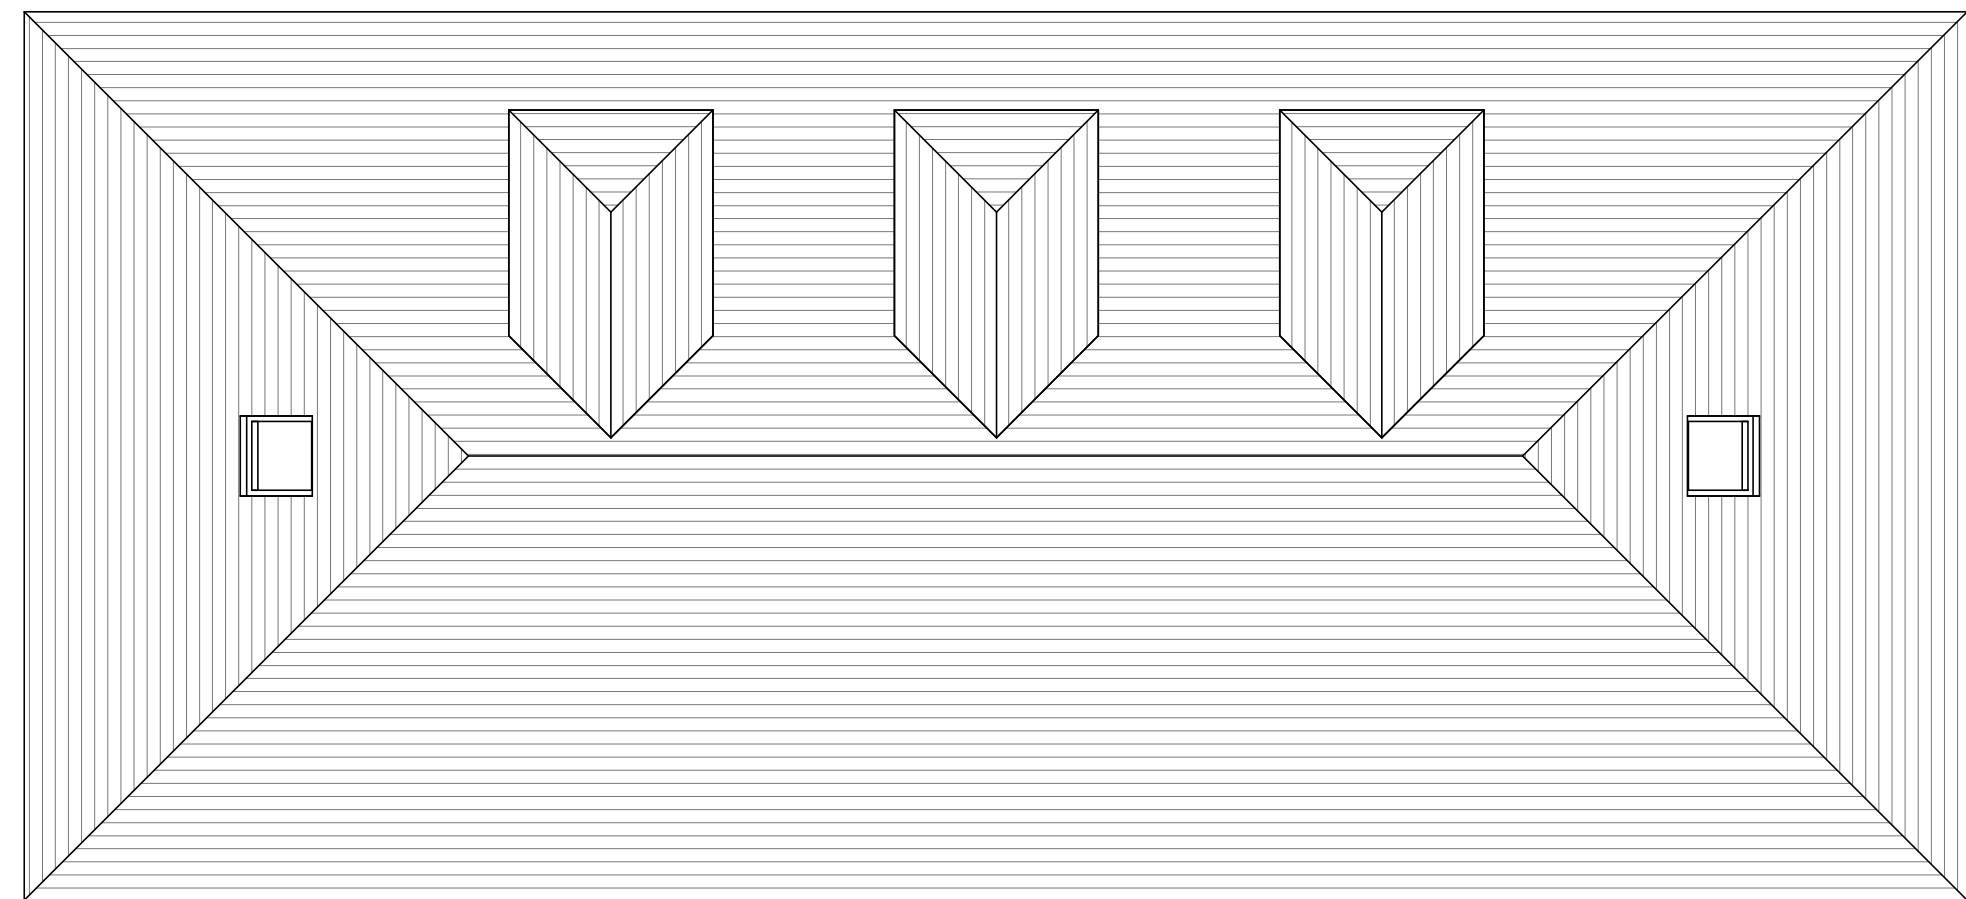

④ Existing Roof Plan
1 : 100

STATUS	REV	DATE	19/12/22	Planning	DESCRIPTION	REVISED BY
CLIENT						U
Afan Valley Holidays Ltd						

Sustainable
Studio
Architects

SS/

PROJECT
Bakers DIY
Afan Road
Duffryn Rhondda
Port Talbot

DRAWING TITLE
Existing Plans

DRAWING STATUS PL : PLANNING	SCALE 1 : 100 @ A1
NUMBER PL003	REVISION