




1 Existing North Elevation
1 : 100



3 Existing West Elevation
1 : 100



4 Existing East Elevation
1 : 100

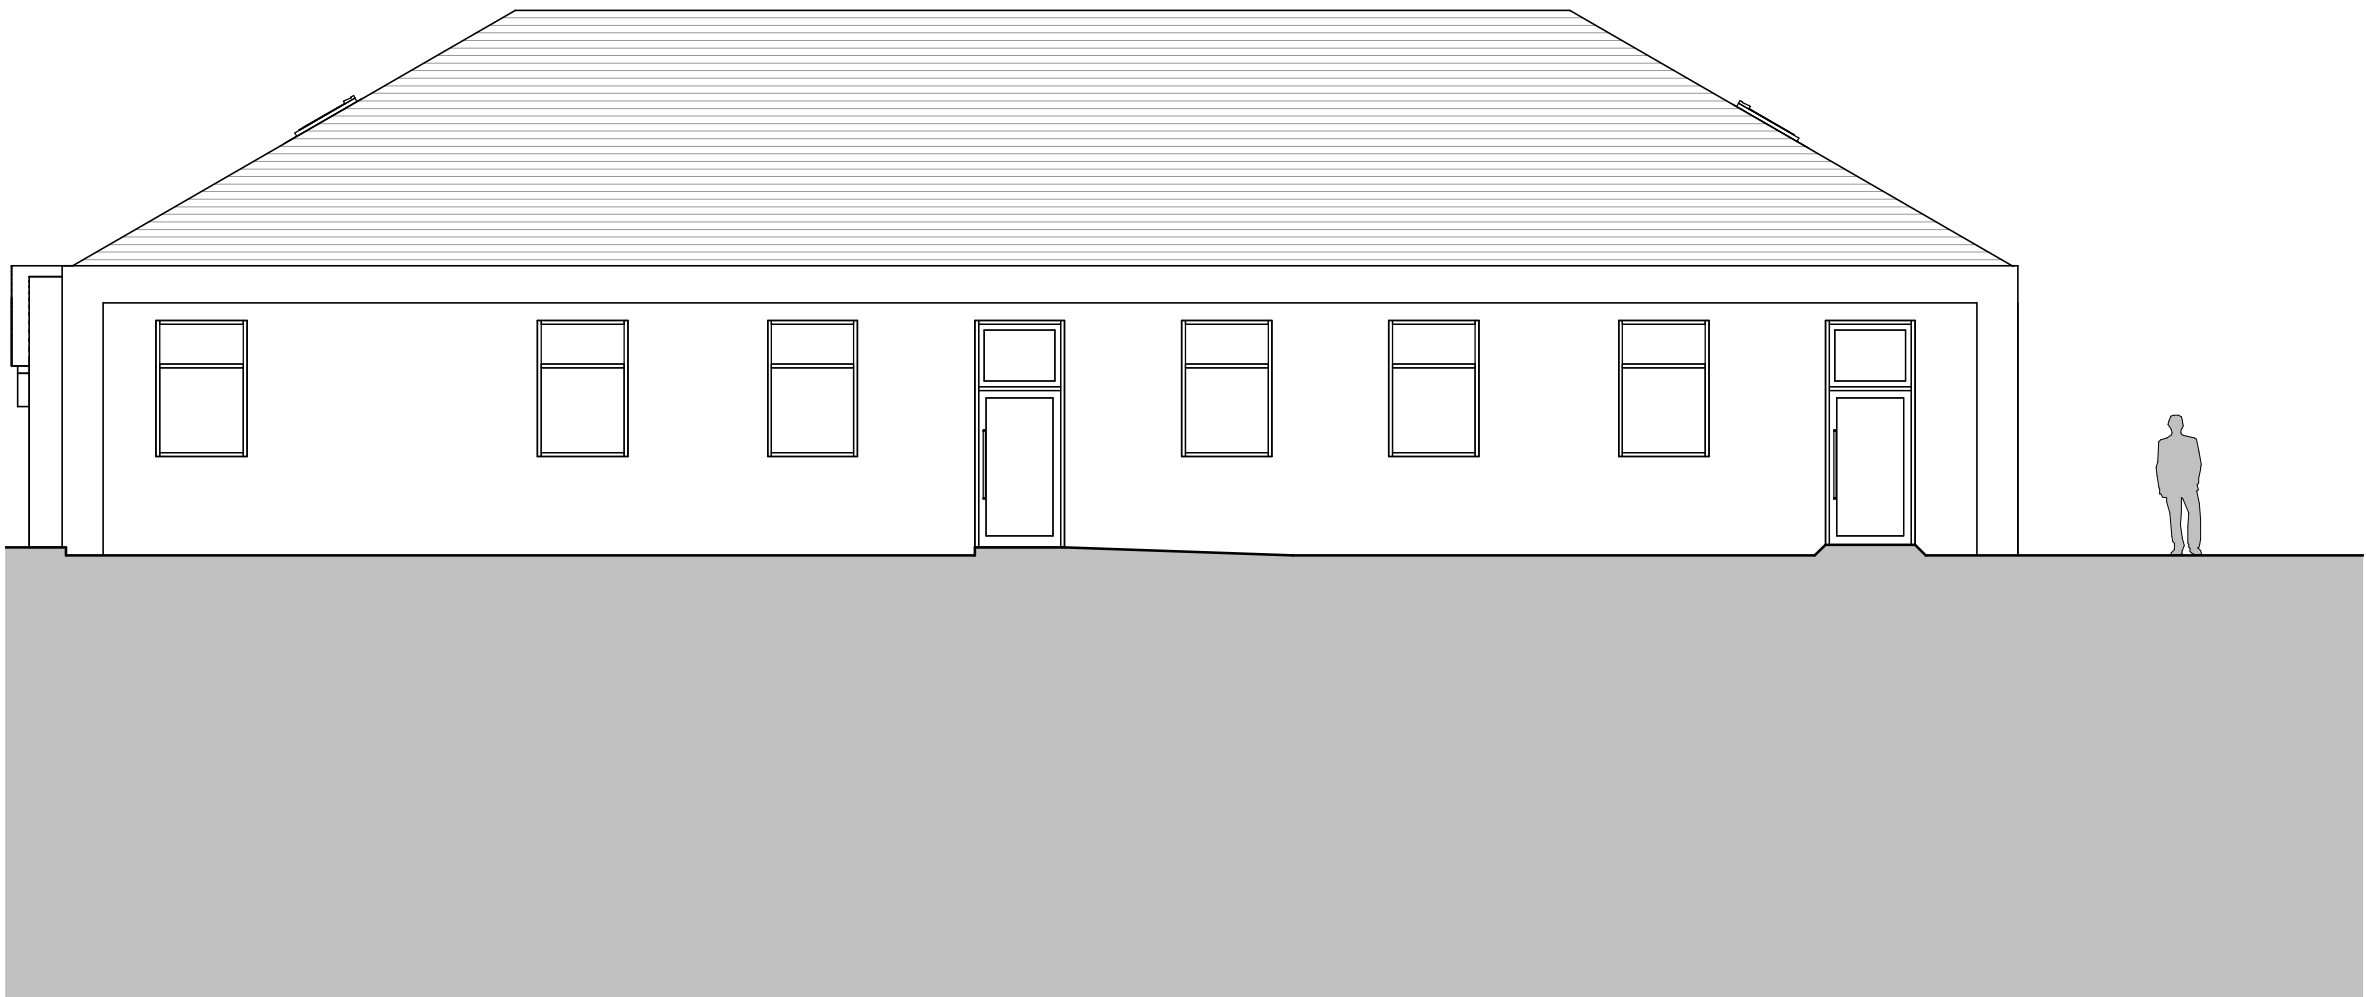

2 Existing South Elevation
1 : 100

[STATUS]	REV	19/12/22	Planning	
CLIENT	DATE	DESCRIPTION	REVISED BY	U
Afan Valley Holidays Ltd				

Sustainable
Studio
Architects

SS/

PROJECT

Bakers DIY
Afan Road
Duffryn Rhondda
Port Talbot

DRAWING TITLE
Existing Elevations

DRAWING STATUS	SCALE
PL : PLANNING	1 : 100 @ A1
NUMBER	REVISION
PL005	