



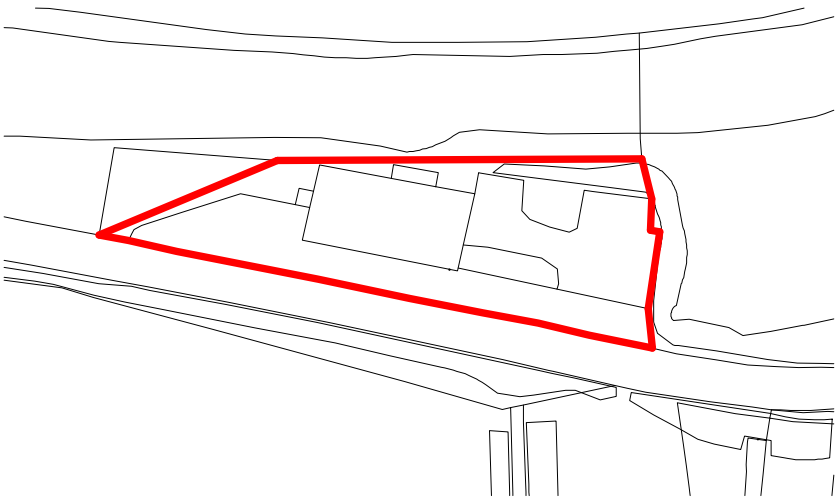

Ordnance Survey, (c) Crown Copyright 2022. All rights reserved. Licence number 100022432


Site Plan
1 : 1250

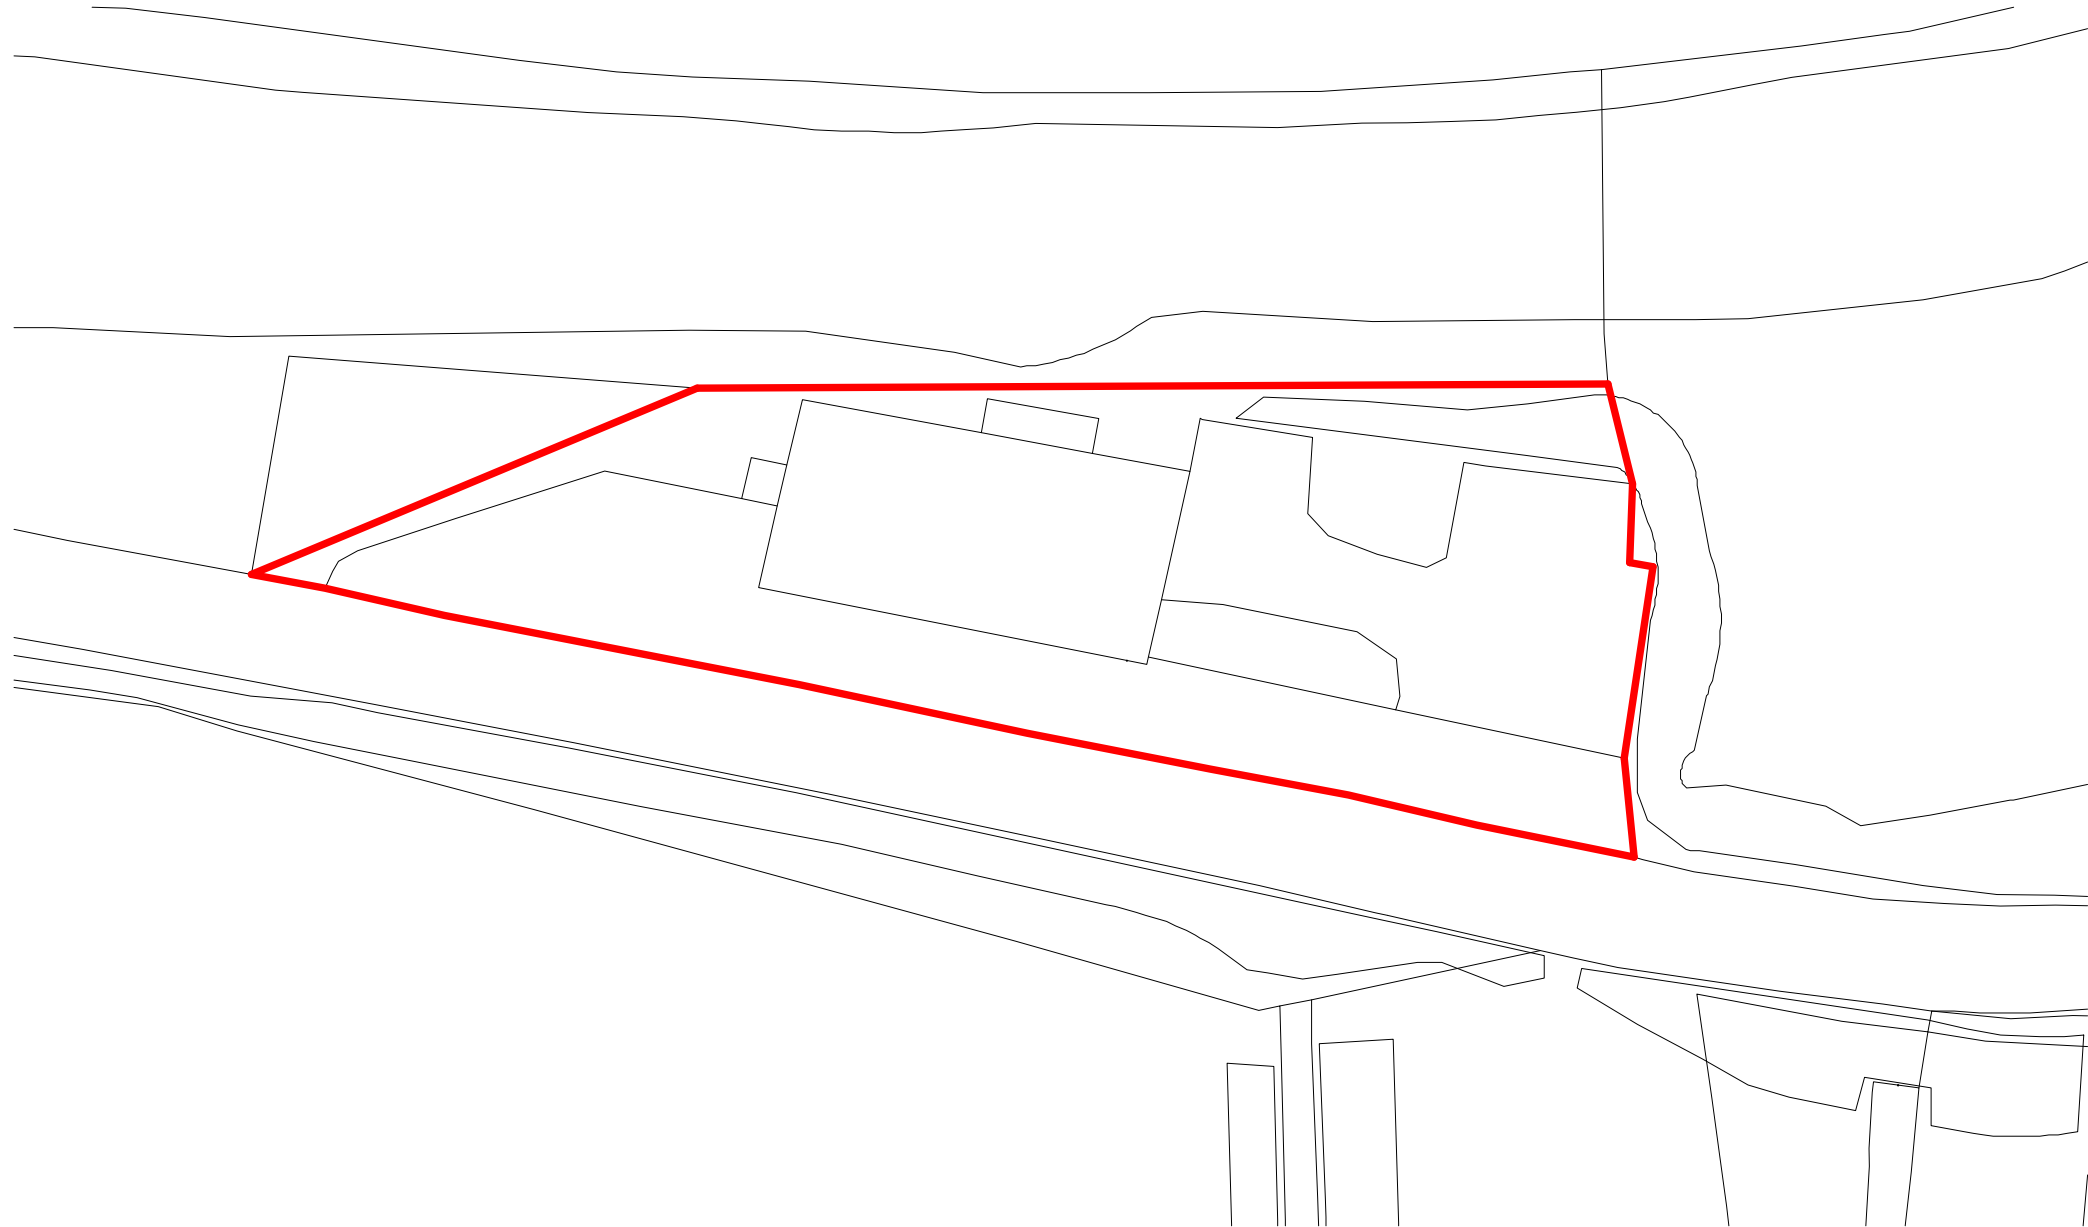

Ordnance Survey, (c) Crown Copyright 2022. All rights reserved. Licence number 100022432
Site Plan
1 : 500

Responsibility is not accepted for errors made by others in scaling from this drawing.
All construction information should be taken from figured dimensions only.

0mm 50mm

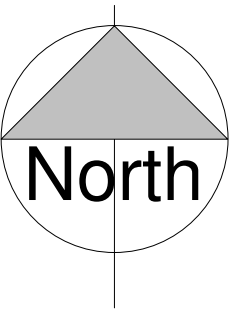

12/01/23 Planning				REVISED BY
STATUS	REV	DATE	DESCRIPTION	
CLIENT				U
Afan Valley Holidays Ltd				

Sustainable
Studio
Architects

SS/.

PROJECT

Bakers DIY
Afan Road
Duffryn Rhondda
Port Talbot

DRAWING TITLE

Site Location Plan

DRAWING STATUS	SCALE
PL : PLANNING	As indicated @ A3
DRAWING NUMBER	REVISION
PL-001	