



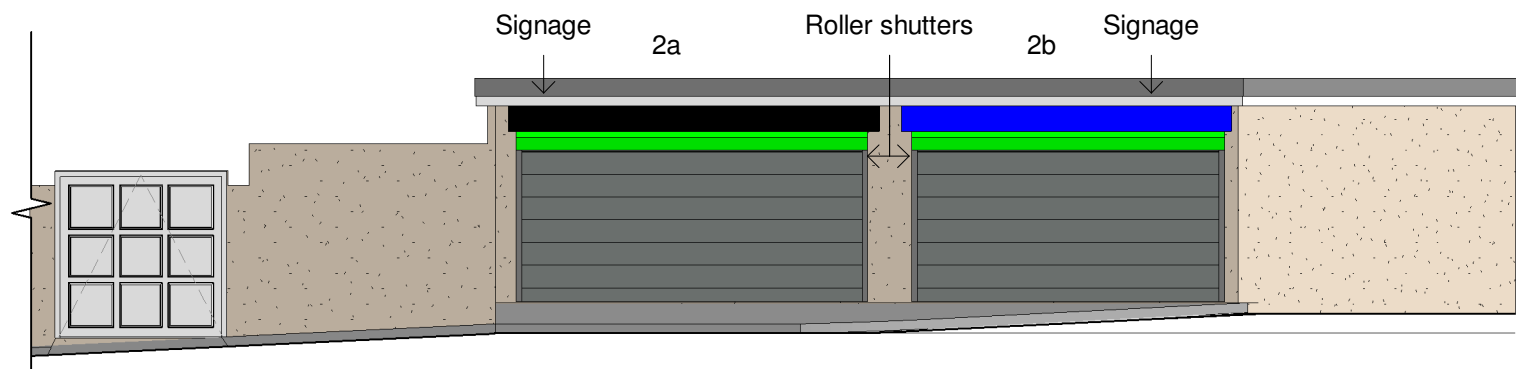


Existing Front Elevation

1 : 100

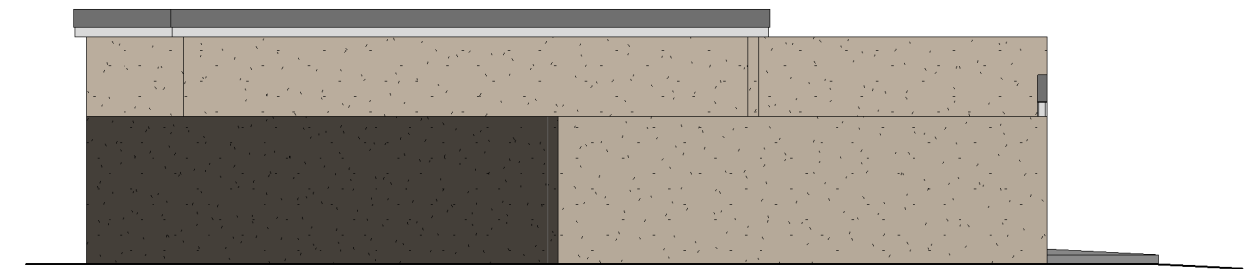


Existing Left Side Elevation

1 : 100

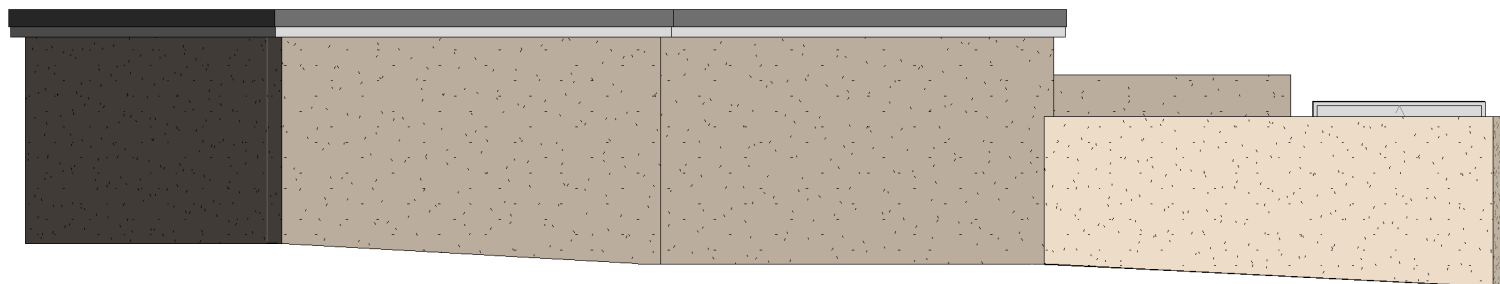


Existing Rear Elevation

1 : 100

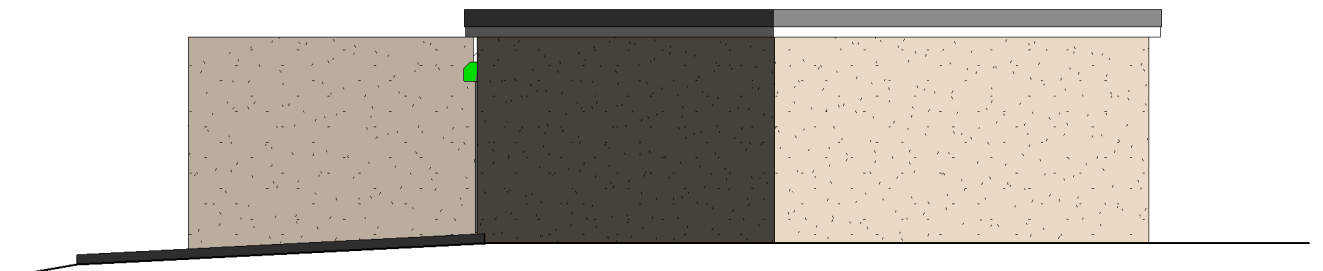


Existing Right Side Elevation

1 : 100

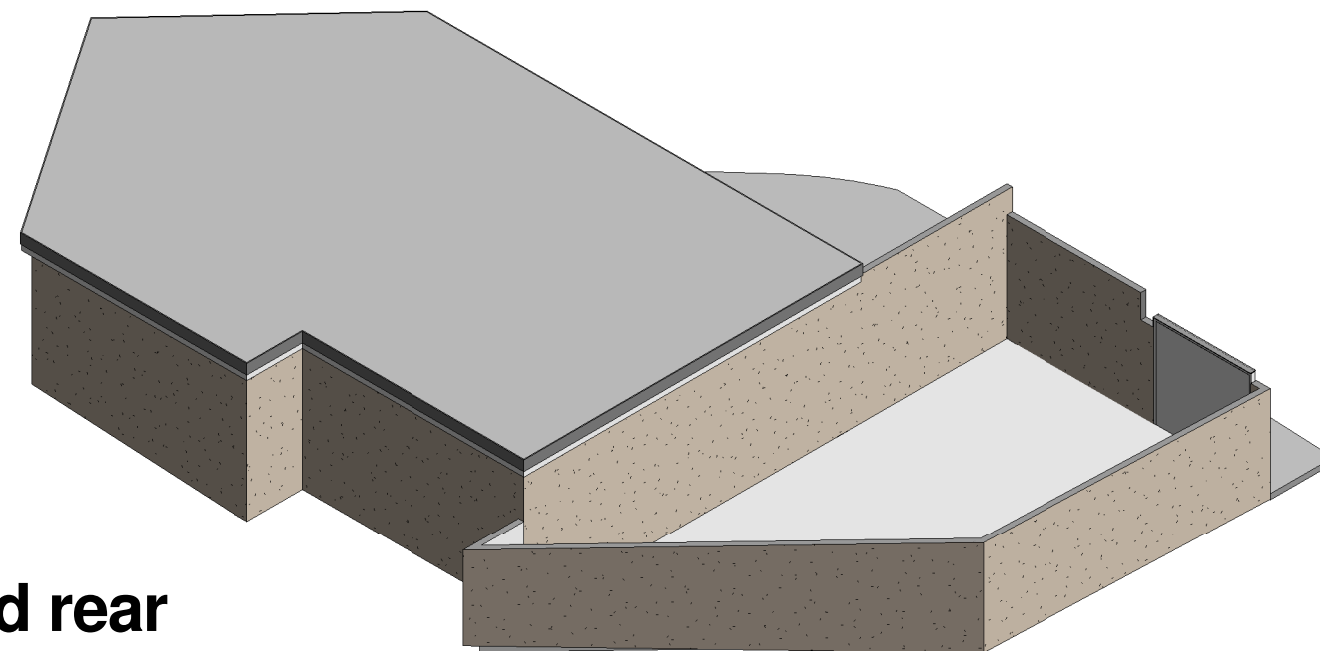

3d rear

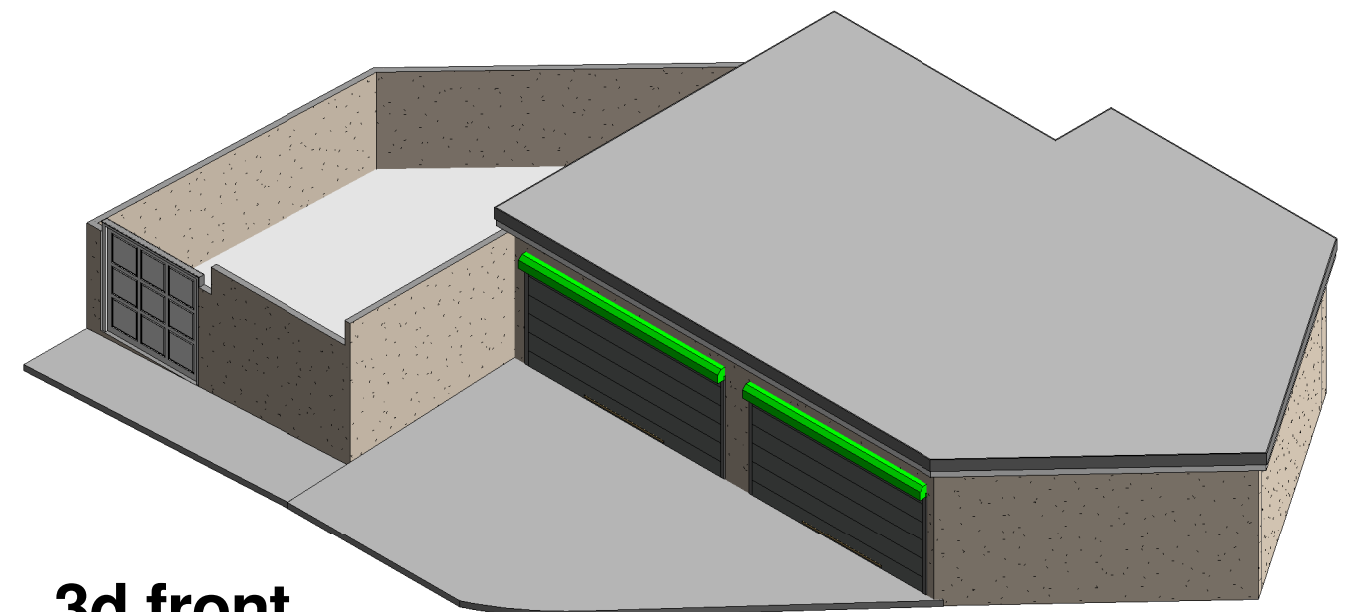

3d front

	No.	Description	Date	 www.ccs-solutions.co.uk				PROJECT Side Extension		CLIENT Mr Paul Davies		
										Date 01/10/2022	Project number 01102022	Scale (@ A3) 1 : 100
				CODE	STATUS	SUITABILITY DESCRIPTION	PURPOSE OF ISSUE	SHEET Existing Elevations		Drawn by CCS	DRWAING NUMBER A301	
										Checked by Client		REV