


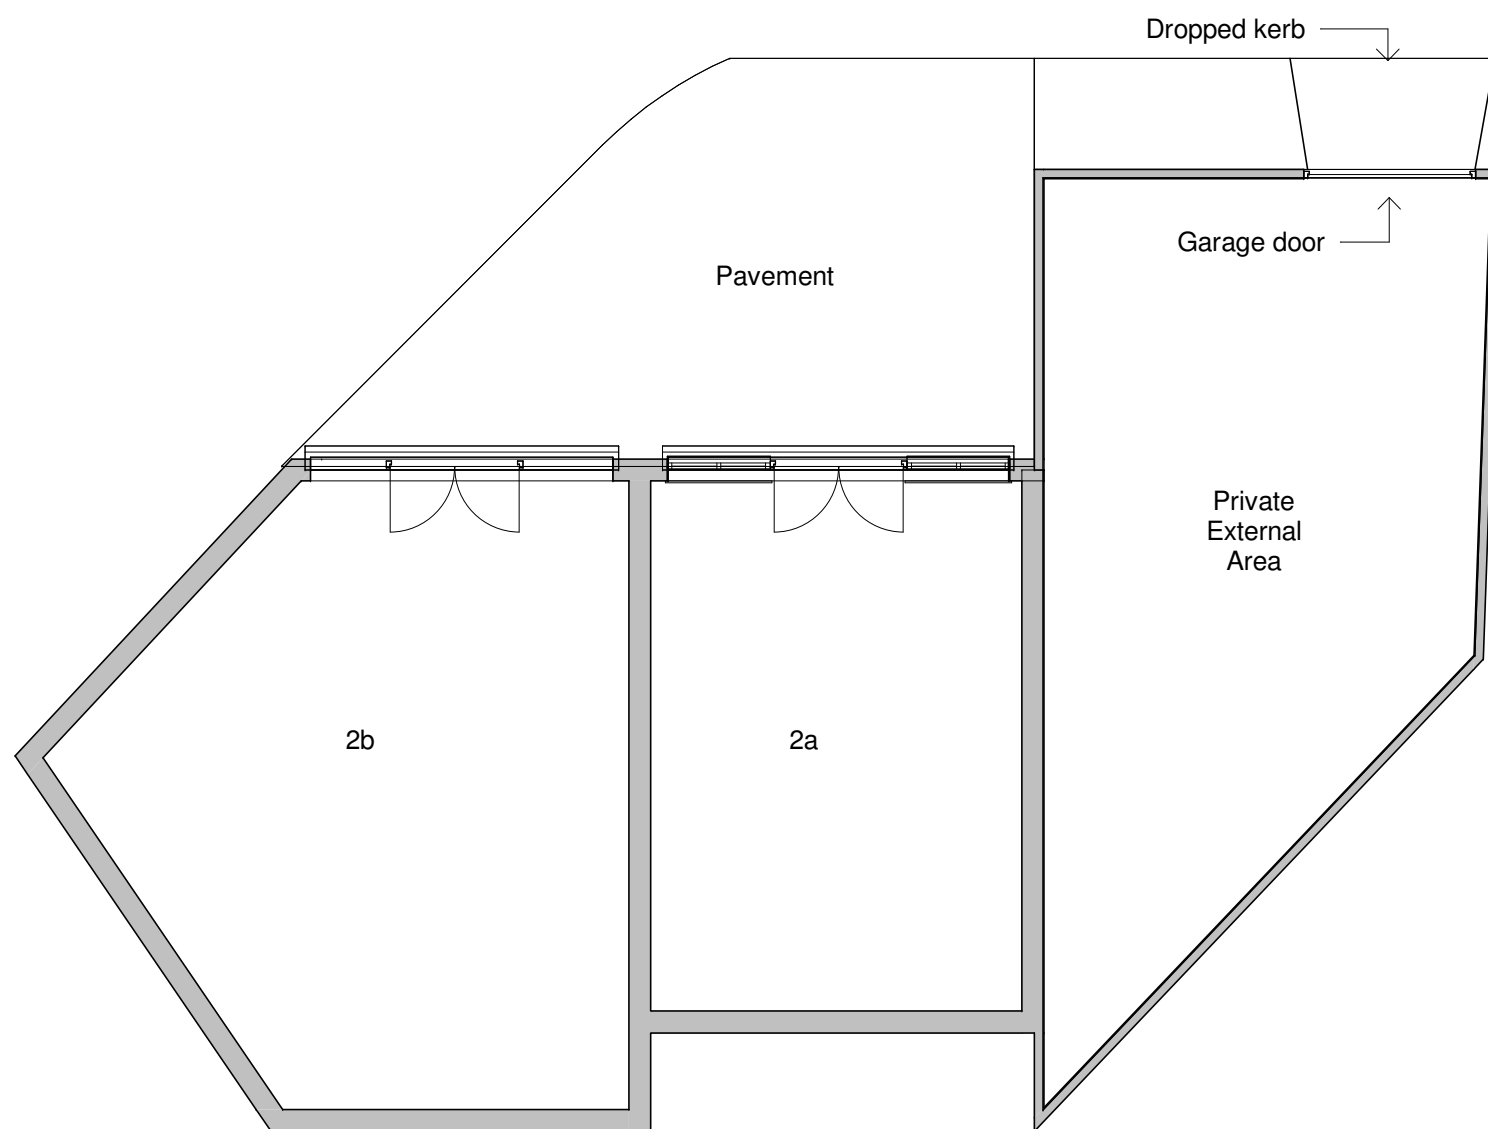


Existing Ground Floor

1 : 100



Existing Roof

1 : 100

 

No.	Description	Date

 www.ccs-solutions.co.uk			
CODE	STATUS	SUITABILITY DESCRIPTION	PURPOSE OF ISSUE

PROJECT	Side Extension
SHEET	Existing Floor Plan

CLIENT			Mr Paul Davies	
Date	01/10/2022	Project number	01102022	Scale (@ A3)
Drawn by	CCS	DRWAING NUMBER		REV
Checked by	Client	A302		