




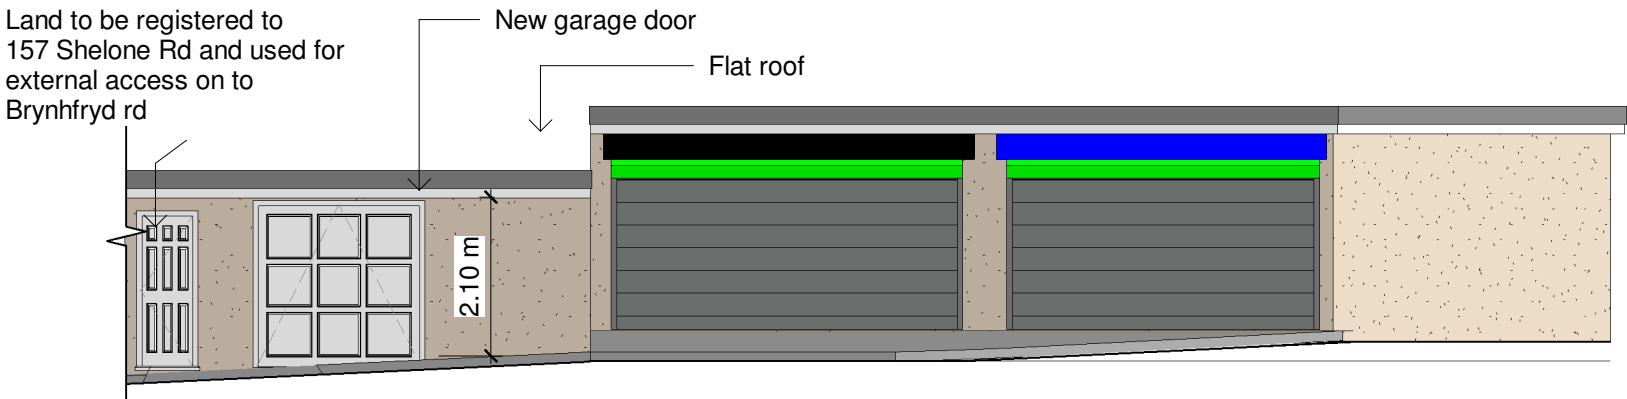


Proposed Front Elevation
1 : 100

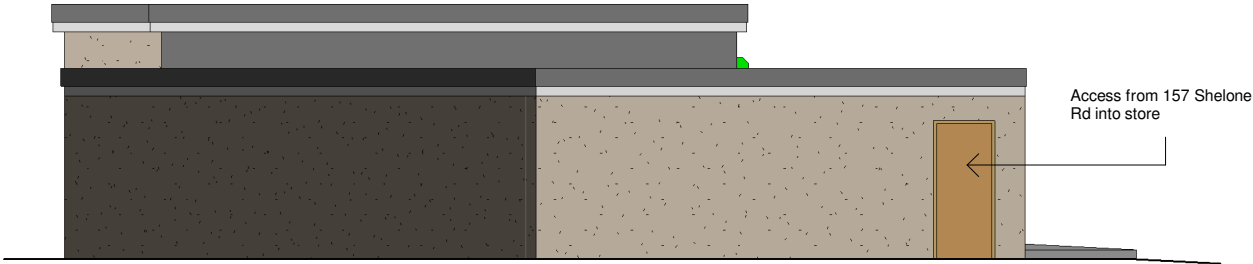


Proposed Left Side Elevation
1 : 100

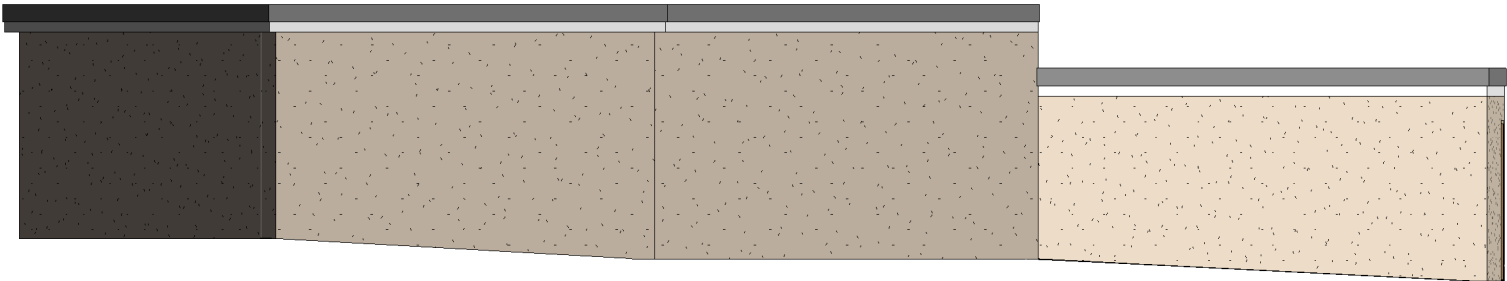


Proposed Rear Elevation
1 : 100

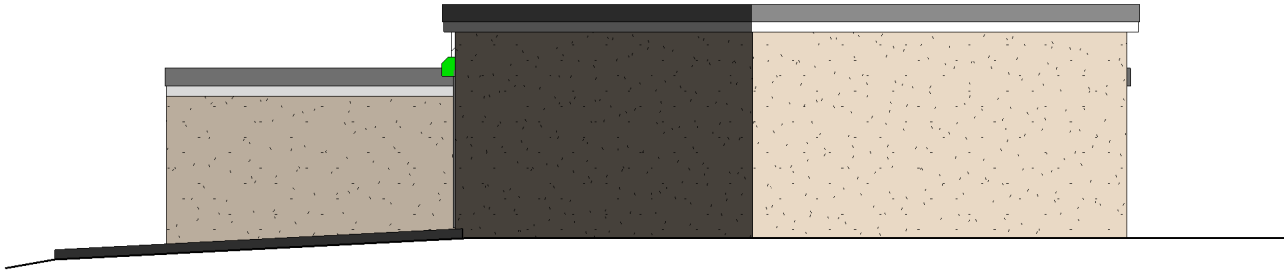

Proposed Right Side Elevation
1 : 100

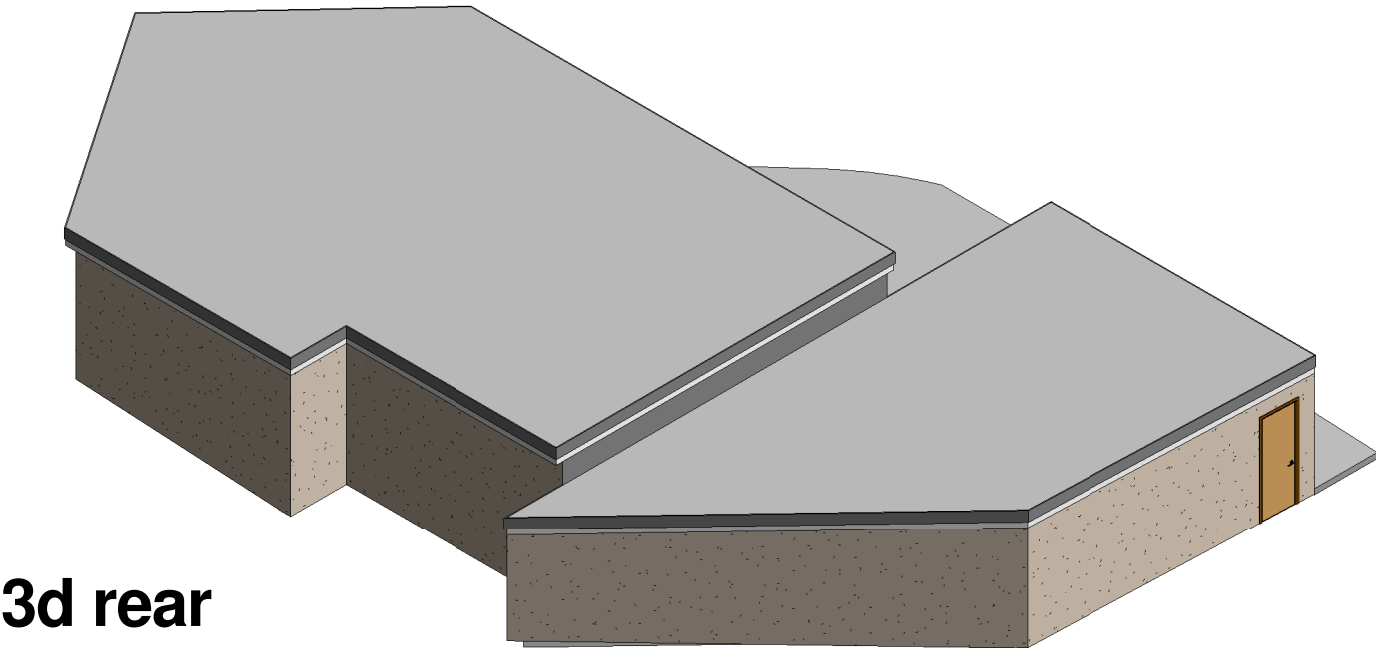

3d rear

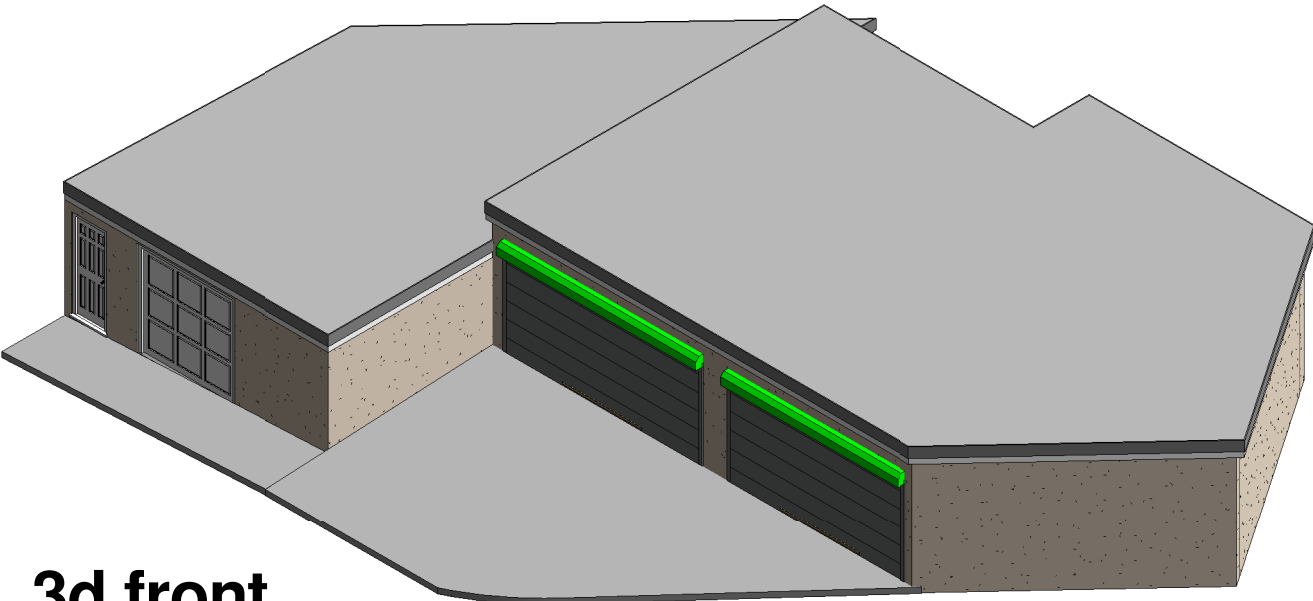

3d front

	No.	Description	Date	 www.ccs-solutions.co.uk				PROJECT Side Extension		CLIENT Mr Paul Davies				
								SHEET Proposed Elevations		Date 22/11/2022	Project number 01102022	Scale (@ A3) 1 : 100		
				CODE	STATUS	SUITABILITY DESCRIPTION	PURPOSE OF ISSUE			Drawn by CCS	DRWAING NUMBER			
										Checked by Client	A301			
											REV			