


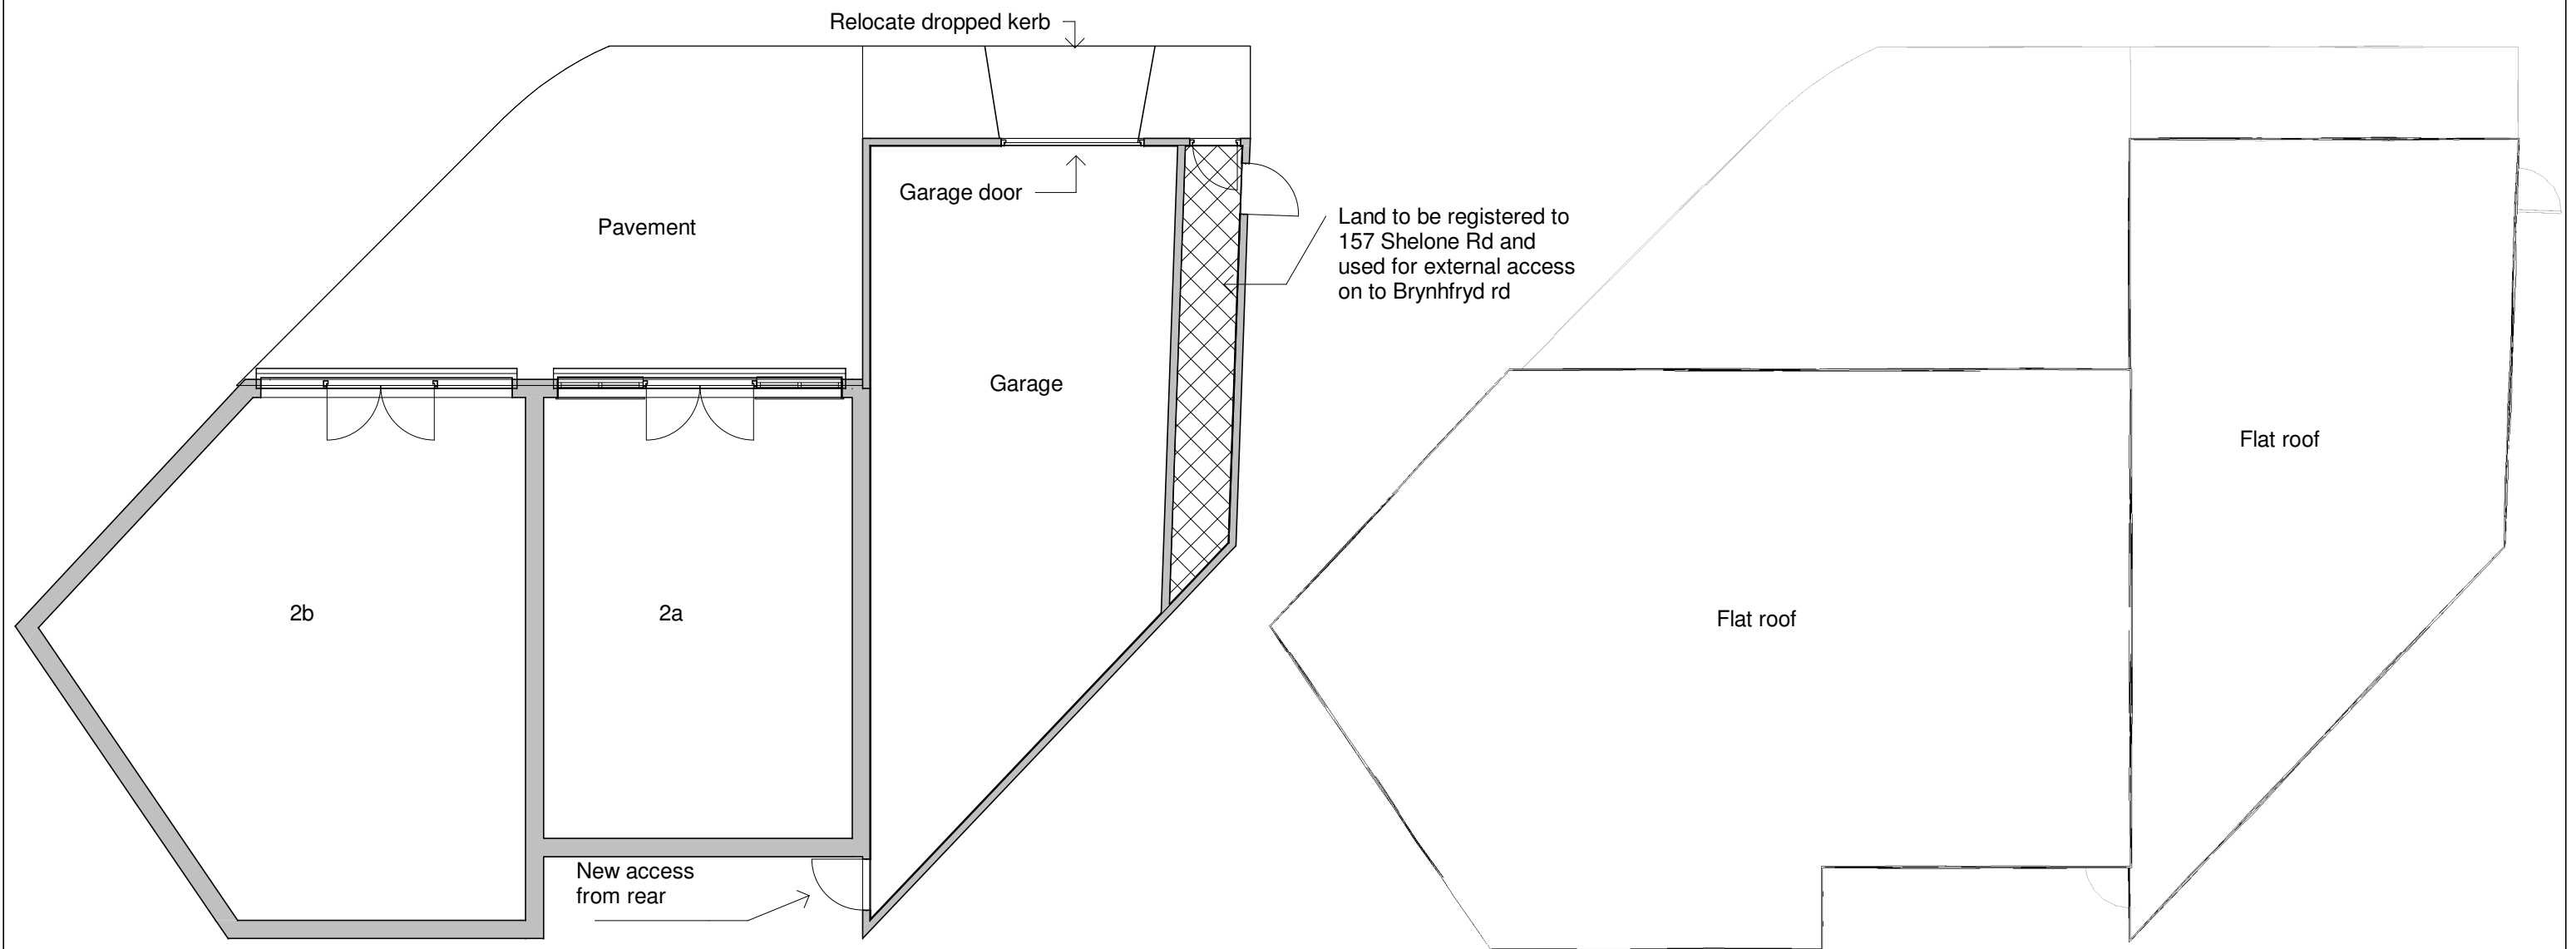

Proposed Ground Floor
1 : 100

Proposed Roof
1 : 100

	No.	Description	Date	 www.ccs-solutions.co.uk				PROJECT Side Extension		CLIENT Mr Paul Davies		
										Date 22/11/2022	Project number 01102022	Scale (@ A3) 1 : 100
				CODE	STATUS	SUITABILITY DESCRIPTION	PURPOSE OF ISSUE	SHEET Proposed Floor Plan		Drawn by CCS	DRWAING NUMBER A302	
										Checked by Client		