


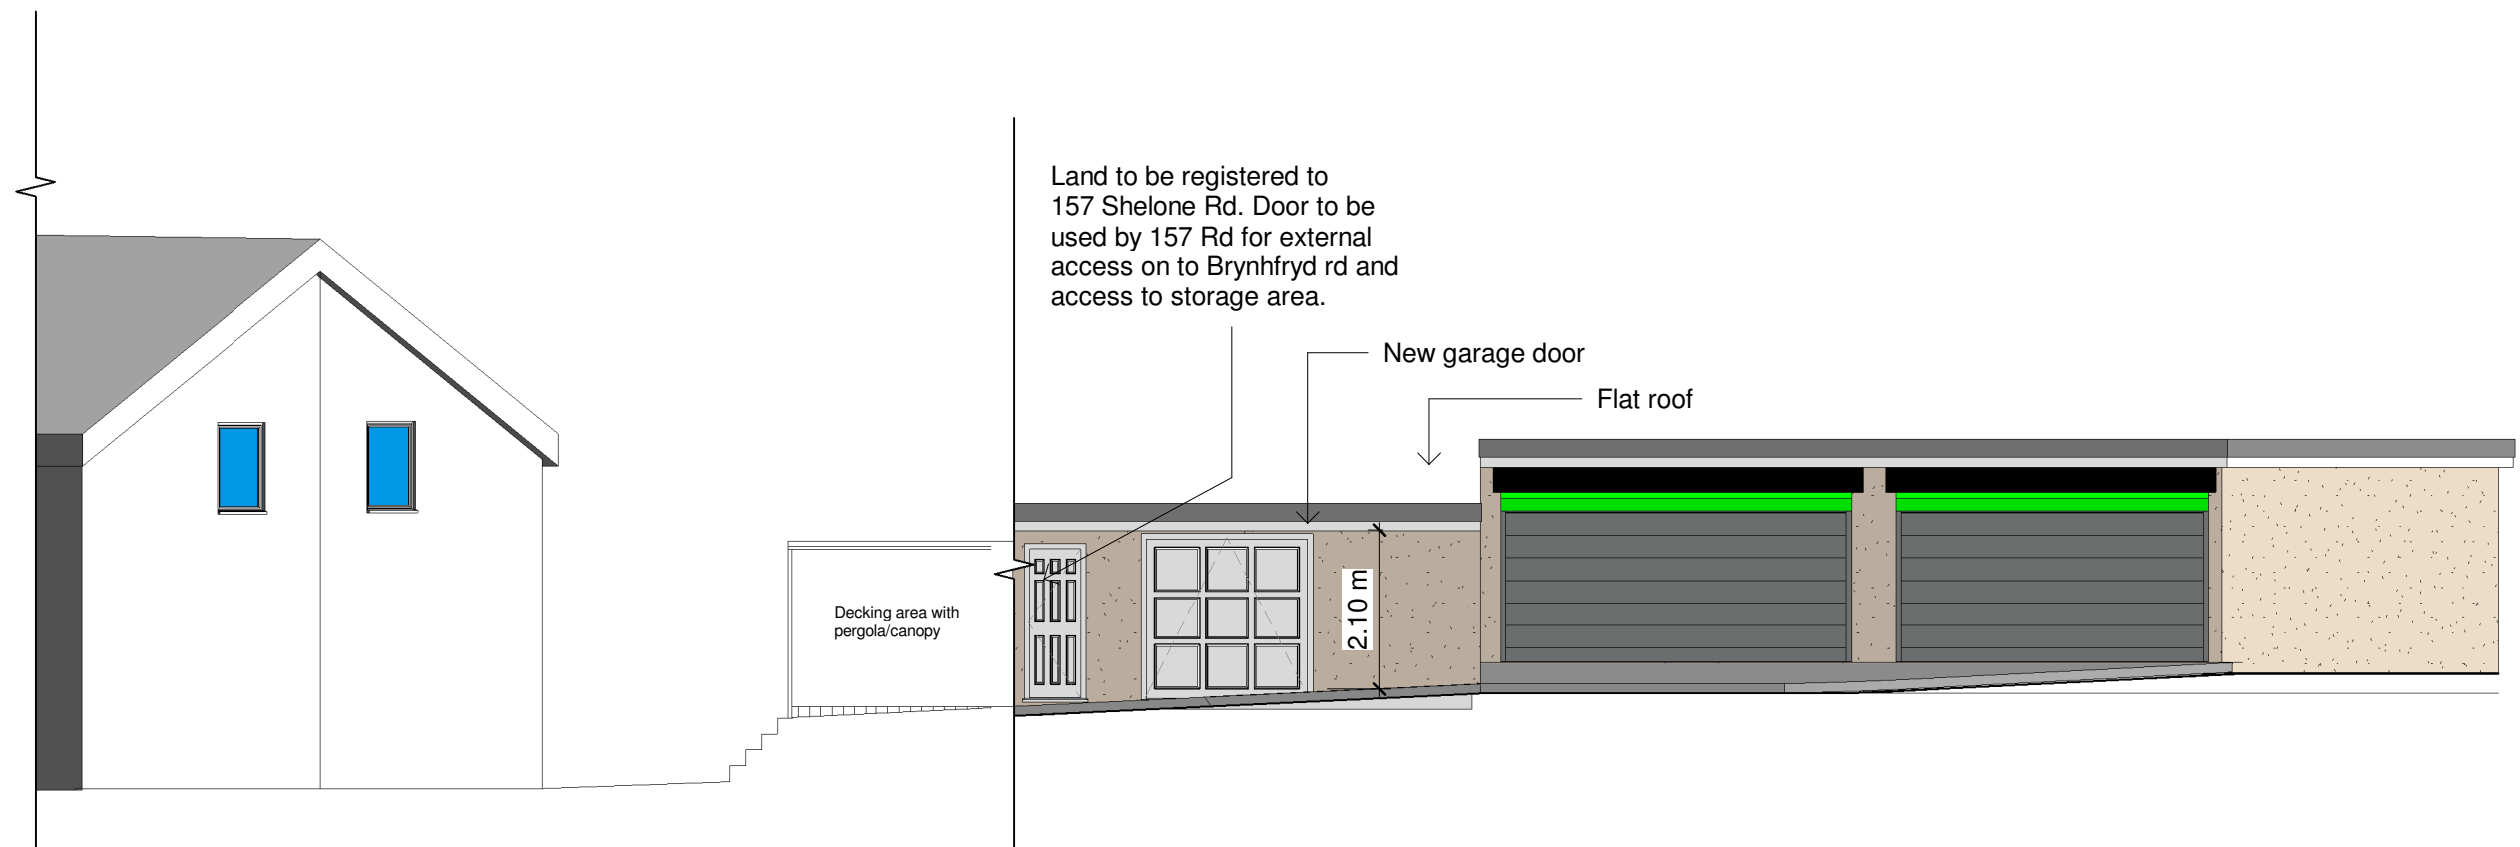

Proposed Front Elevation w/neighbour
1 : 100

	No.	Description	Date	 www.ccs-solutions.co.uk				PROJECT Side Extension		CLIENT Mr Paul Davies		
								Date 22/11/2022	Project number 01102022		Scale (@ A3) 1 : 100	
								Drawn by CCS	DRWAING NUMBER A305		REV	
				Checked by CCS								