



NOTES



1. All dimensions in millimetres unless otherwise stated.

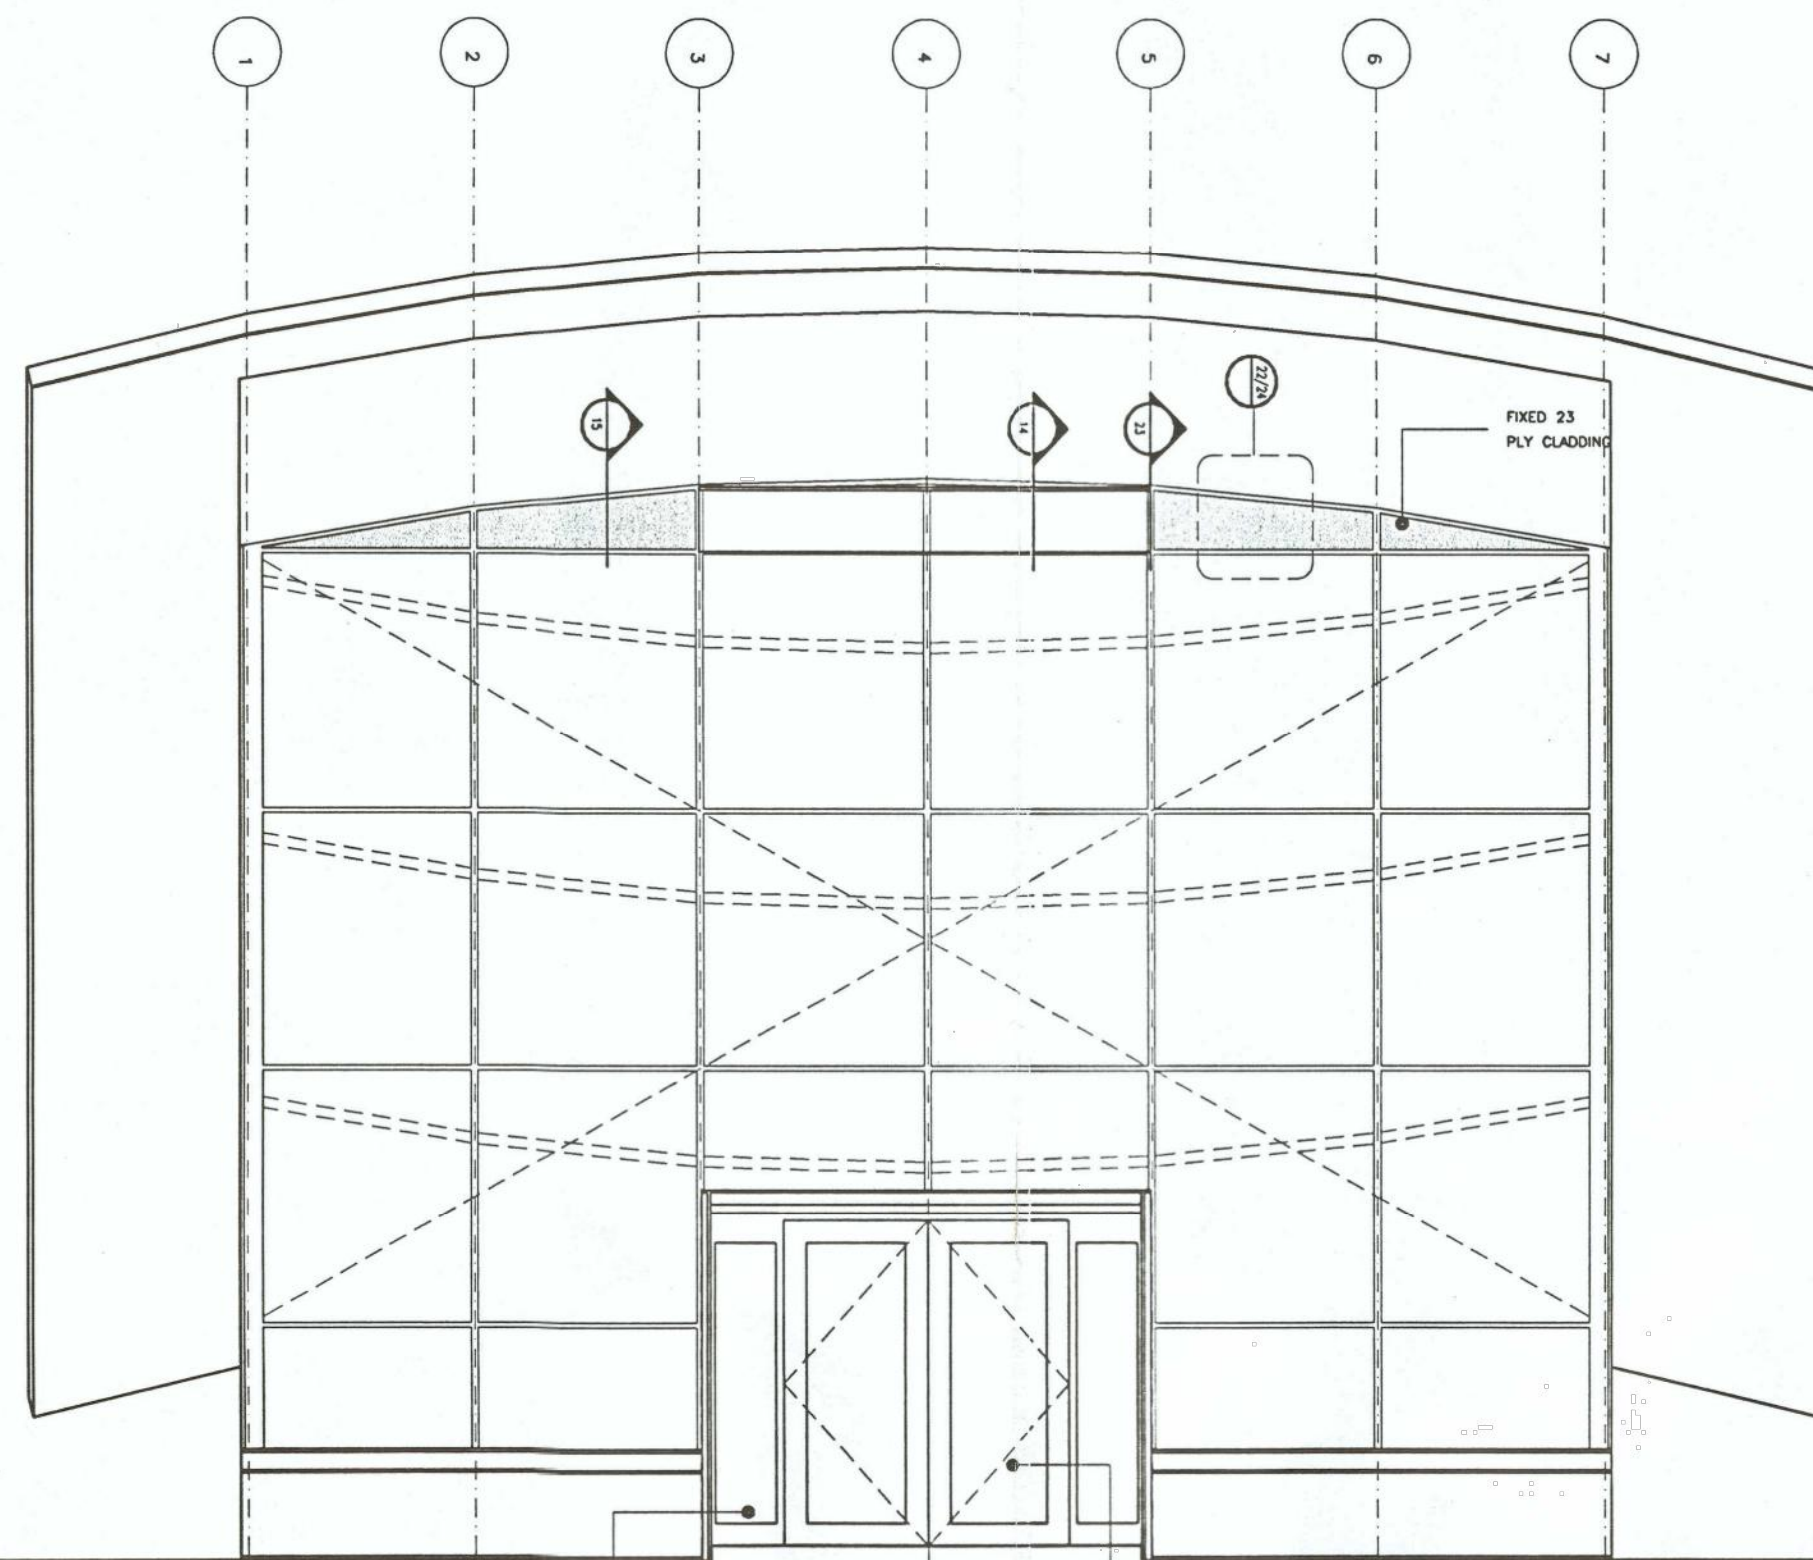

NORTH ELEVATION

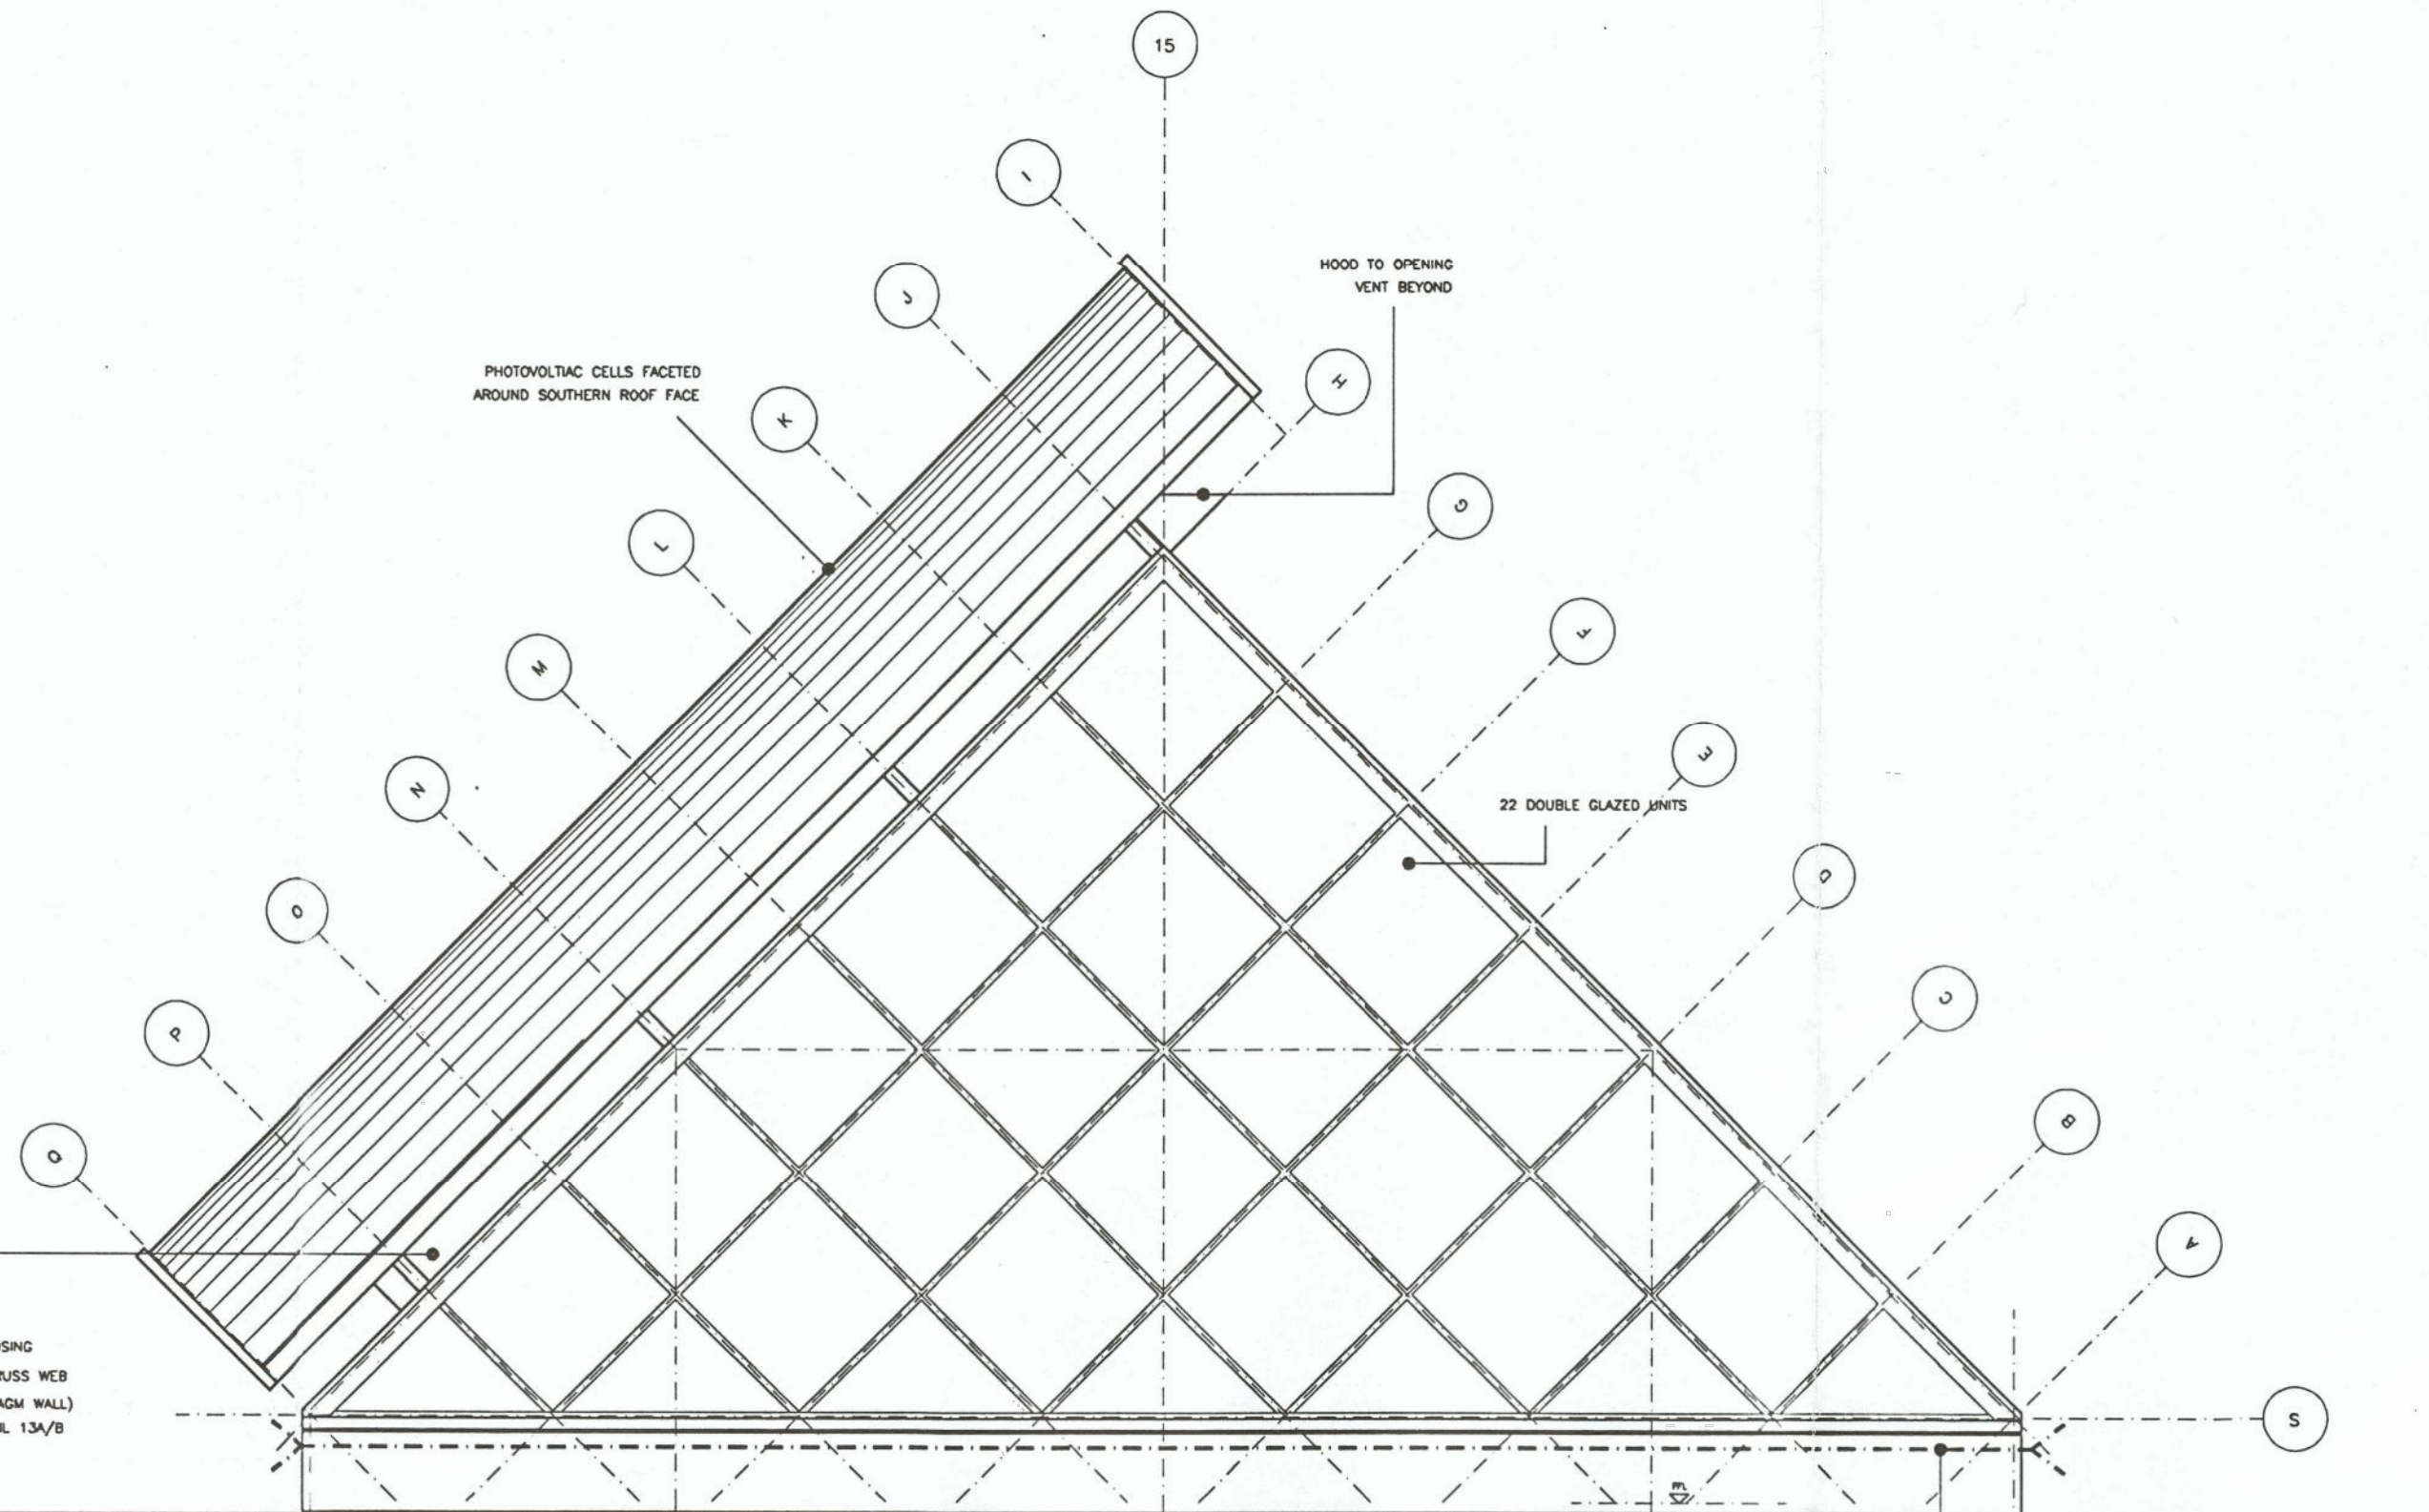

EAST ELEVATION

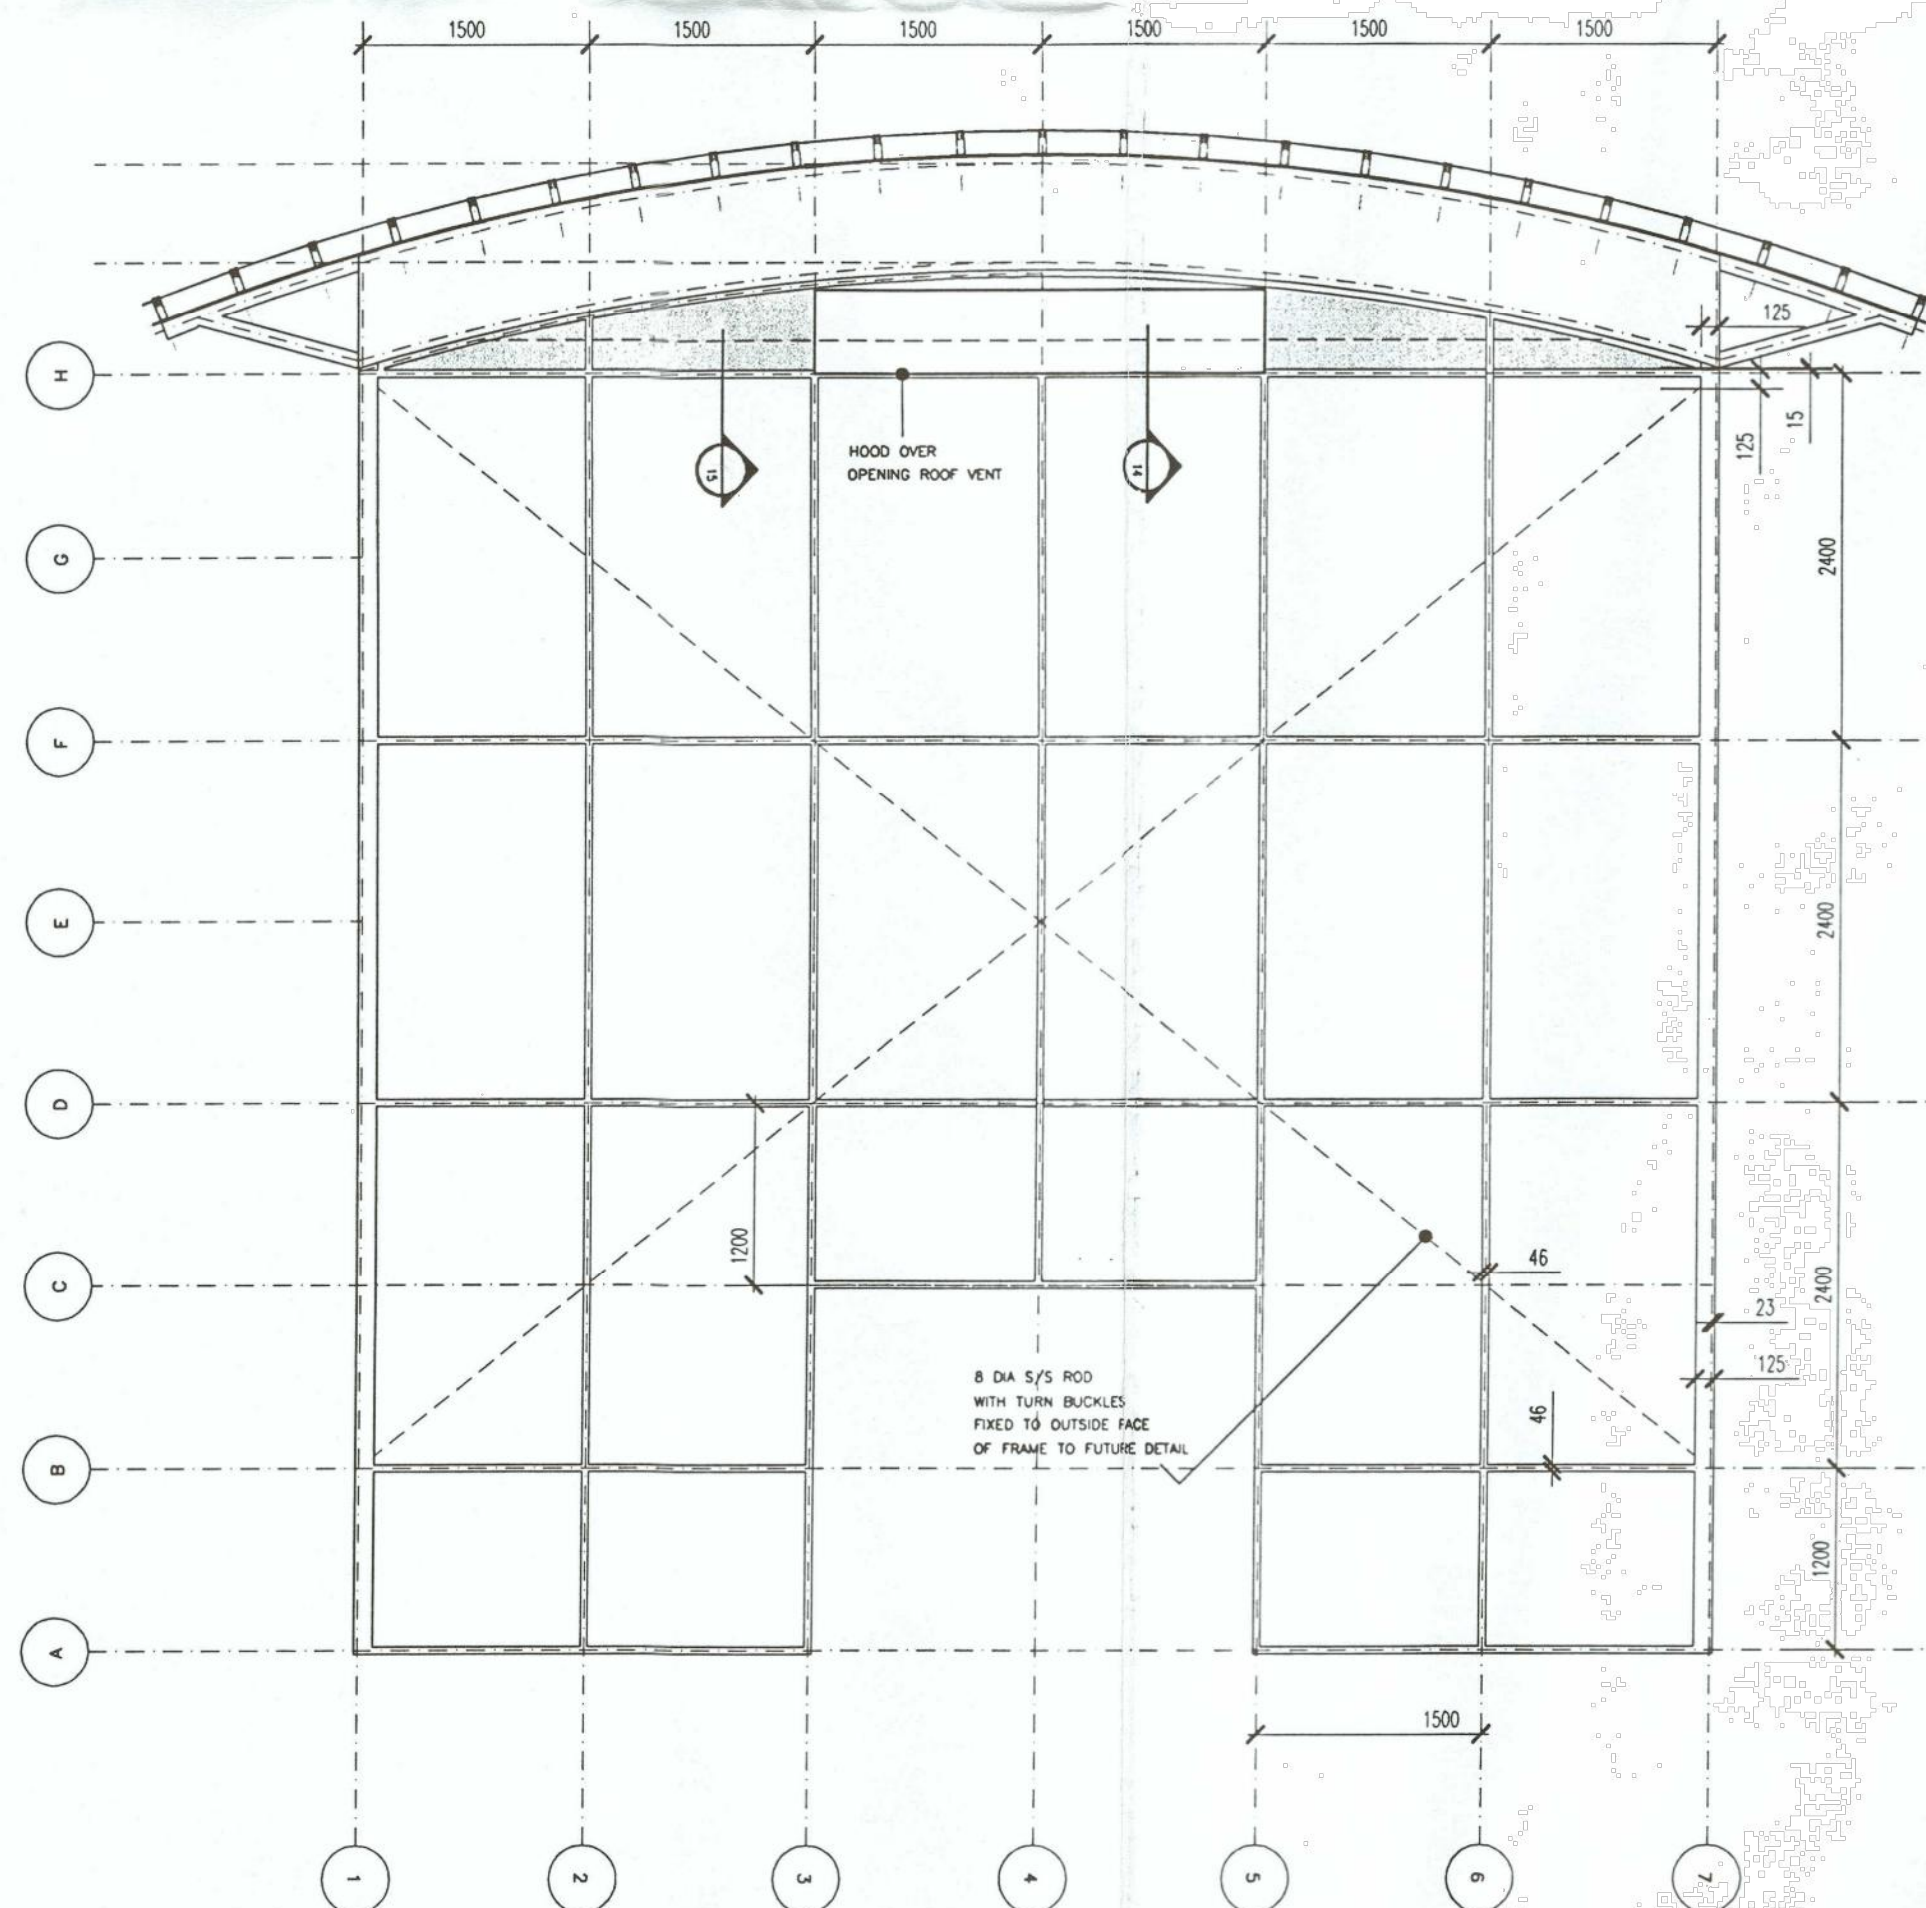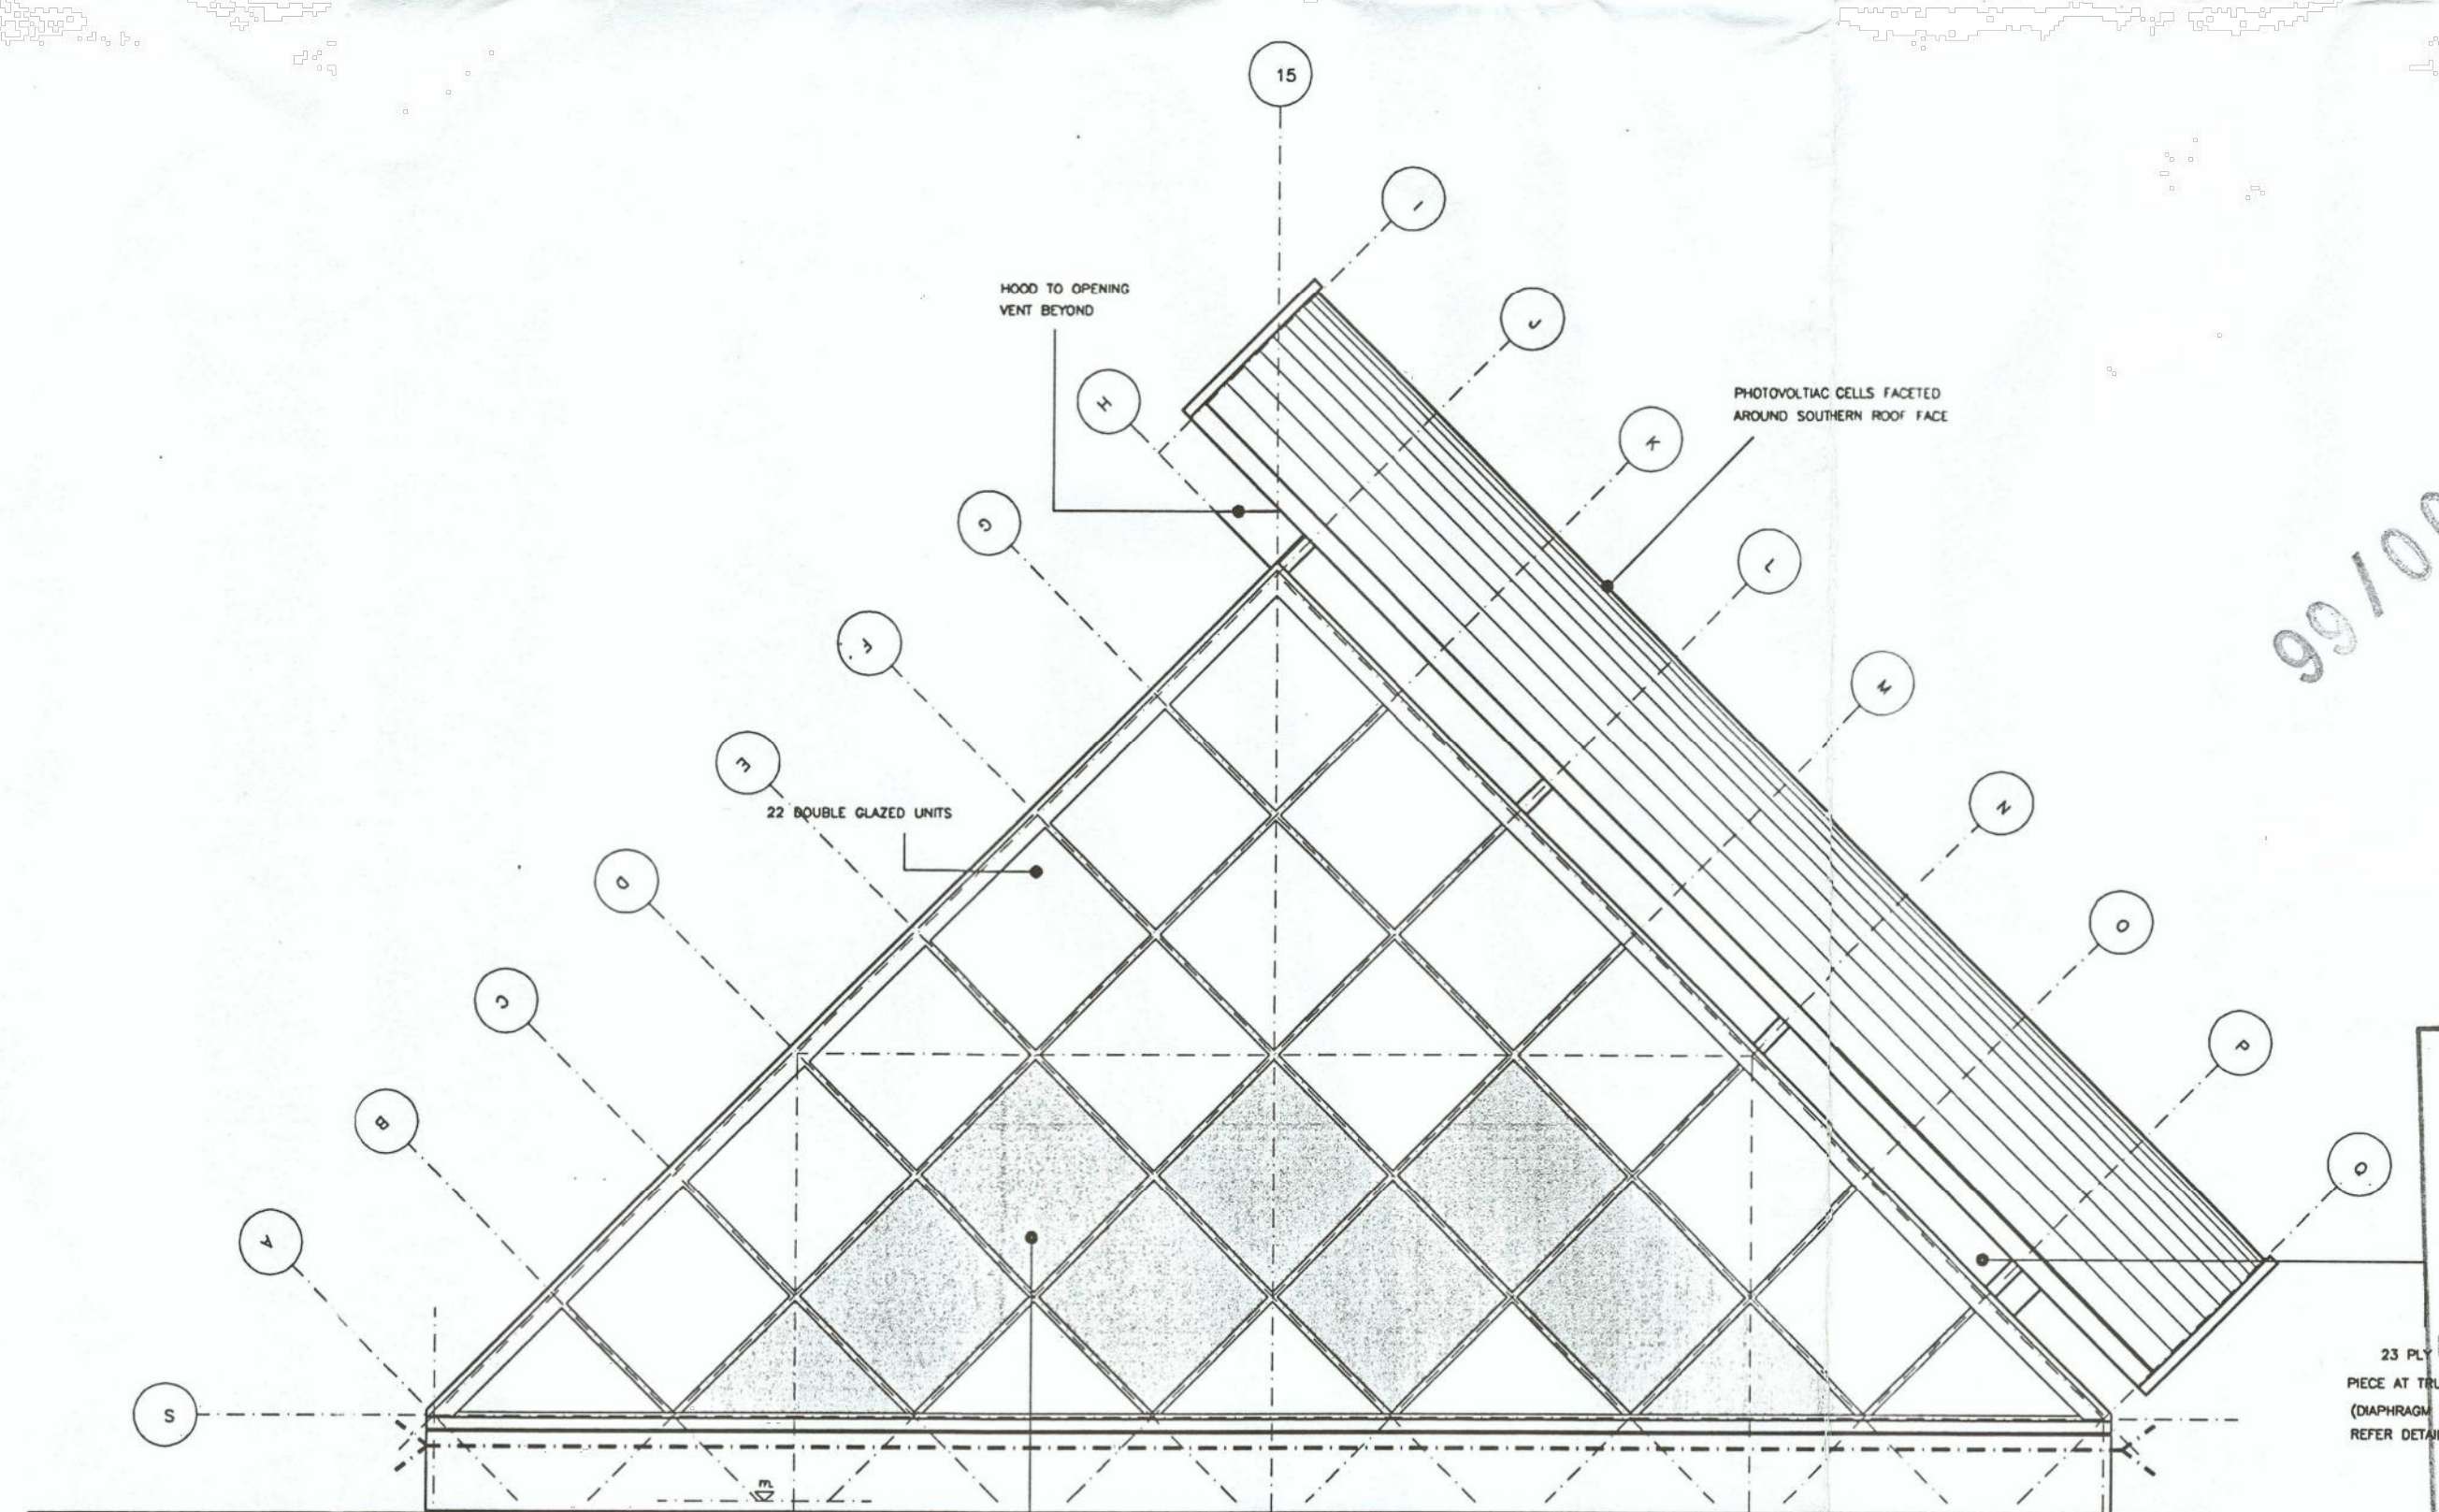NORTH ELEVATION - GLAZED ROOF AT 45 DEG
(ORTHOGONAL VIEW)

WEST ELEVATION

Rev Details Dr Ch Apr Date

Neath Port Talbot
Castell-nedd Port Talbot
County Borough Council Cyngor Bwrdeistref Sirol
Making a difference Gwahaniaeth er gwell

PROPERTY & REGENERATION
Nicola Pearce BSc(Hons) DipTP MRTPI
DIRECTOR OF ENVIRONMENT AND REGENERATION
THE QUAYS, BRUNEL WAY
BAGLAN ENERGY PARK SA11 2GG
www.npt.gov.uk

Project
Demolition of Solar Centre
Baglan Energy Park
Neath

Drawing Title
PDF Elevations

File No.	Property Ref. No.
Drawn J.Hughes	Checked M.Jama
Date Dec '22	Date Dec '22
Scales 1:50	Rev.