




Reproduced from an Ordnance Survey map with the permission of the
Controller of Her Majesty's Stationary Office.
©Crown Copyright. All rights reserved.

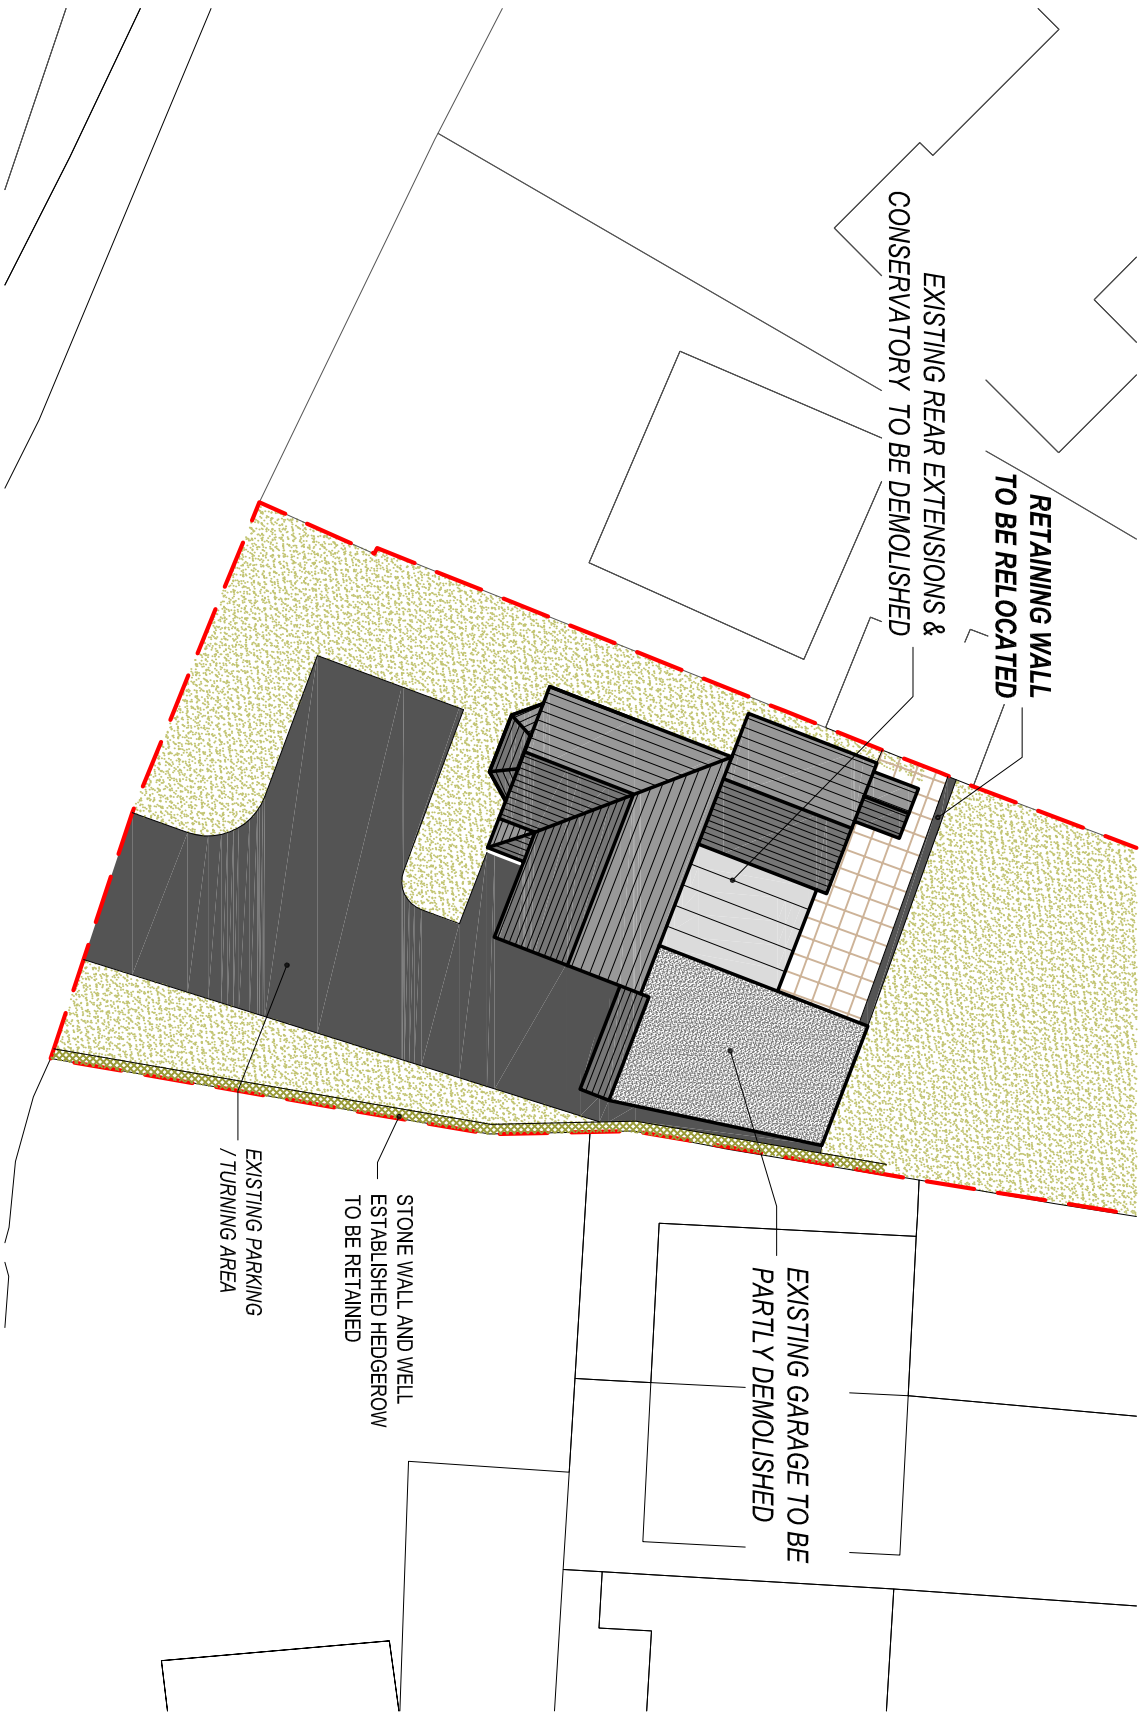

EXISTING SITE PLAN
Scale 1:250

Client:

Mr. S. Harris
16 Neath Road,
Rhos

Project Title:

PROPOSED DOUBLE STOREY
REAR EXTENSION
(INC. INTERNAL REMODELING)

General Notes:

1. Do not scale from this drawing. Take figures from text only.
2. Dimensions are in millimetres unless otherwise stated.

Drawing Issue:

PLANNING

Drawing Title:

EXISTING SITE PLANS

Drawing No: 002-1

Revision: A

Date: 15-12-2022

Revised: 12-01-2023

Scale(s): 1:250

Paper Size: A3



Cwm Planning & Design Ltd.
(architectural and Draughting Services)