


Reproduced from an Ordnance Survey map with the permission of the
Controller of Her Majesty's Stationary Office.
©Crown Copyright. All rights reserved.

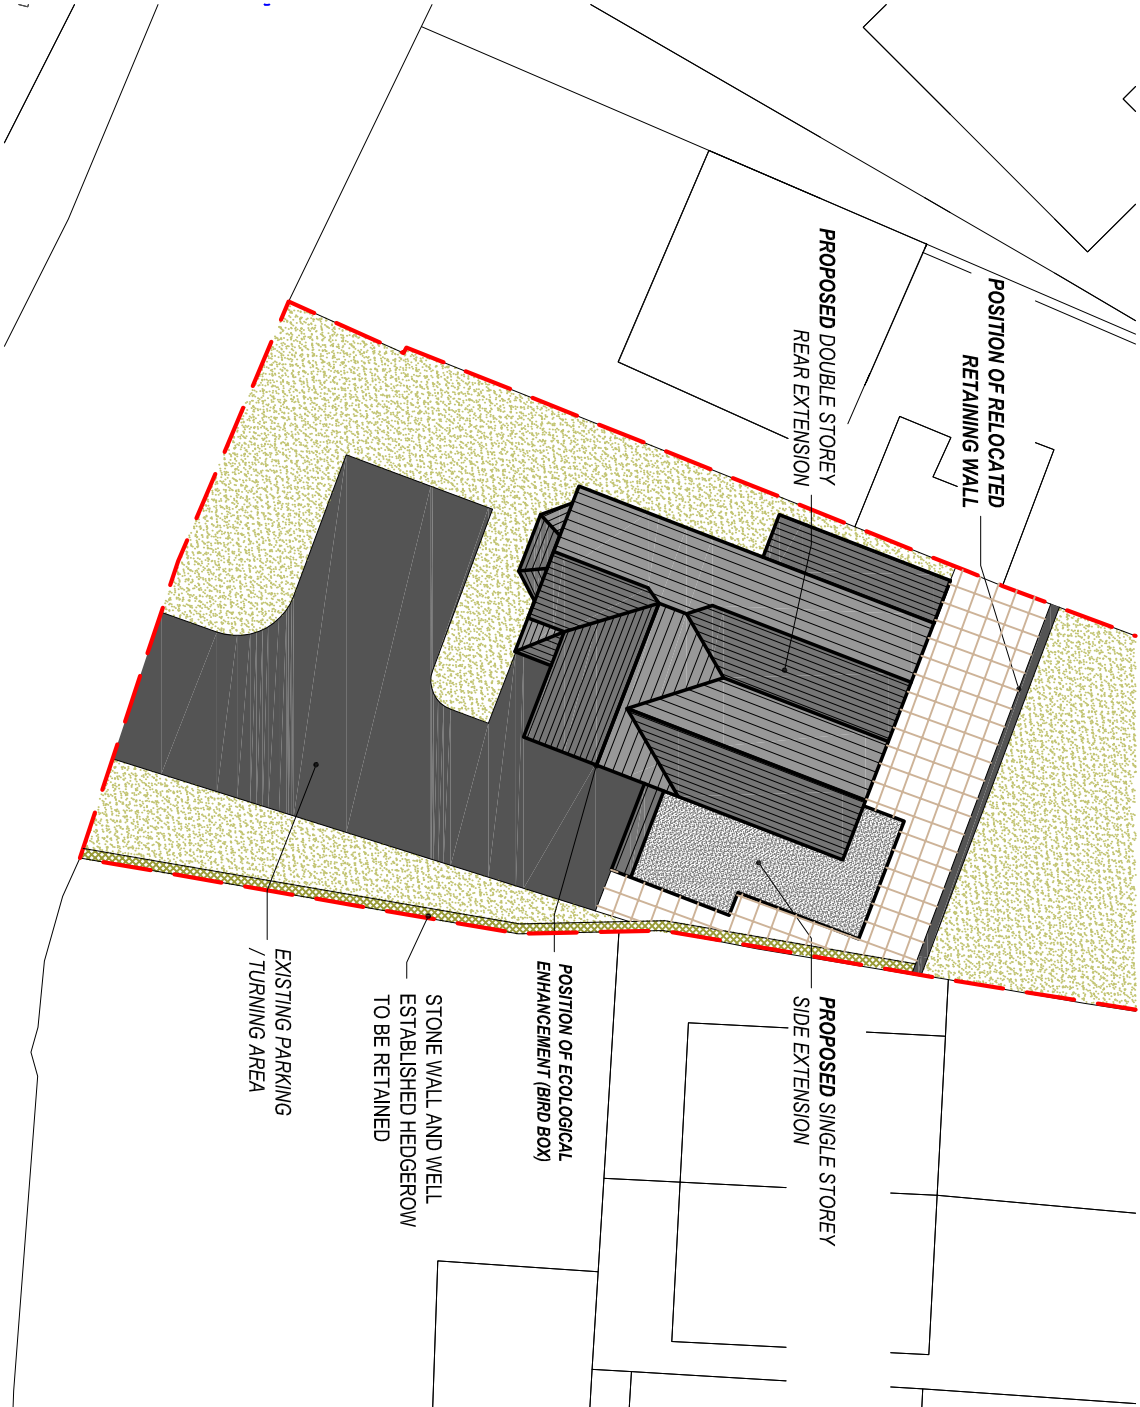

PROPOSED SITE PLAN
Scale 1:250

Client:

Mr. S. Harris
16 Neath Road,
Rhos

Project Title:

PROPOSED DOUBLE STOREY
REAR EXTENSION
(INC. INTERNAL REMODELING)

General Notes:

1. Do not scale from this drawing. Take figures from text only.
2. Dimensions are in millimetres unless otherwise stated.

Drawing Issue:

PLANNING

Drawing Title:

PROPOSED SITE PLANS

Drawing No:	002-2	Revision:	
Date:	12-01-2023	Revised:	
Scale(s):	1:250	Paper Size:	A3



Cwm Planning & Design Ltd.
(architectural and Draughting Services)