



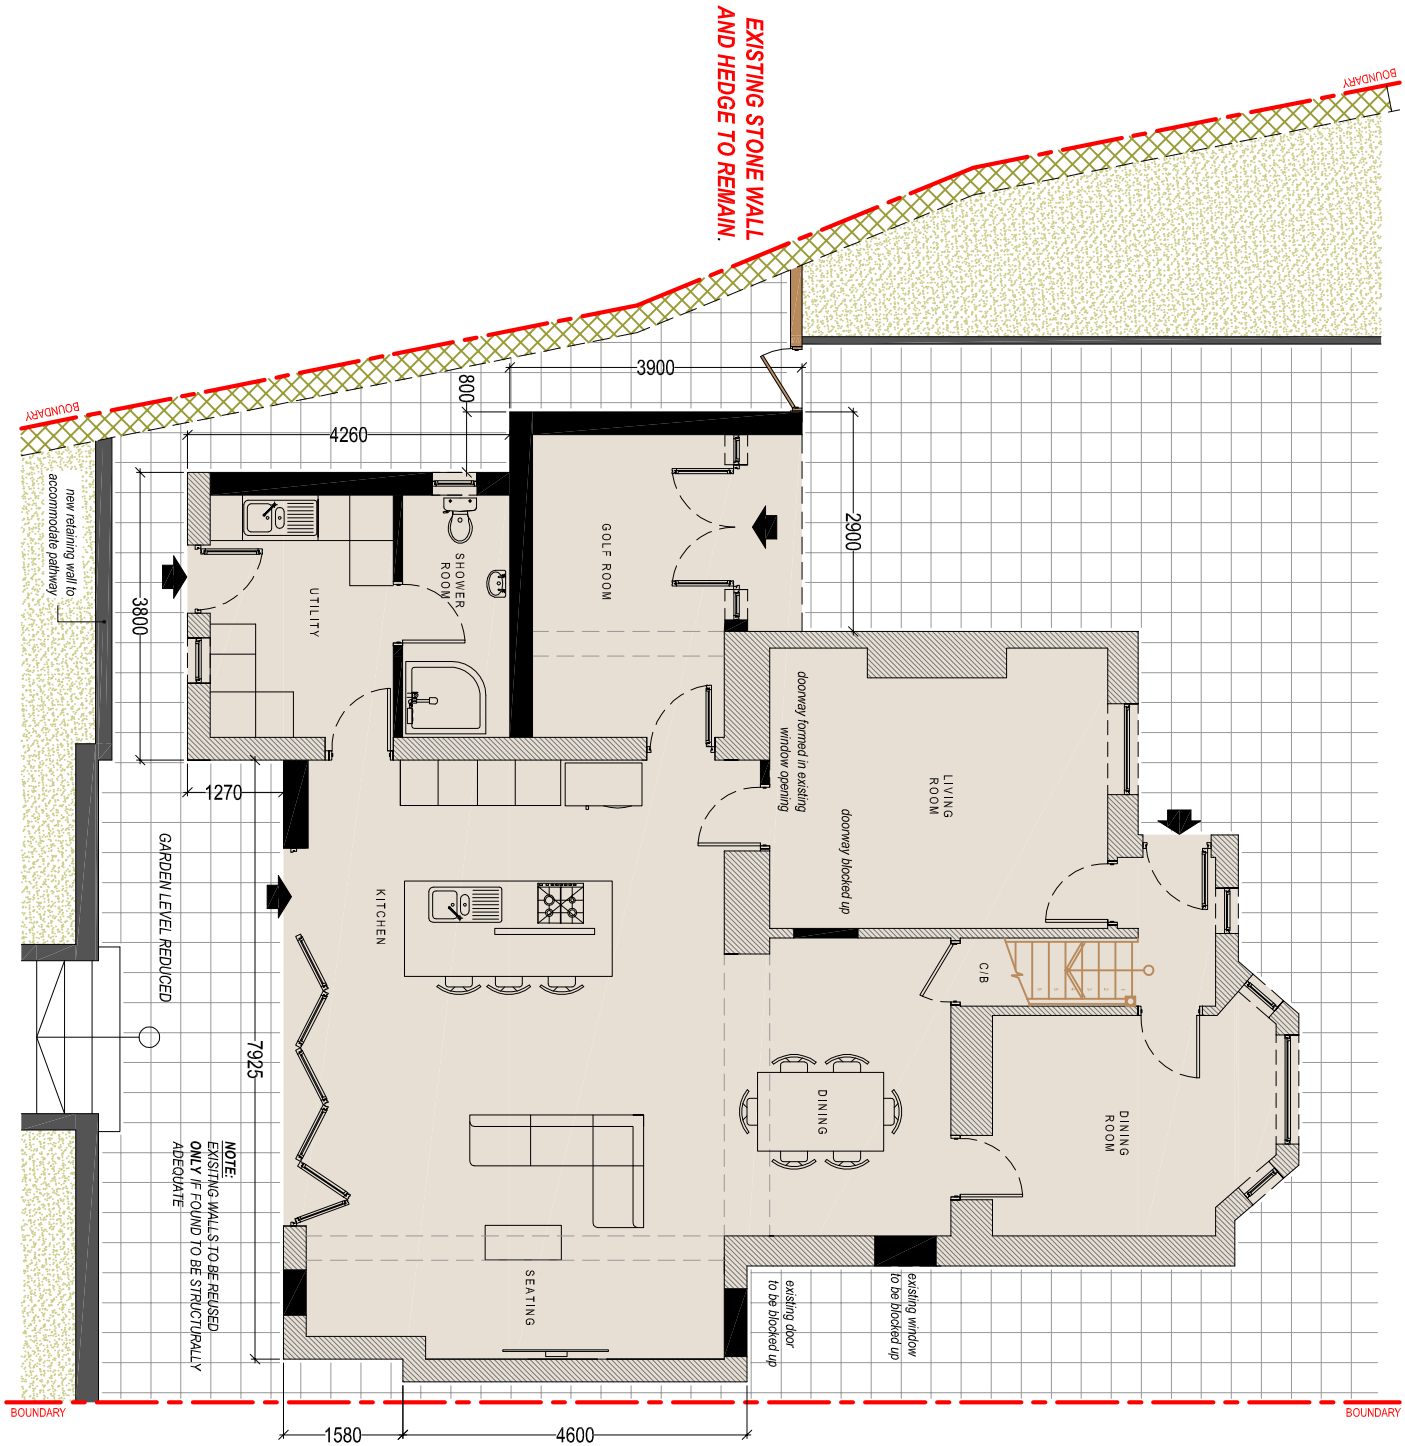

PROPOSED GROUND FLOOR PLAN
Scale 1:100

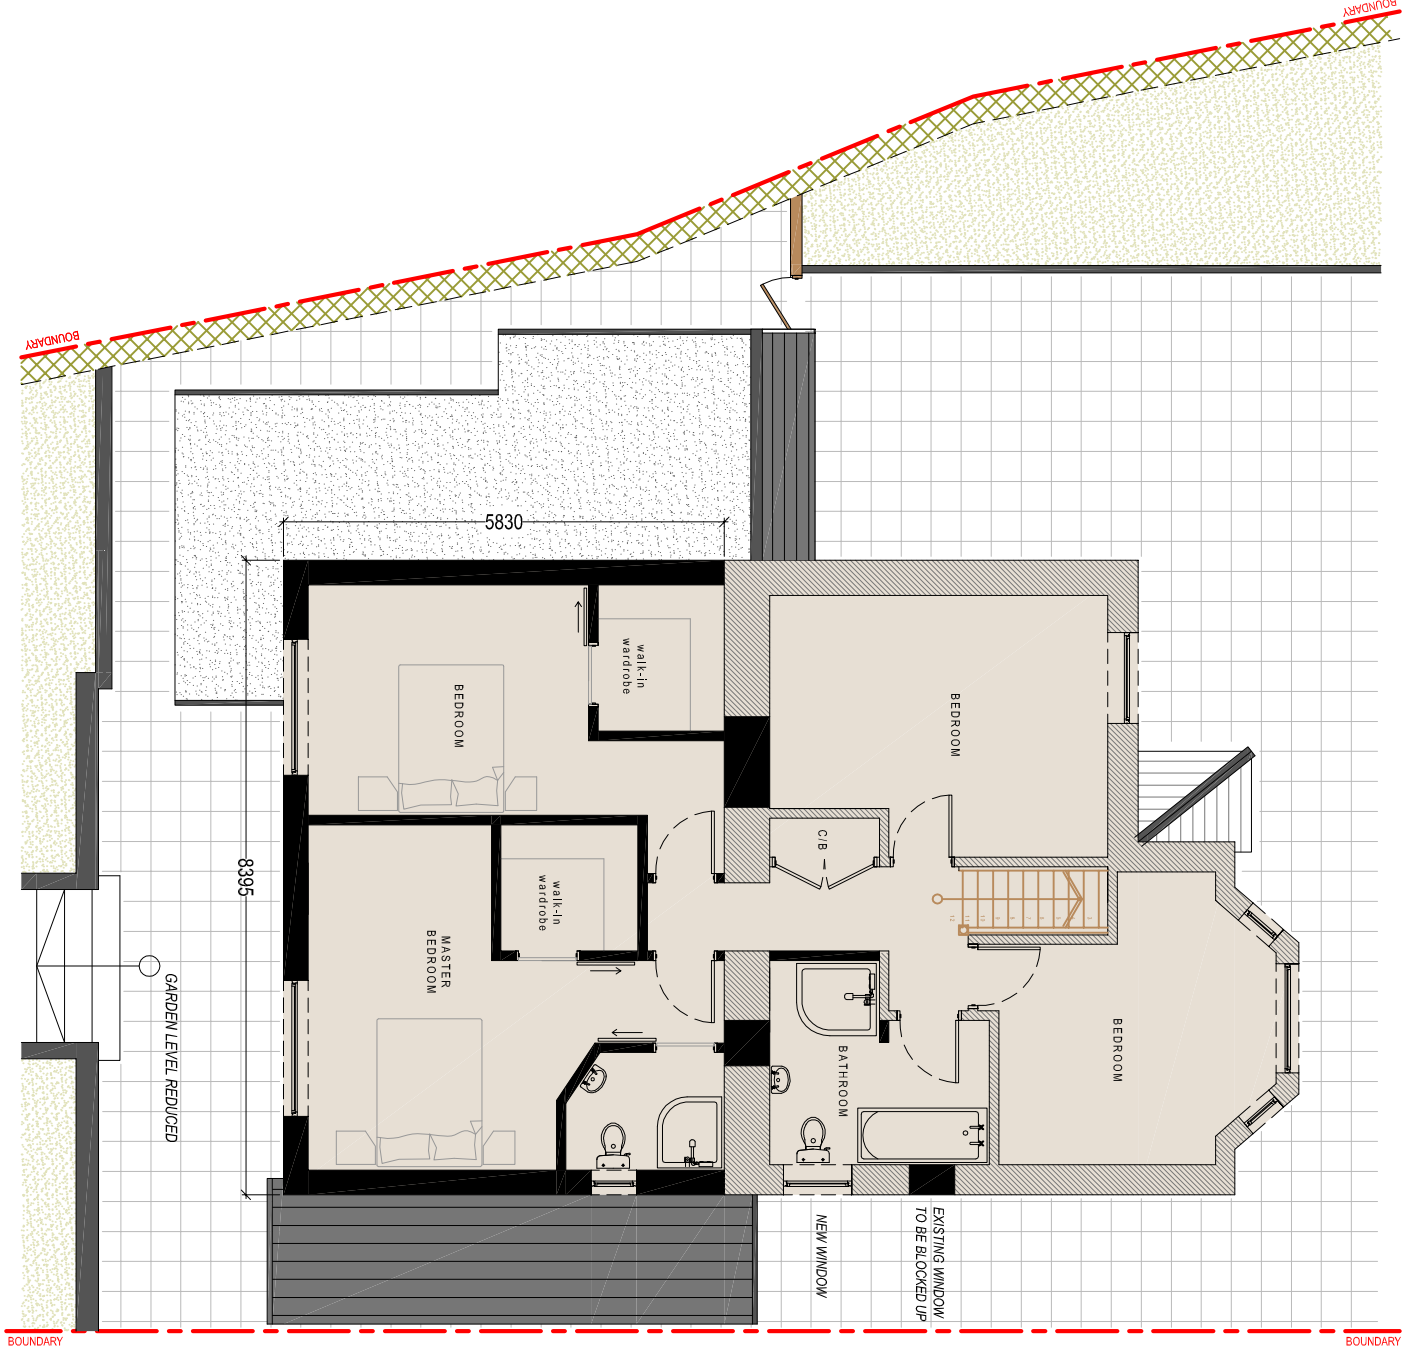

PROPOSED FIRST FLOOR PLAN
Scale 1:100

Client:

Project Title:

General Notes:

Drawing Issue:

Drawing Title:

Mr. S. Harris
16 Neath Road,
Rhos

PROPOSED DOUBLE STOREY
REAR EXTENSION
(INC. INTERNAL REMODELING)

- 1. Do not scale from this drawing, take figured dimensions only.
- 2. Dimensions are in millimeters unless otherwise stated.

PLANNING

Drawing No:		Revision:	
006		A	
Date:	16-12-2022	Revised:	12-01-2023
Scale(s):	1:100	Paper Size:	A3