




Reproduced from an Ordnance Survey map with the permission of the
Controller of Her Majesty's Stationary Office.
©Crown Copyright. All rights reserved.



EXISTING SITE PLAN
Scale 1:250



Reproduced from an Ordnance Survey map with the permission of the
Controller of Her Majesty's Stationary Office.
©Crown Copyright. All rights reserved.

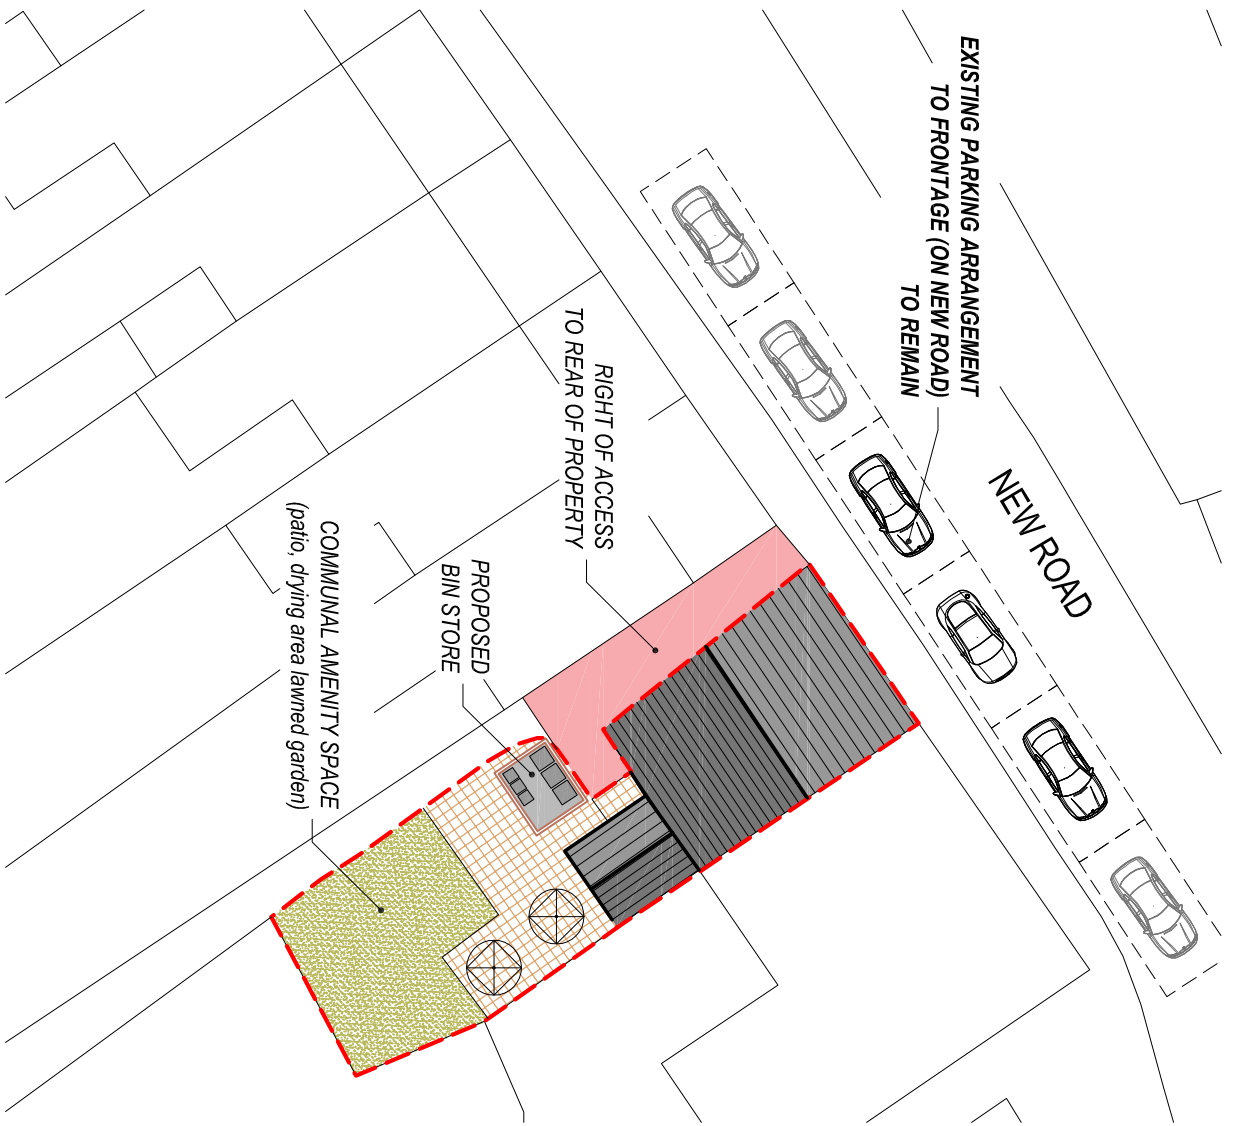

PROPOSED SITE PLAN
Scale 1:250

Client:			
Hawkes Bros Ltd			
Project Title:			
PROPOSED CHANGE OF USE (Existing HMO to 3 No. Residential units [flats] 20 New Road Skewen Neath			
General Notes:			
1. Do not scale from this drawing. Take figured dimensions only. 2. Dimensions are in millimetres unless otherwise stated.			
Drawing Issue:			
PLANNING			
Drawing Title:			
EXISTING SITE PLANS			
Drawing No:		Revision:	
001		A	
Date:		Revised:	
02-12-2022		05-01-2023	
Scale(s):		Paper Size:	
1:1250 / 1:250		A3	
 Cwm Planning & Design Ltd. (architectural and Draughting Services)			