


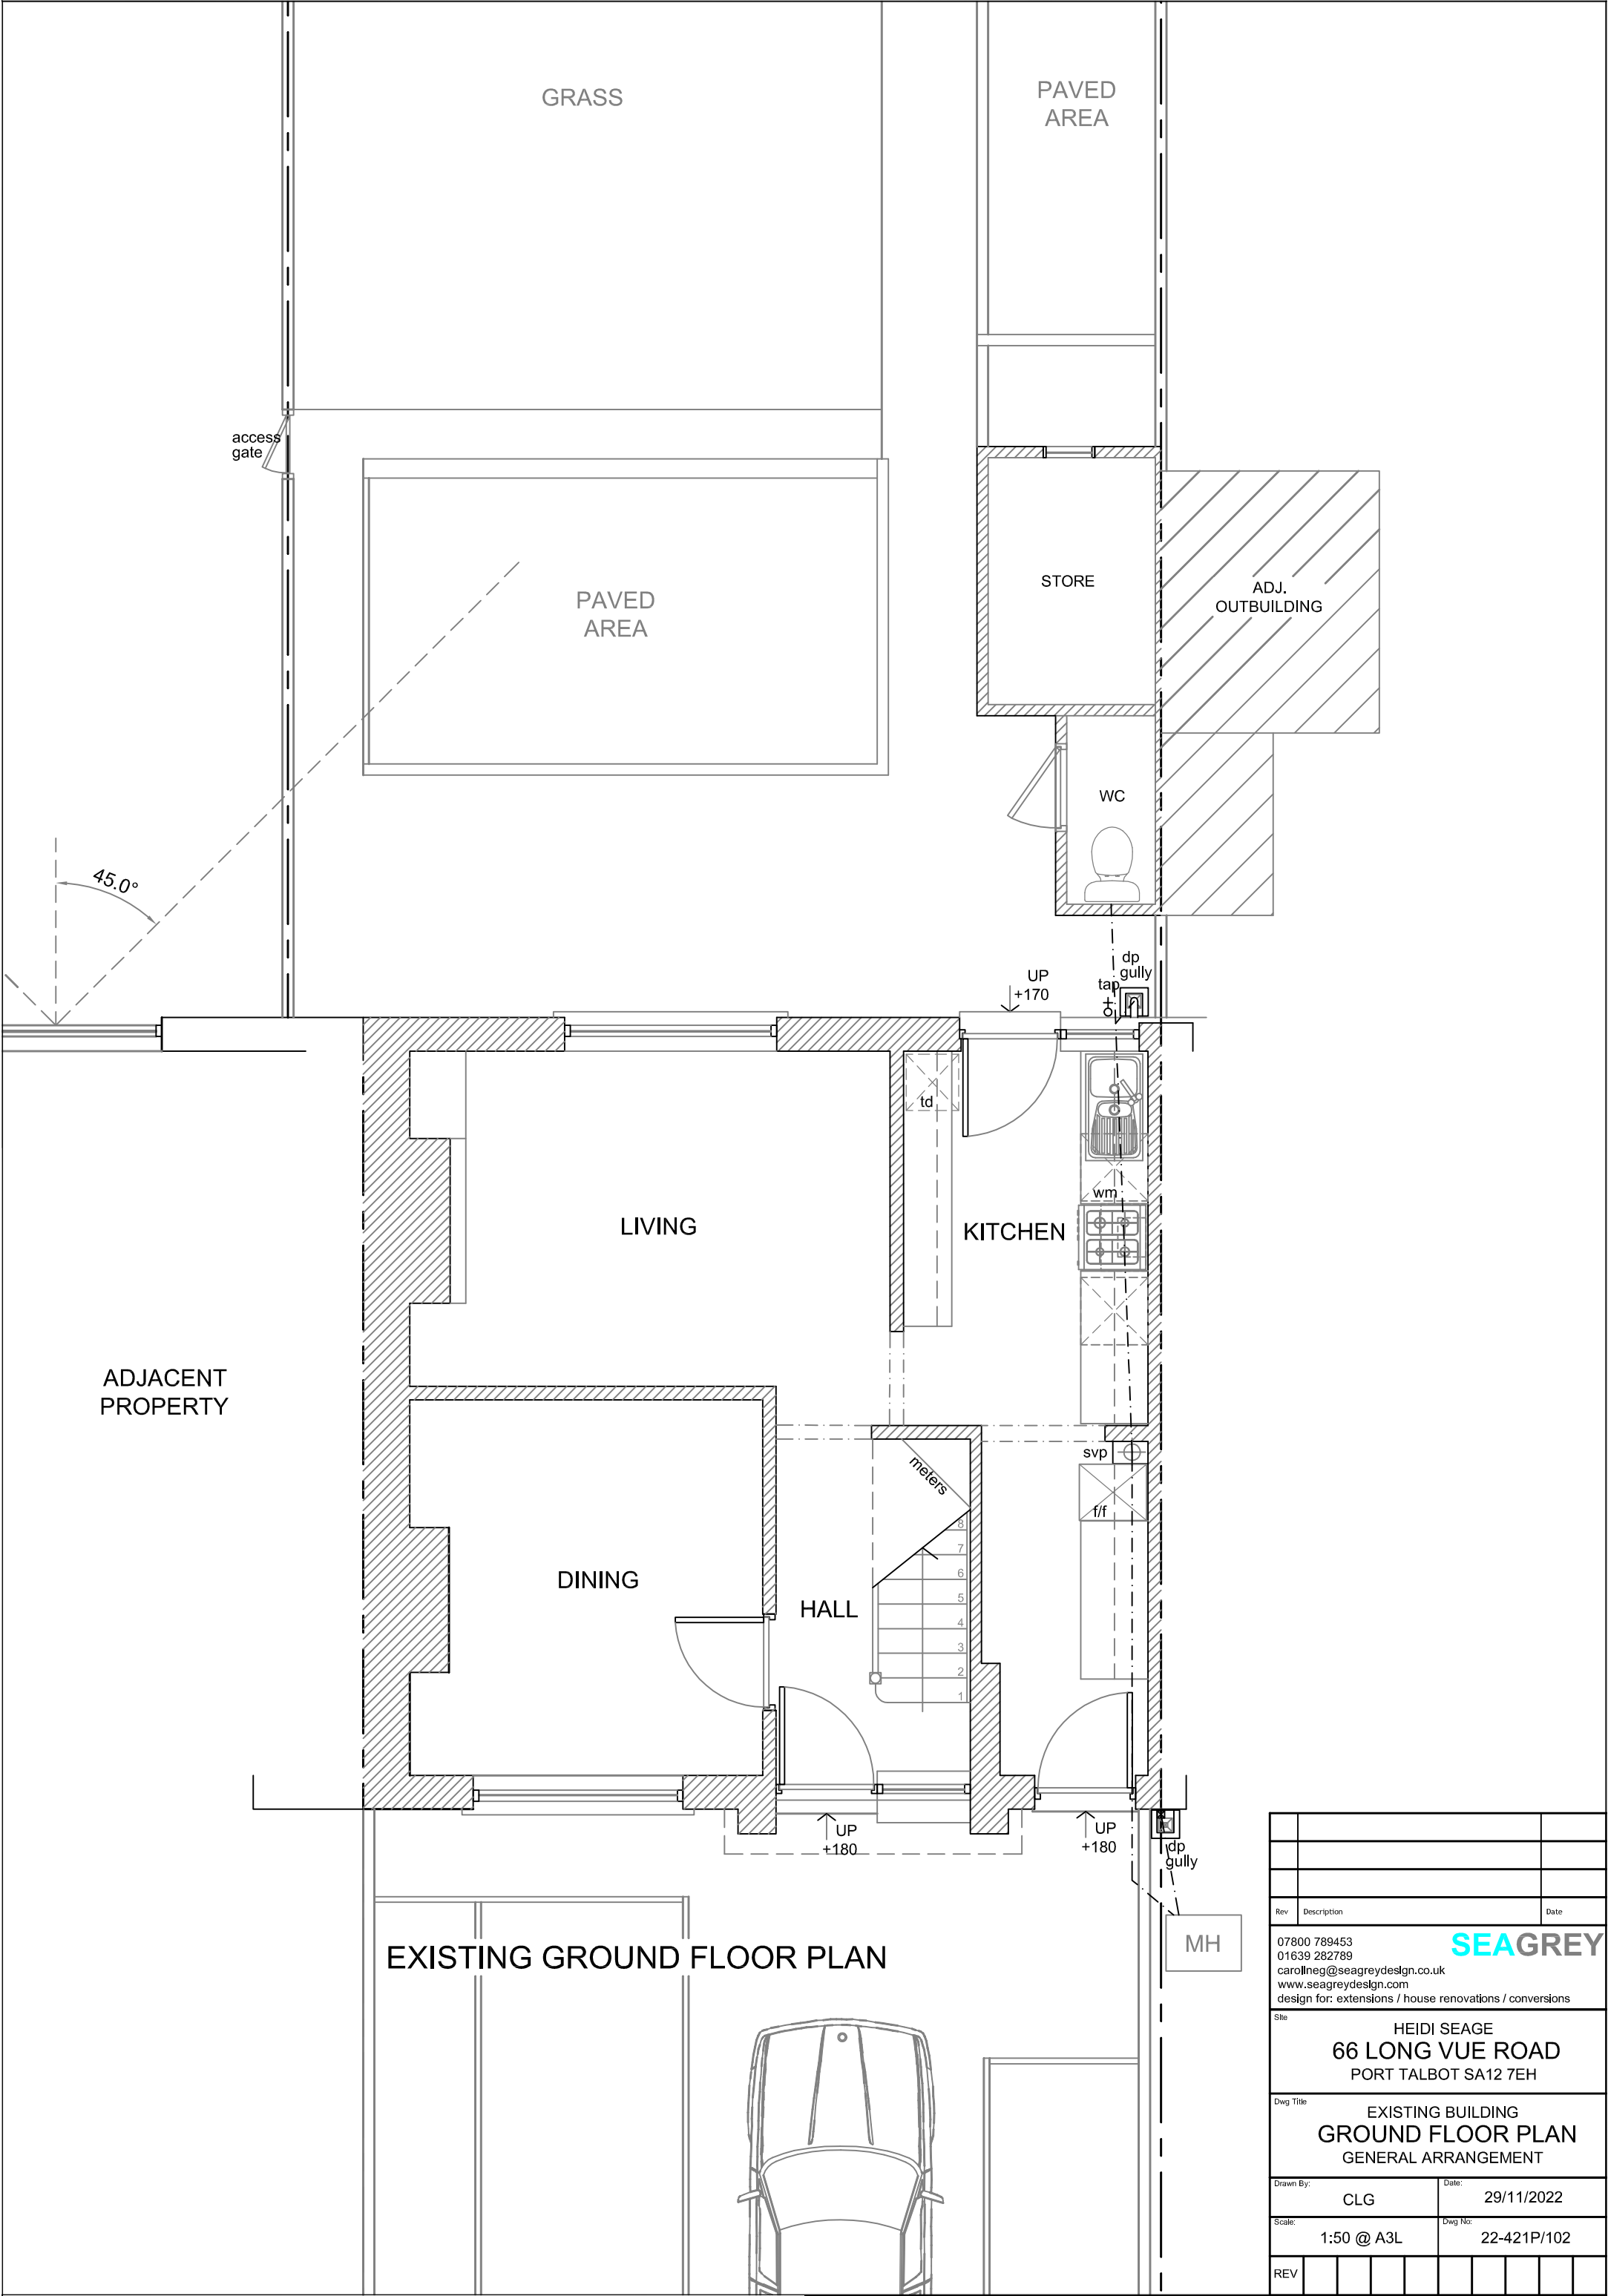

Rev	Description	Date
	07800 789453 01639 282789 carolineg@seagreydesign.co.uk www.seagreydesign.com design for: extensions / house renovations / conversions	
Site	HEIDI SEAGE 66 LONG VUE ROAD PORT TALBOT SA12 7EH	
Dwg Title	EXISTING BUILDING GROUND FLOOR PLAN GENERAL ARRANGEMENT	
Drawn By:	CLG	Date: 29/11/2022
Scale:	1:50 @ A3L	Dwg No: 22-421P/102
REV		