


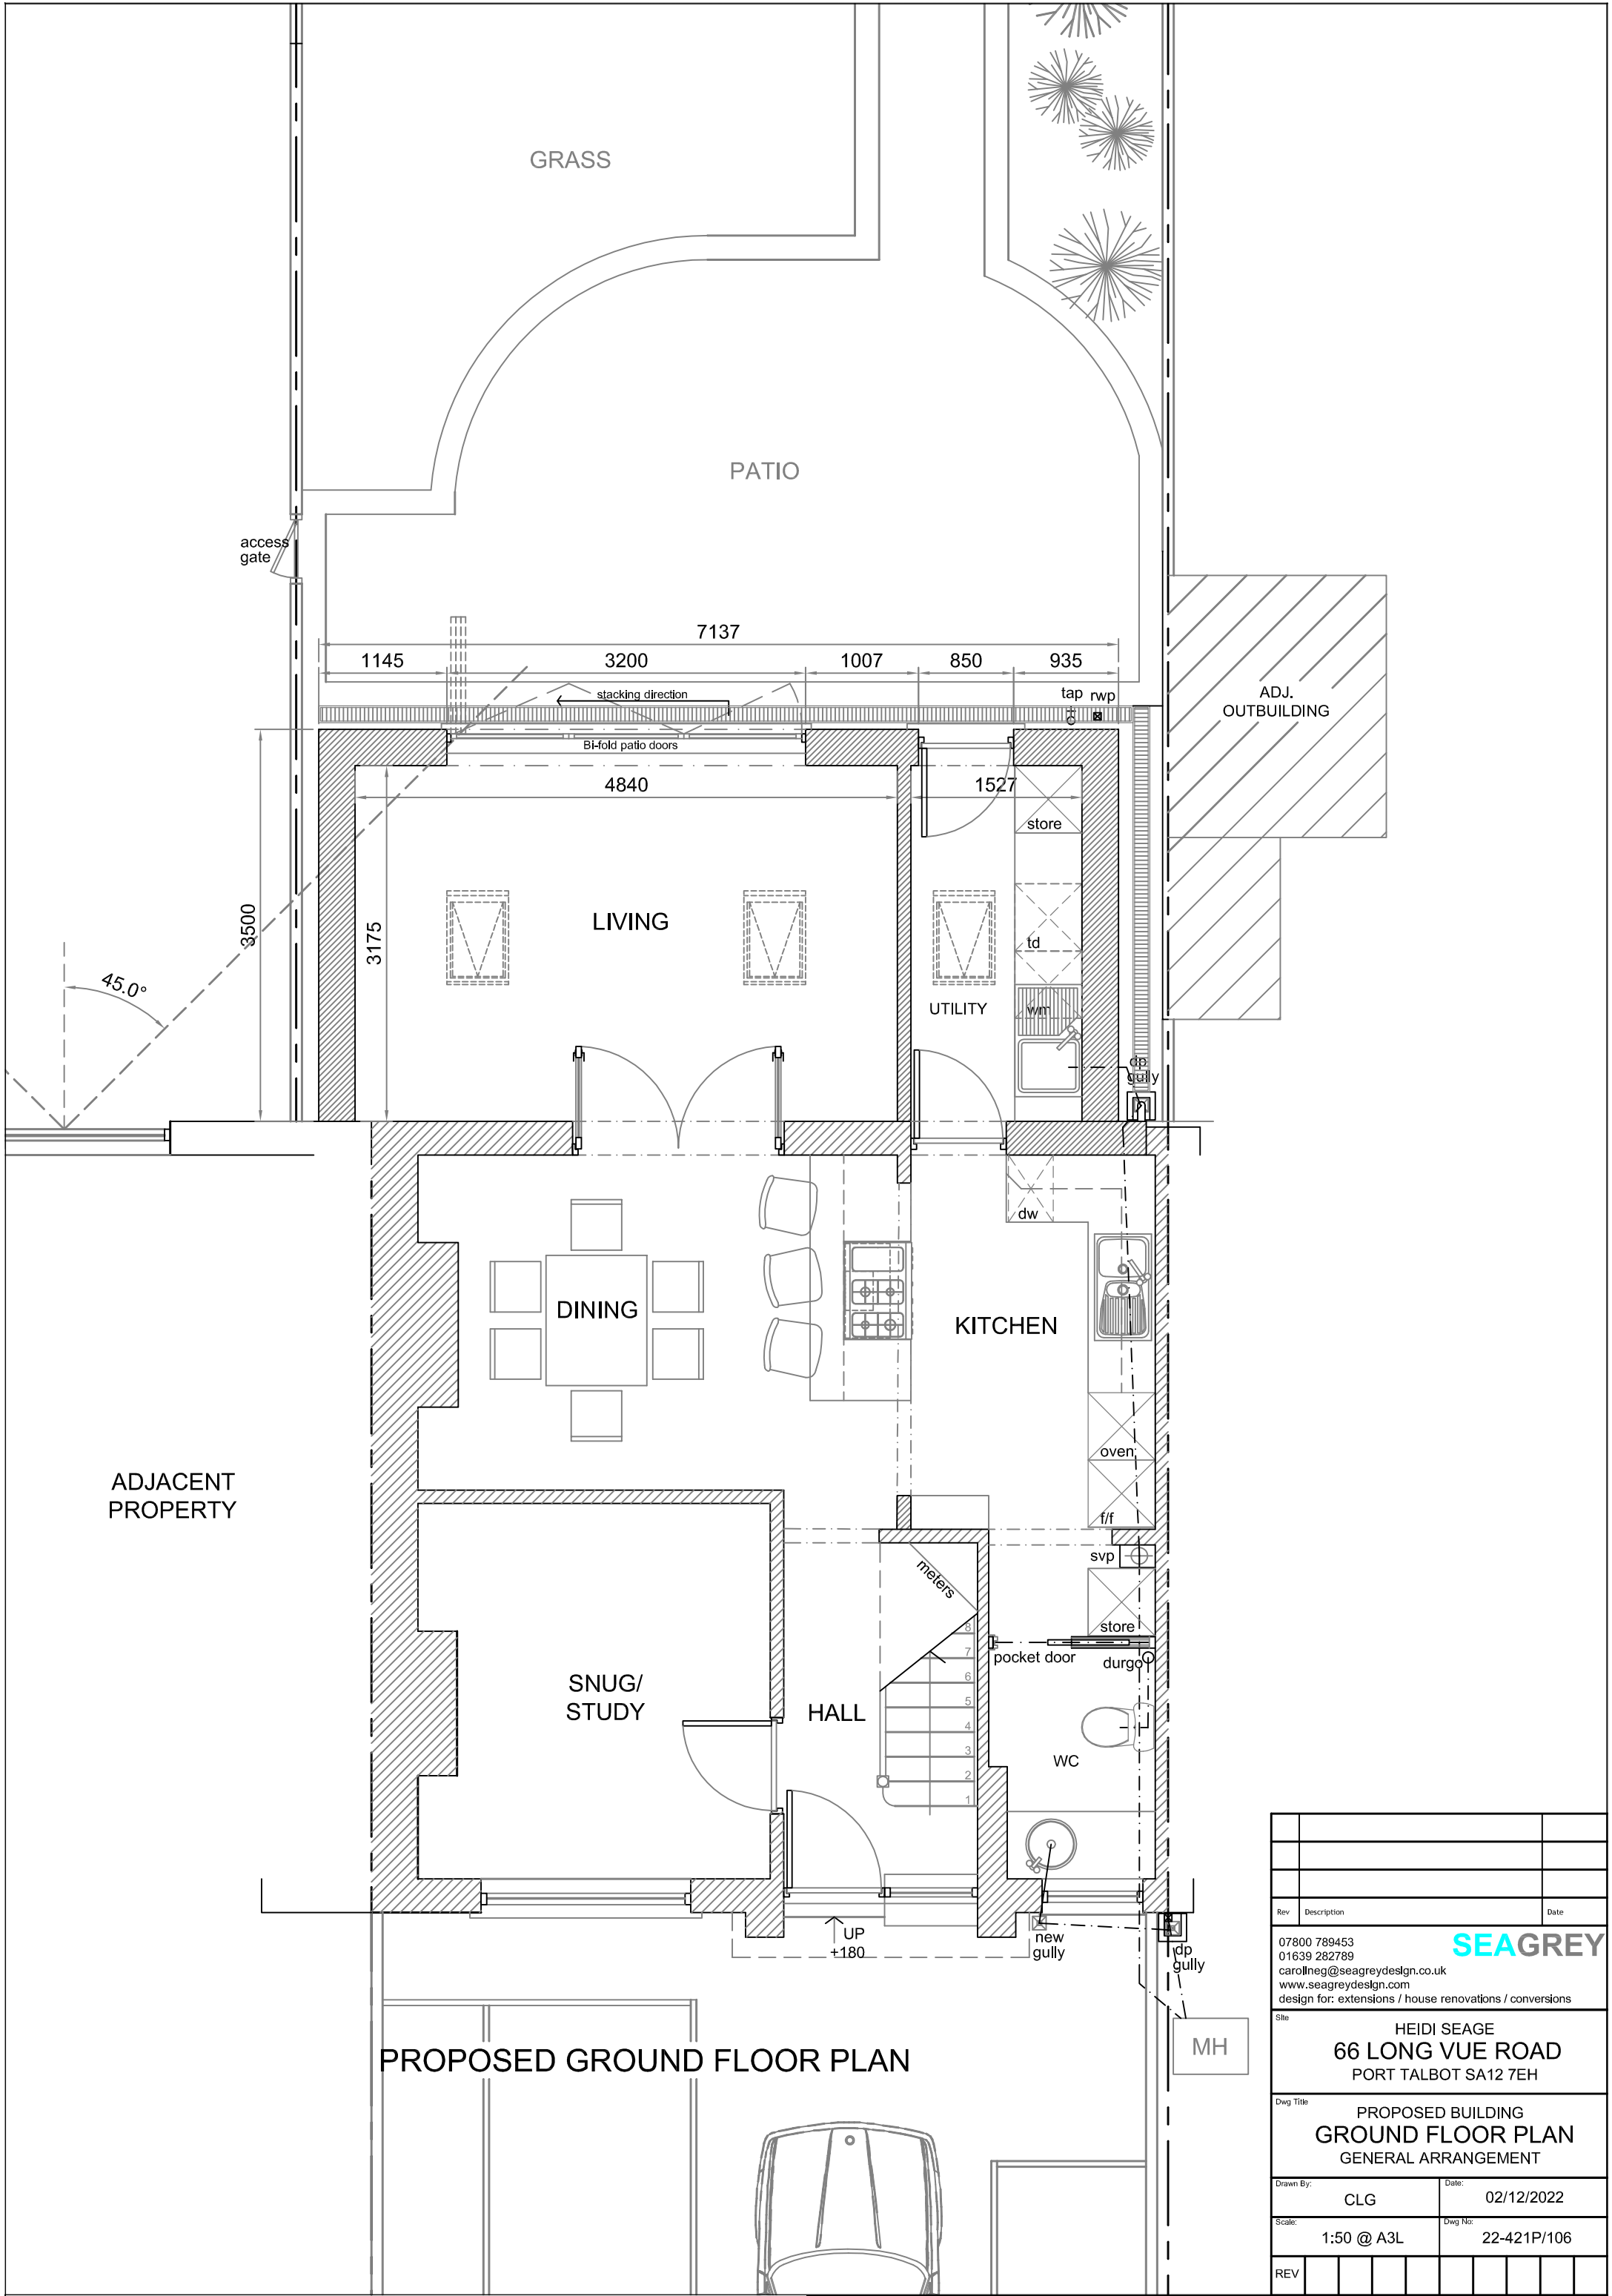

Rev	Description	Date
07800 789453 01639 282789 carolineg@seagreydesign.co.uk www.seagreydesign.com design for: extensions / house renovations / conversions		
Site	HEIDI SEAGE 66 LONG VUE ROAD PORT TALBOT SA12 7EH	
Dwg Title	PROPOSED BUILDING GROUND FLOOR PLAN GENERAL ARRANGEMENT	
Drawn By:	CLG	Date: 02/12/2022
Scale:	1:50 @ A3L	Dwg No: 22-421P/106
REV		