


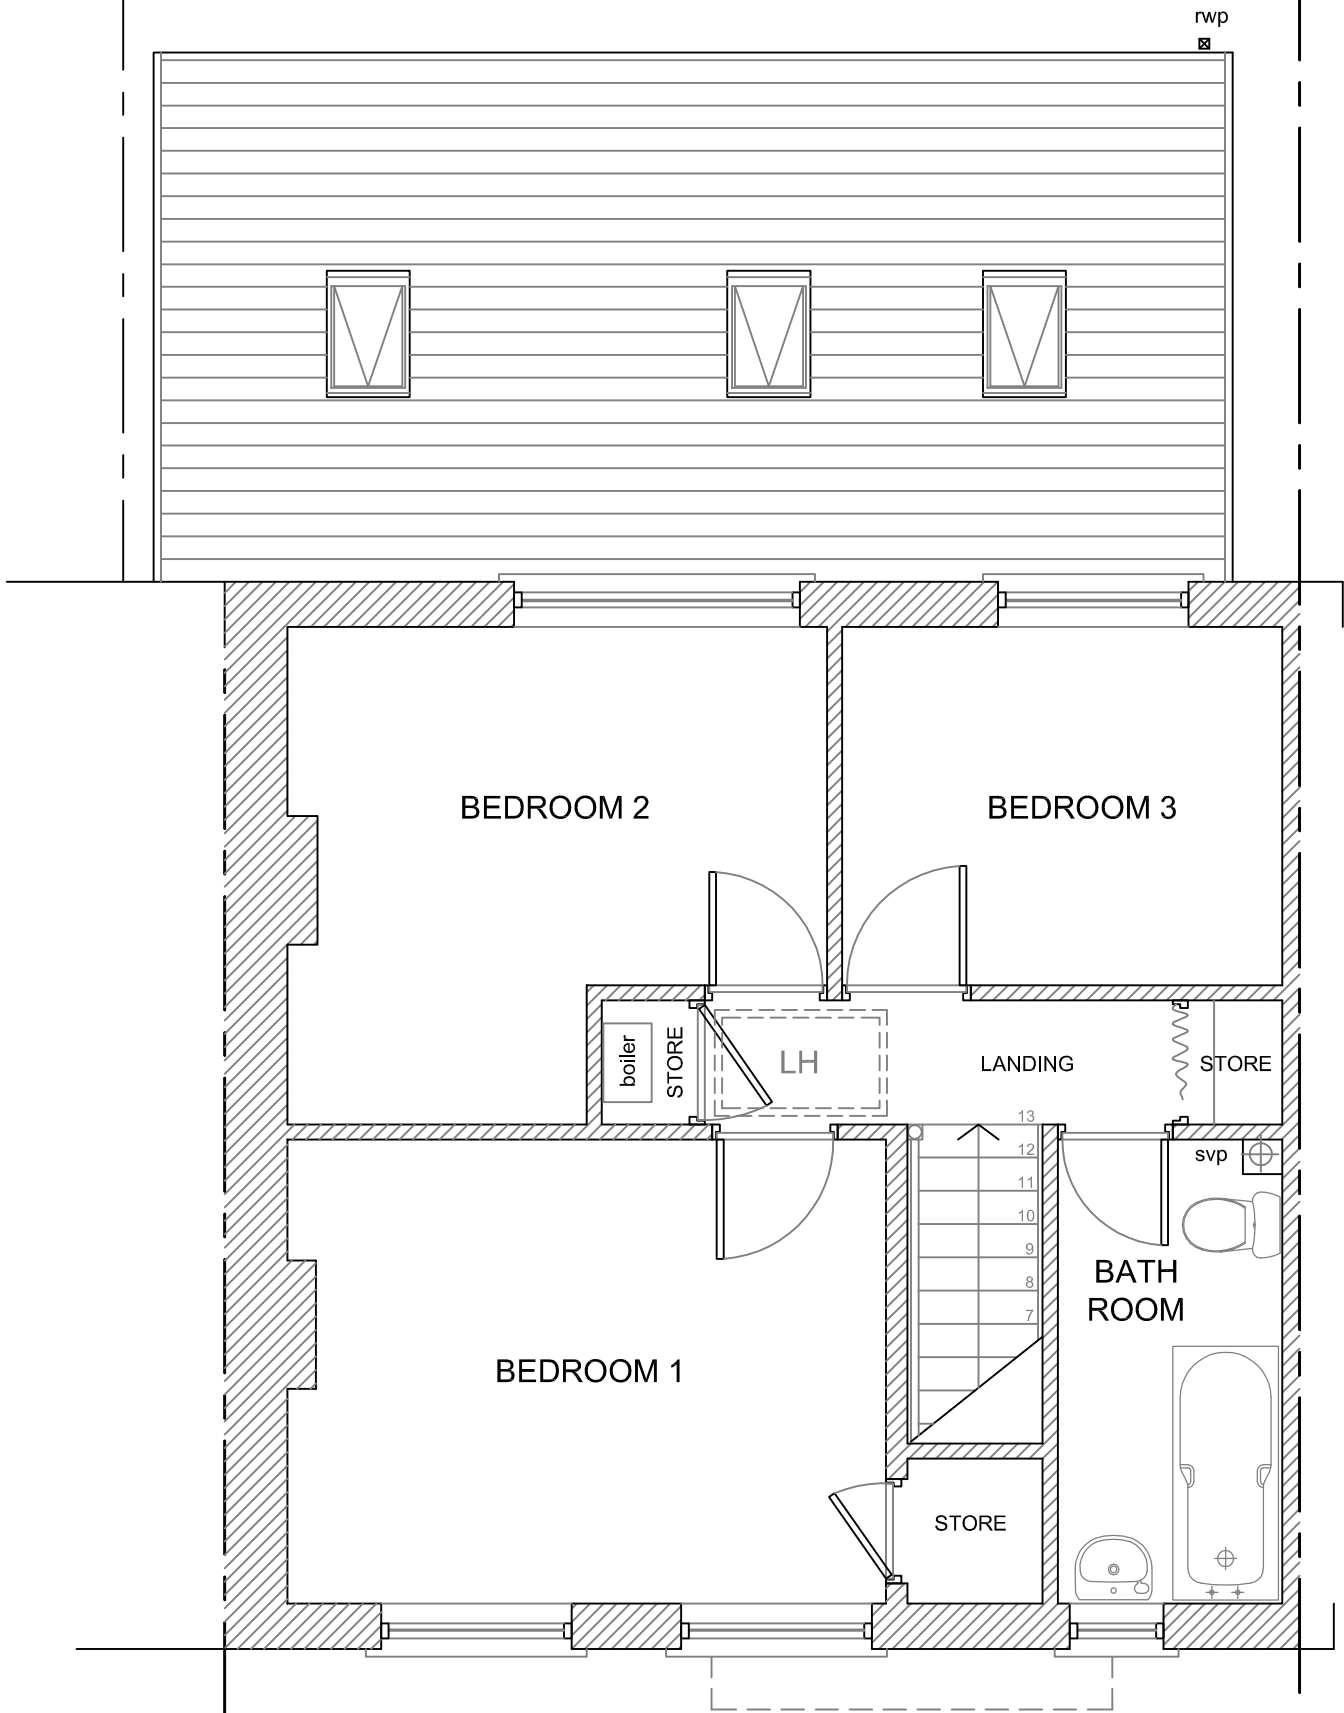

PROPOSED FIRST FLOOR PLAN

Rev	Description	Date
07800 789453 01639 282789 caroline@seagreydesign.co.uk www.seagreydesign.com design for: extensions / house renovations / conversions		
Site HEIDI SEAGE 66 LONG VUE ROAD PORT TALBOT SA12 7EH		
Dwg Title PROPOSED BUILDING FIRST FLOOR PLAN GENERAL ARRANGEMENT		
Drawn By: CLG		Date: 02/12/2022
Scale: 1:50 @ A3L		Dwg No: 22-421P/107
REV		