




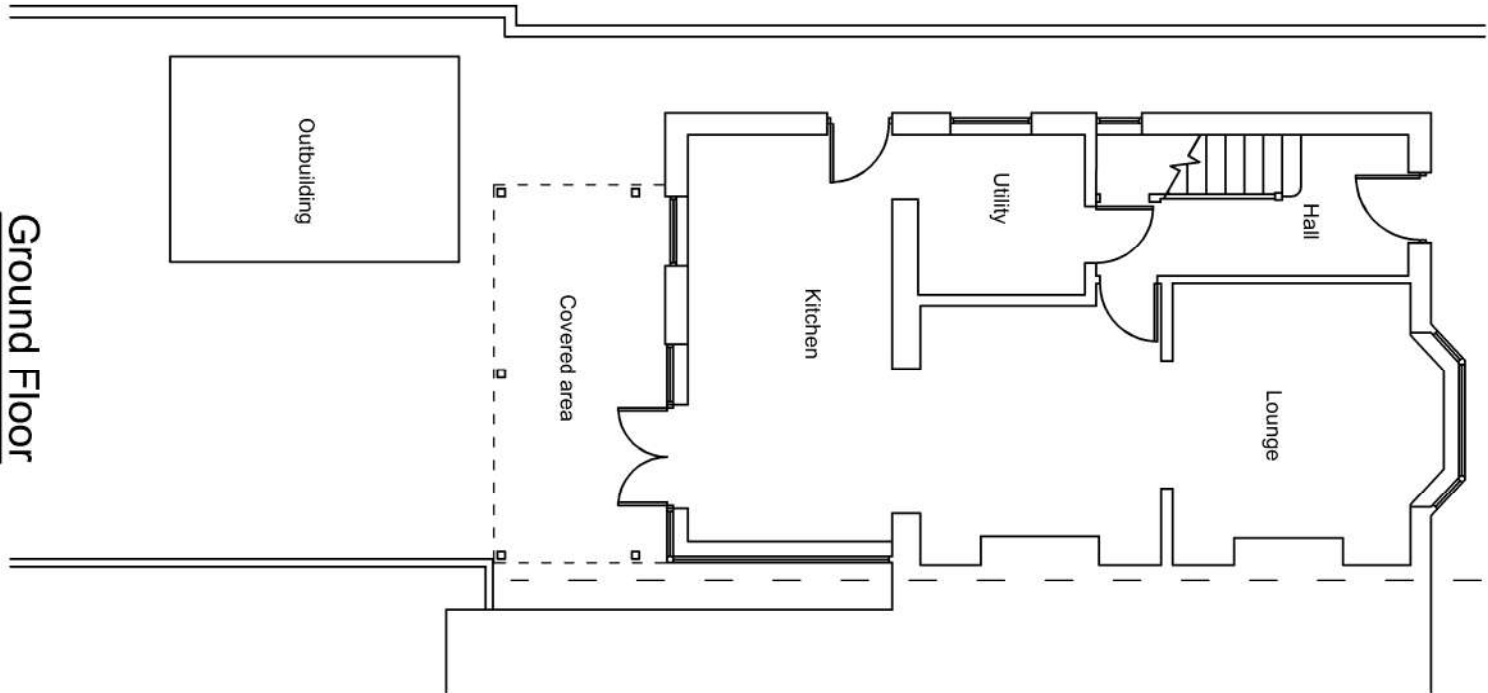

Ground Floor

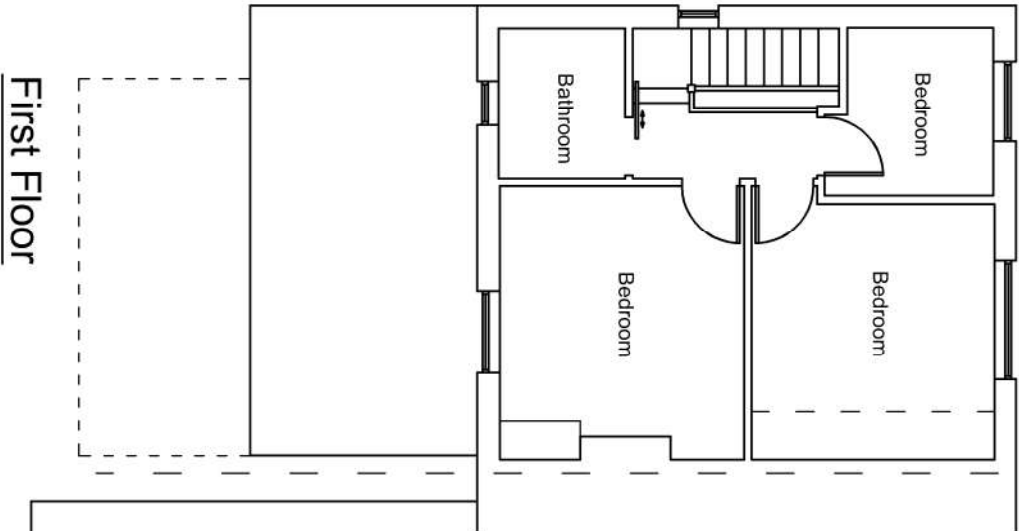

First Floor

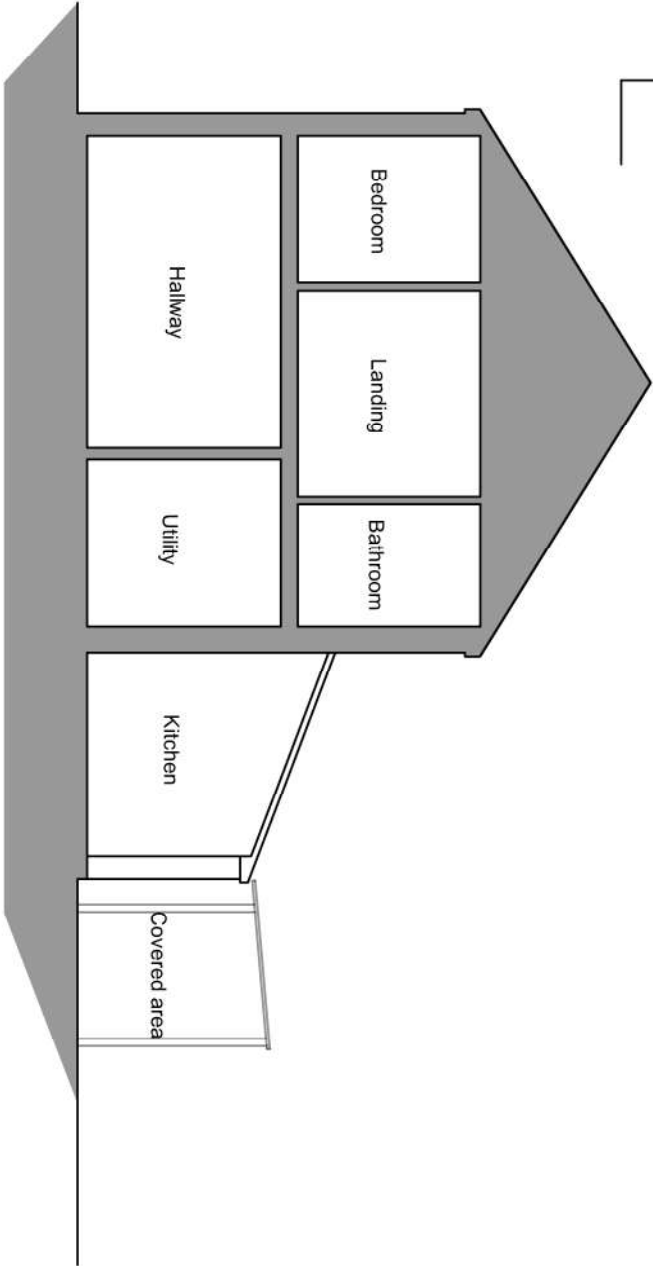

Section

This drawing is copyright ©
NOTE: All dimensions to be checked on
site and not scaled from the drawing.



CLIENT Mr and Mrs Jones 50 Llanthwit Road		JOB TITLE Rear Extension		DRWG. TITLE Existing Floor Plans and Section	
DATE Dec 2022	SCALE 1:100	A3	DRWG. NO. 22.21.01	REV. ---	PURPOSE Record

Ferdale Architectural Solutions LTD

98 Neath Road, Resolven, Neath, SA11 4AN Tel:07970808768 Email:owen@ferdaleas.co.uk