



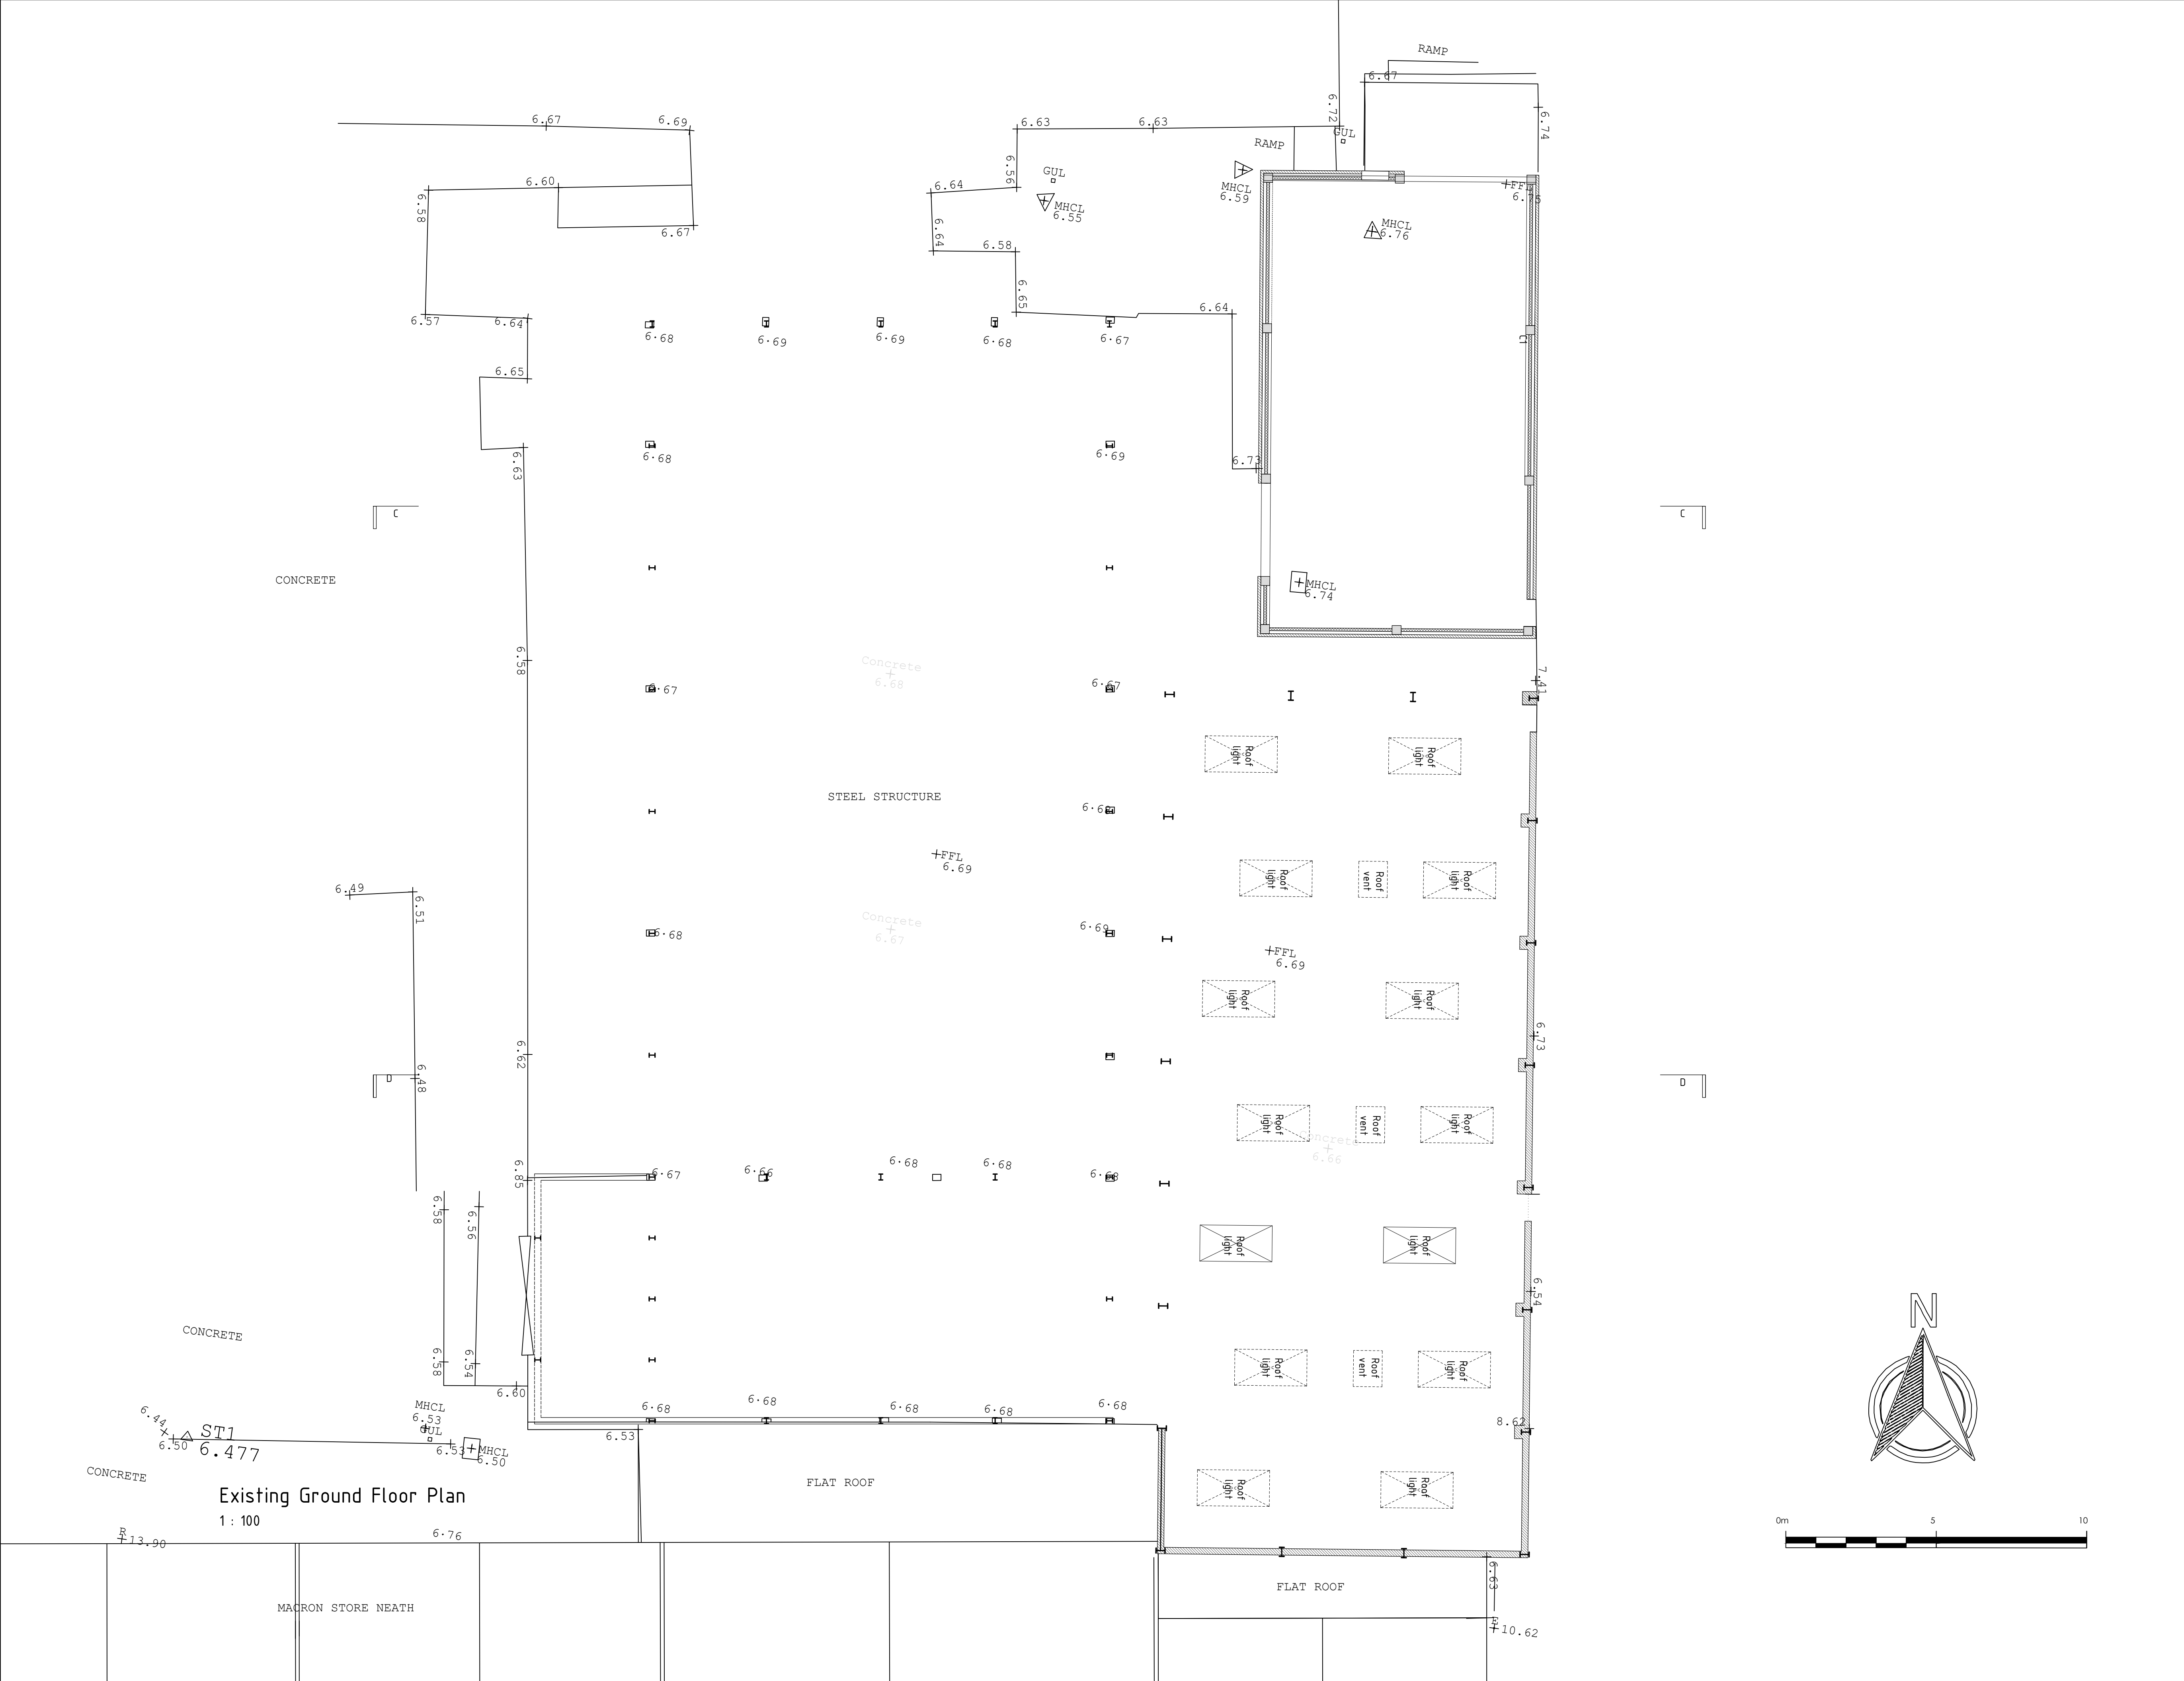

This Drawing is Copyright. ©		
Note: All dimensions to be checked on site and not to be scaled from drawing.		
AMENDMENTS:		
Revision		Date
A.	project title/description amended	18.01.23

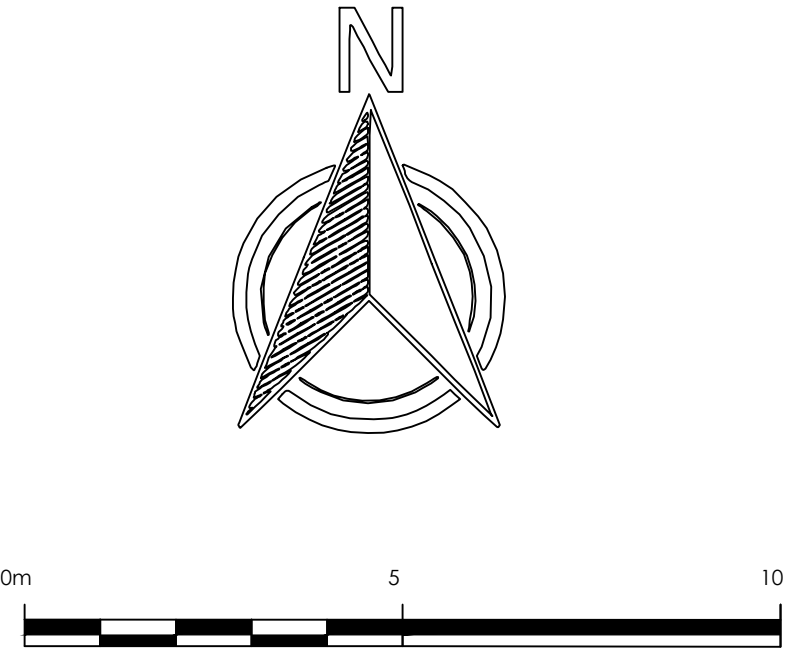

BUCKMASTERBATCUP
Architects Ltd.

CLIENT:
Huw Jenkins

PROJECT TITLE:
Site adjoining Neath Abbey Road, Neath,
SA10 7DN - Proposed recladding of facade &
roofs of existing buildings (buildings 1 & 3)
with retention of existing cladding fascade &
roof to building 2

DRAWING TITLE:
Industrial Units Floor Plan

SCALE: 1:100 @ A1

DATE: January 2023

SWANSEA
70 Water Road
Swansea, SA1 4QA
T - 01792 466060
F - 01792 644646
www.bbarch.co.uk
info@bbarch.co.uk

LONDON
One Kingdom Street
Paddington Central
London, W2 6BD

BBA 909.P.20A