




Existing Industrial Units (Rear) West Elevation
1 : 100

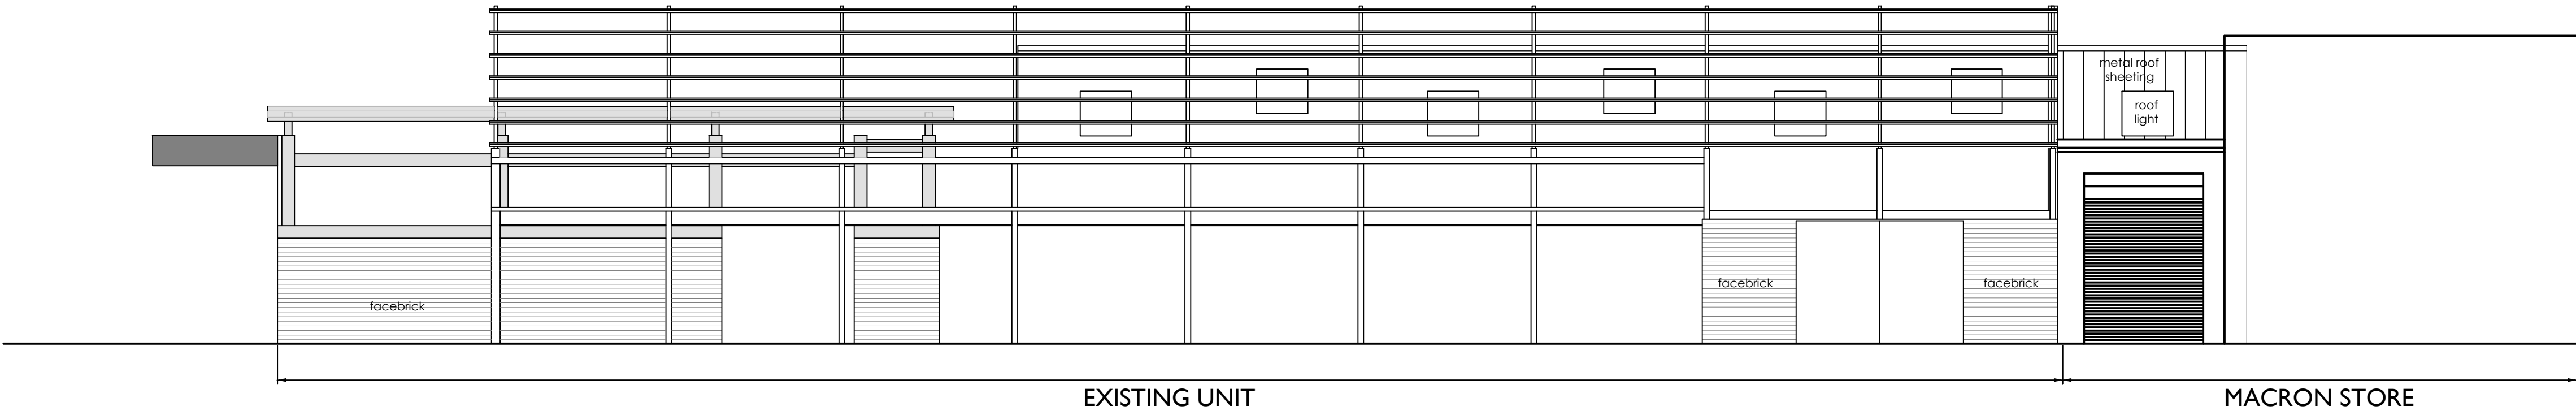


Typical Street Scene of Existing Industrial Units West Elevation
1 : 100

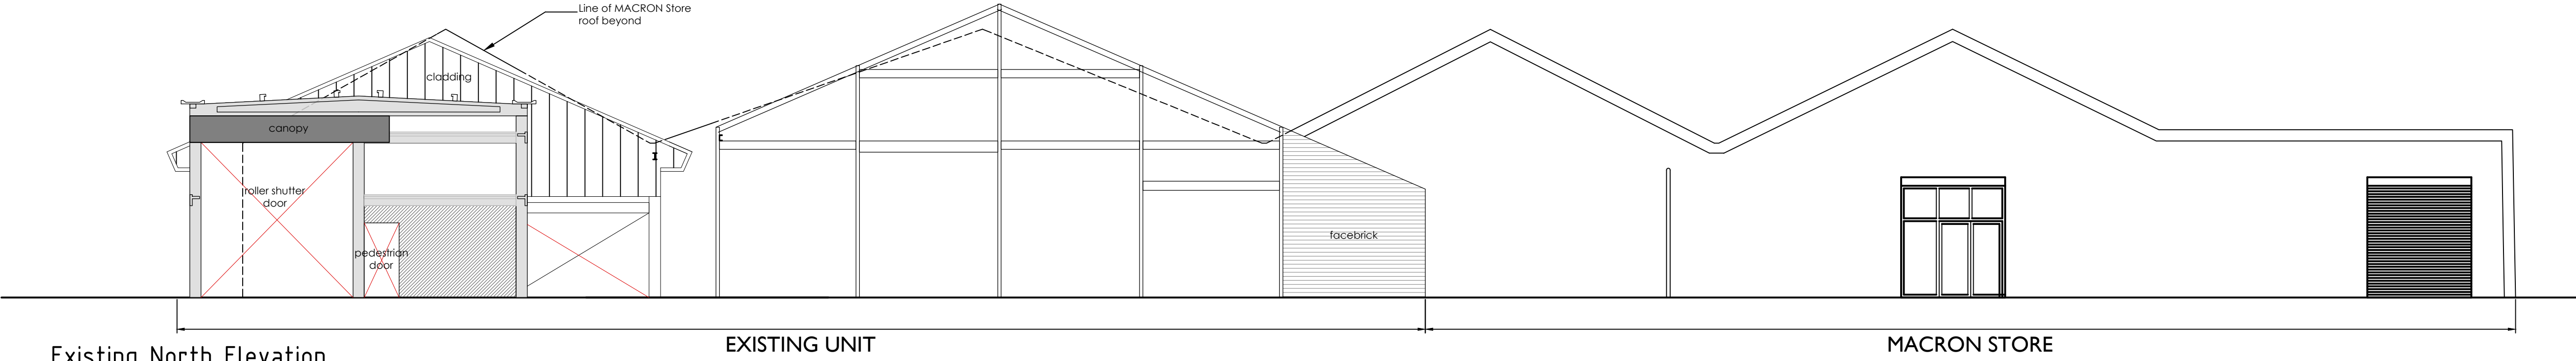

Existing North Elevation
1 : 100

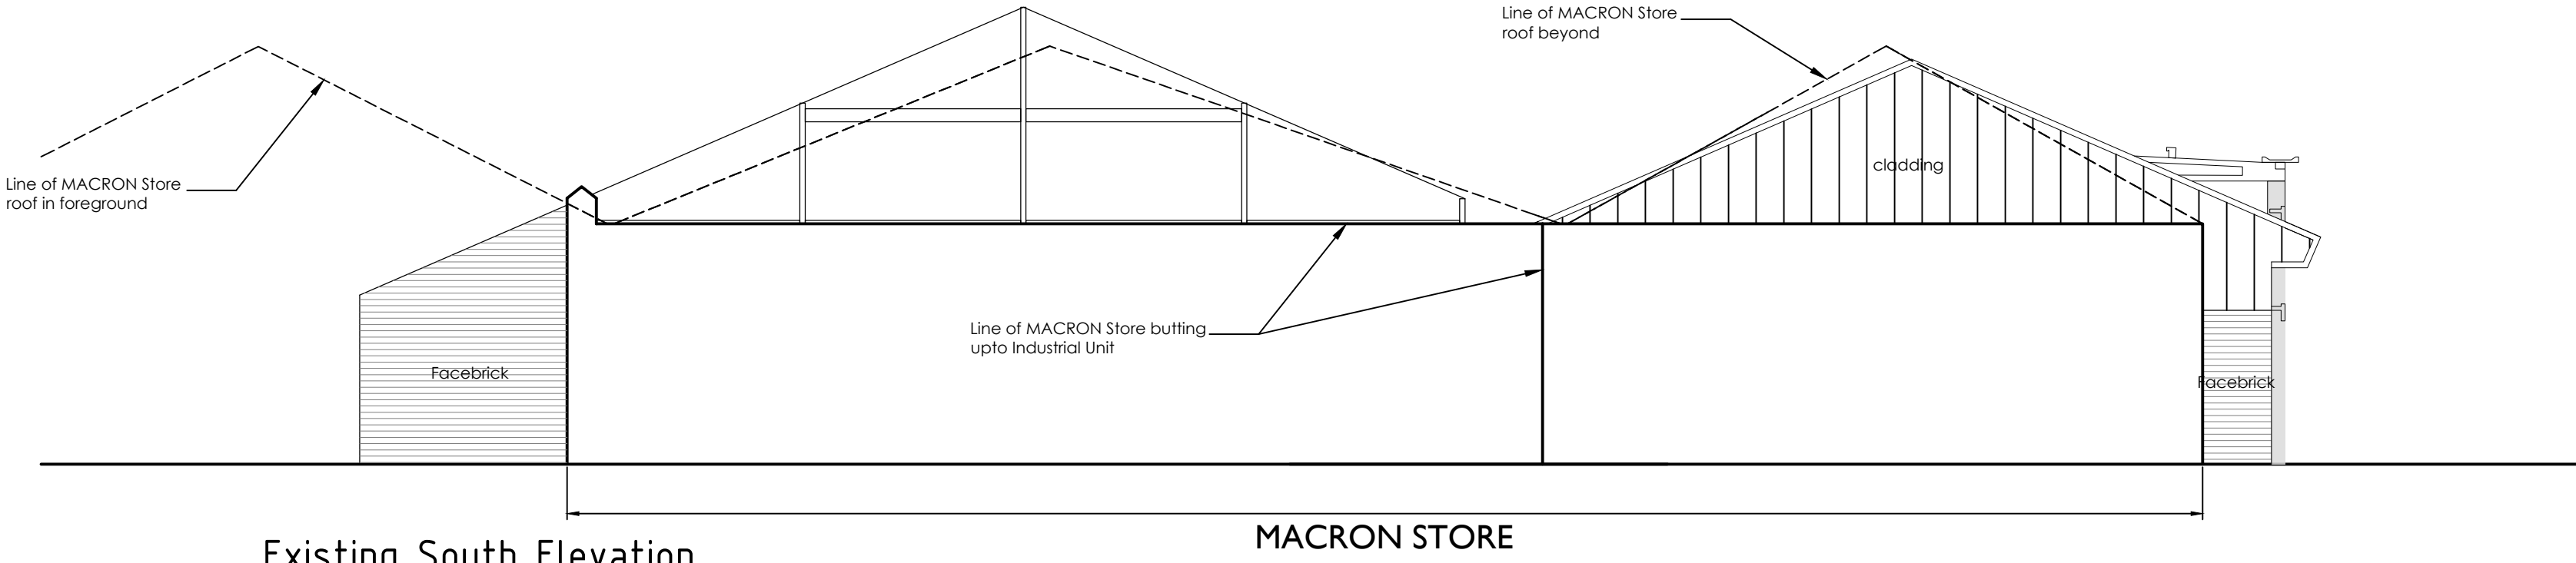

Existing South Elevation
1 : 100

 

This Drawing is Copyright. ©

Note: All dimensions to be checked on site and not to be scaled from drawing.

AMENDMENTS:	
Revision	Date
A. columns added to (rear) west elevation	17.01.23
B. project title/description amended	18.01.23

BUCKMASTERBATCUP
Architects Ltd.

CLIENT:
Huw Jenkins

PROJECT TITLE:
Site adjoining Neath Abbey Road, Neath, SA10 7DN - Proposed recladding of facade & roofs of existing buildings (buildings 1 & 3) with retention of existing cladding fascade & roof to building 2

DRAWING TITLE:
Industrial Units Existing Elevations

SCALE: 1:100 @ A1 DATE: January 2023

SWANSEA 70 Water Road Swansea, SA1 4QA T - 01792 466060 F - 01792 644646 www.bbarch.co.uk info@bbarch.co.uk	LONDON One Kingdom Street Paddington Central London, W2 6BD BBA 909.P.22B
--	---