





Proposed Rear Elevation

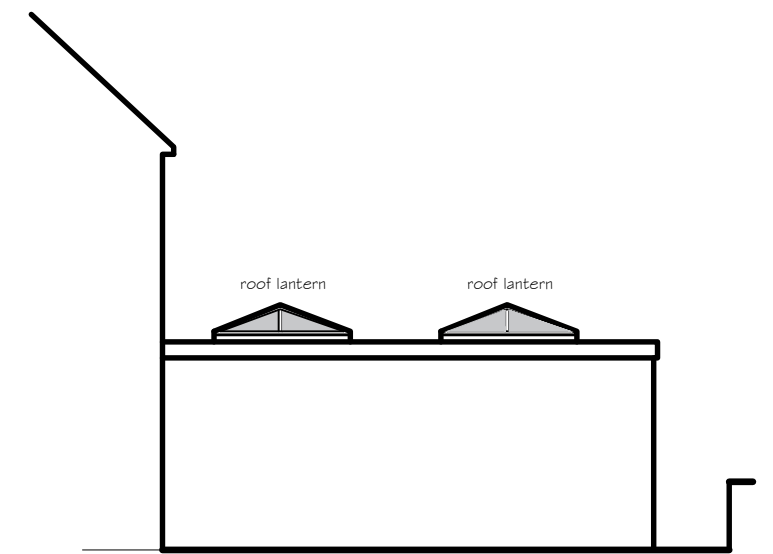

Proposed RH Side Elevation



Proposed LH Side Elevation

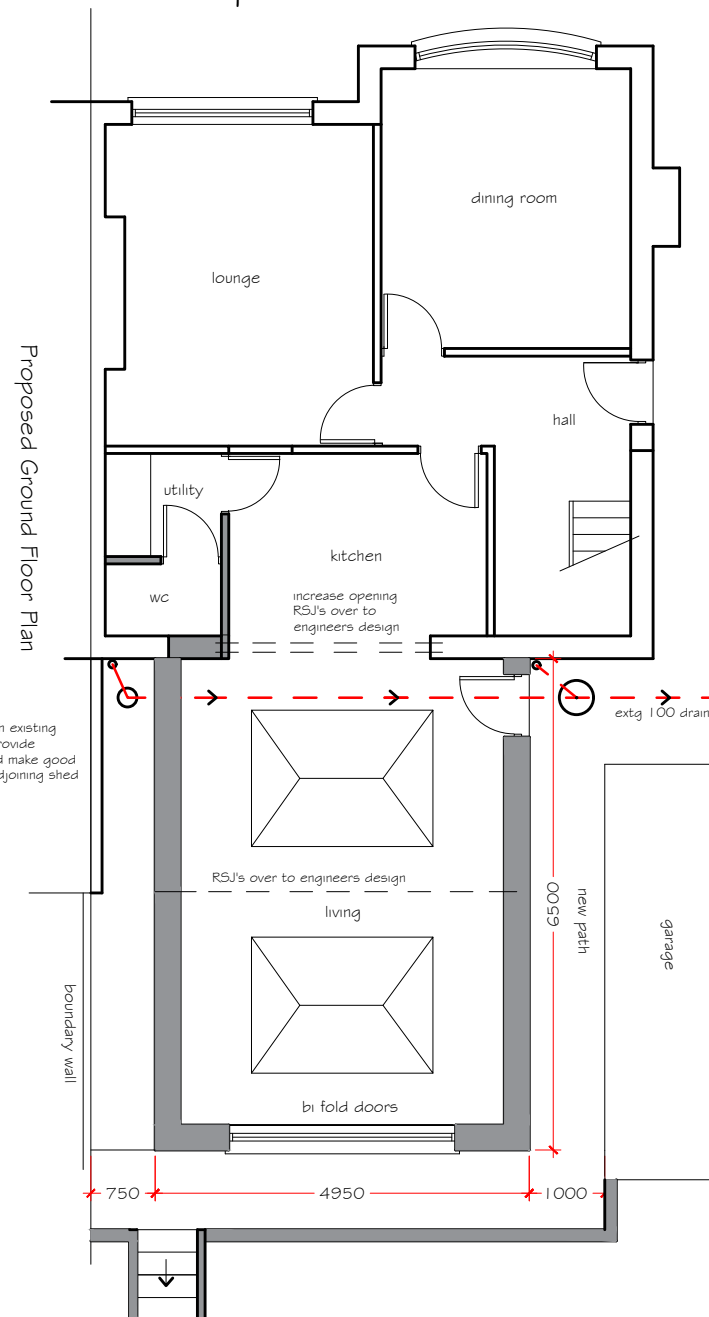

Proposed Materials & Finishes

Roof

flat roof with glass fibre or rubber finish
Brown PVCu fascia, soffit and barge boards.
Brown PVCu rainwater goods

Walls

render and dash finish with brick panels

Windows & doors to comprise of
double glazed brown PVCu units.

Proposed rear extension
113 Beechwood Road
Margam, Port Talbot

Proposed Elevations
& floor plan

drawing No 113BR - 02

date Jan 2023 scale 1:100