






PROPOSED ELEVATION TO WIND STREET

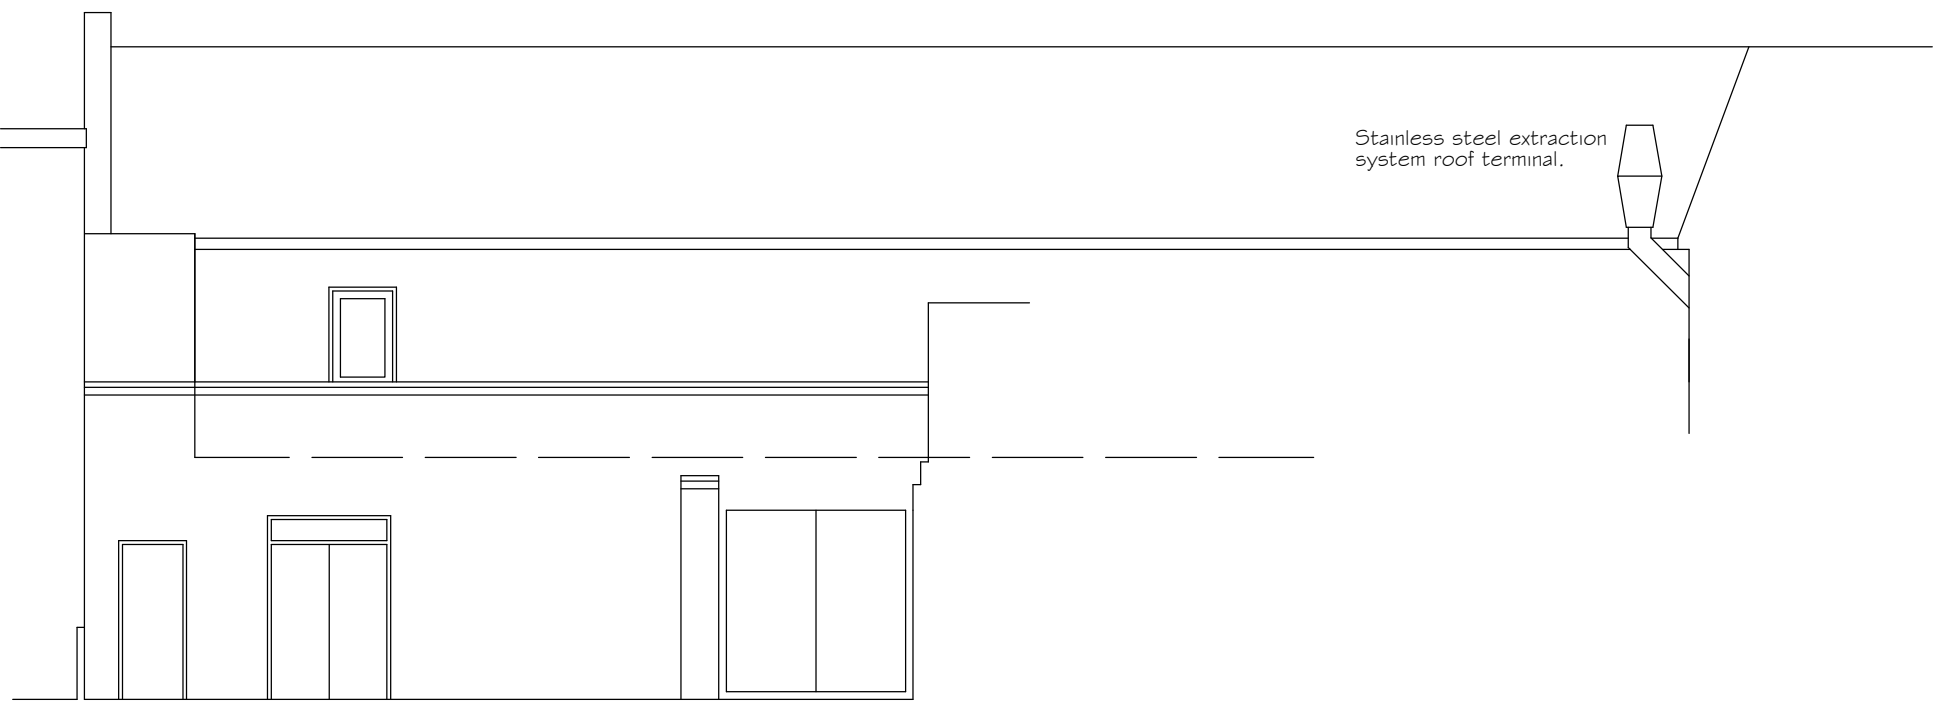


PROPOSED REAR ELEVATION TO REAR YARD OFF HIGH STREET

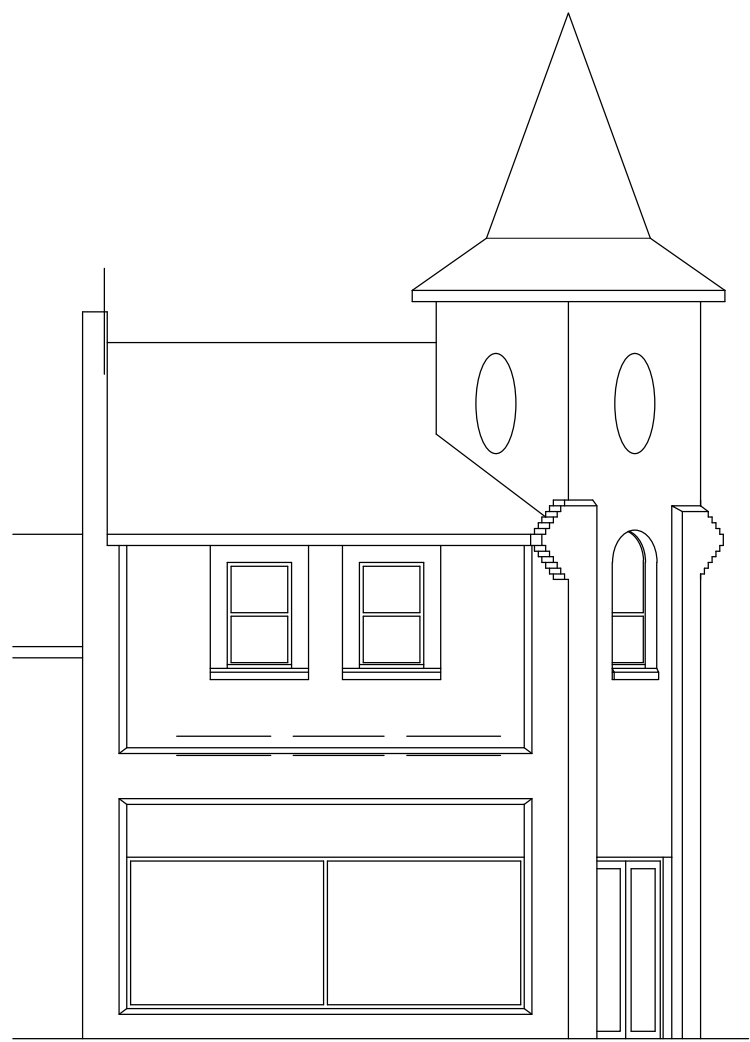


PROPOSED ELEVATION TO OLD MARKET STREET

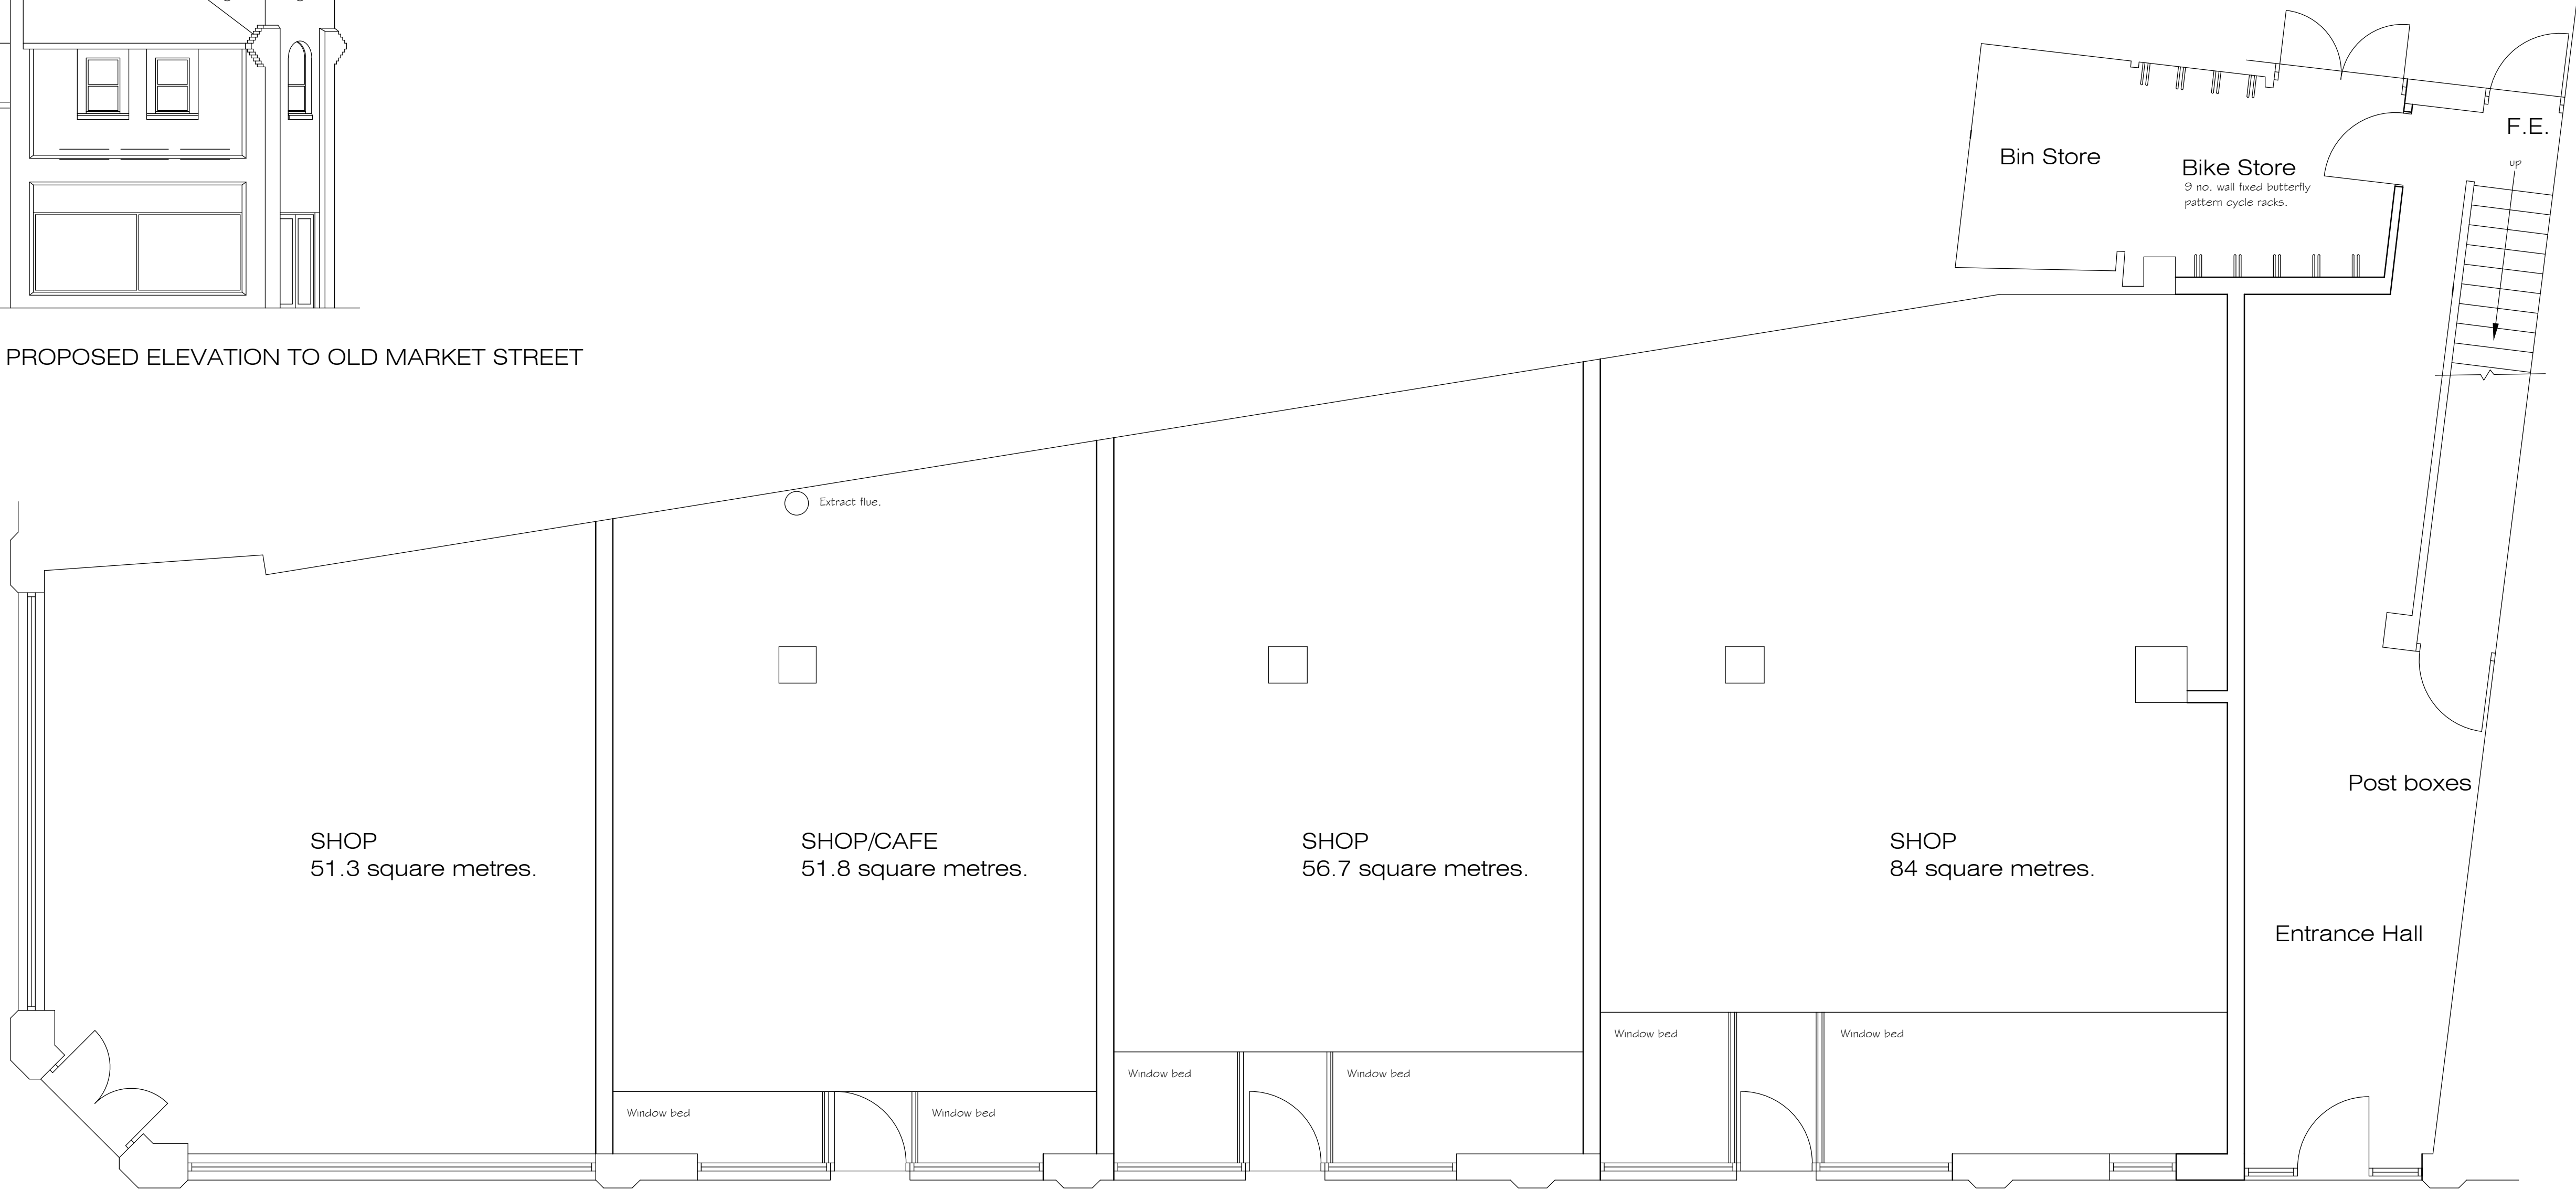

PROPOSED GROUND FLOOR PLAN

 

Crescent
Architectural

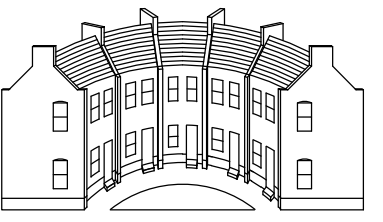

Architectural Design & Services
M.C.I.A.T.
38 De La Beche Road, Sketty,
Swansea, SA2 9AR.
Mobile: 07818 067467
e-mail: crescent3000@aol.com

Project
Proposed Flats and Retail Units at 46 Wind Street, Neath, SA11 3EN.

Description
PLANNING DRAWING GROUND FLOOR
AND WIND STREET, HIGH STREET YARD
AND OLD MARKET STREET ELEVATIONS.

Scale	Date
1/50 & 1/100 @ A1.	August 2022.
Drawn	Checked

Drawing No.
PC22/48/3A