



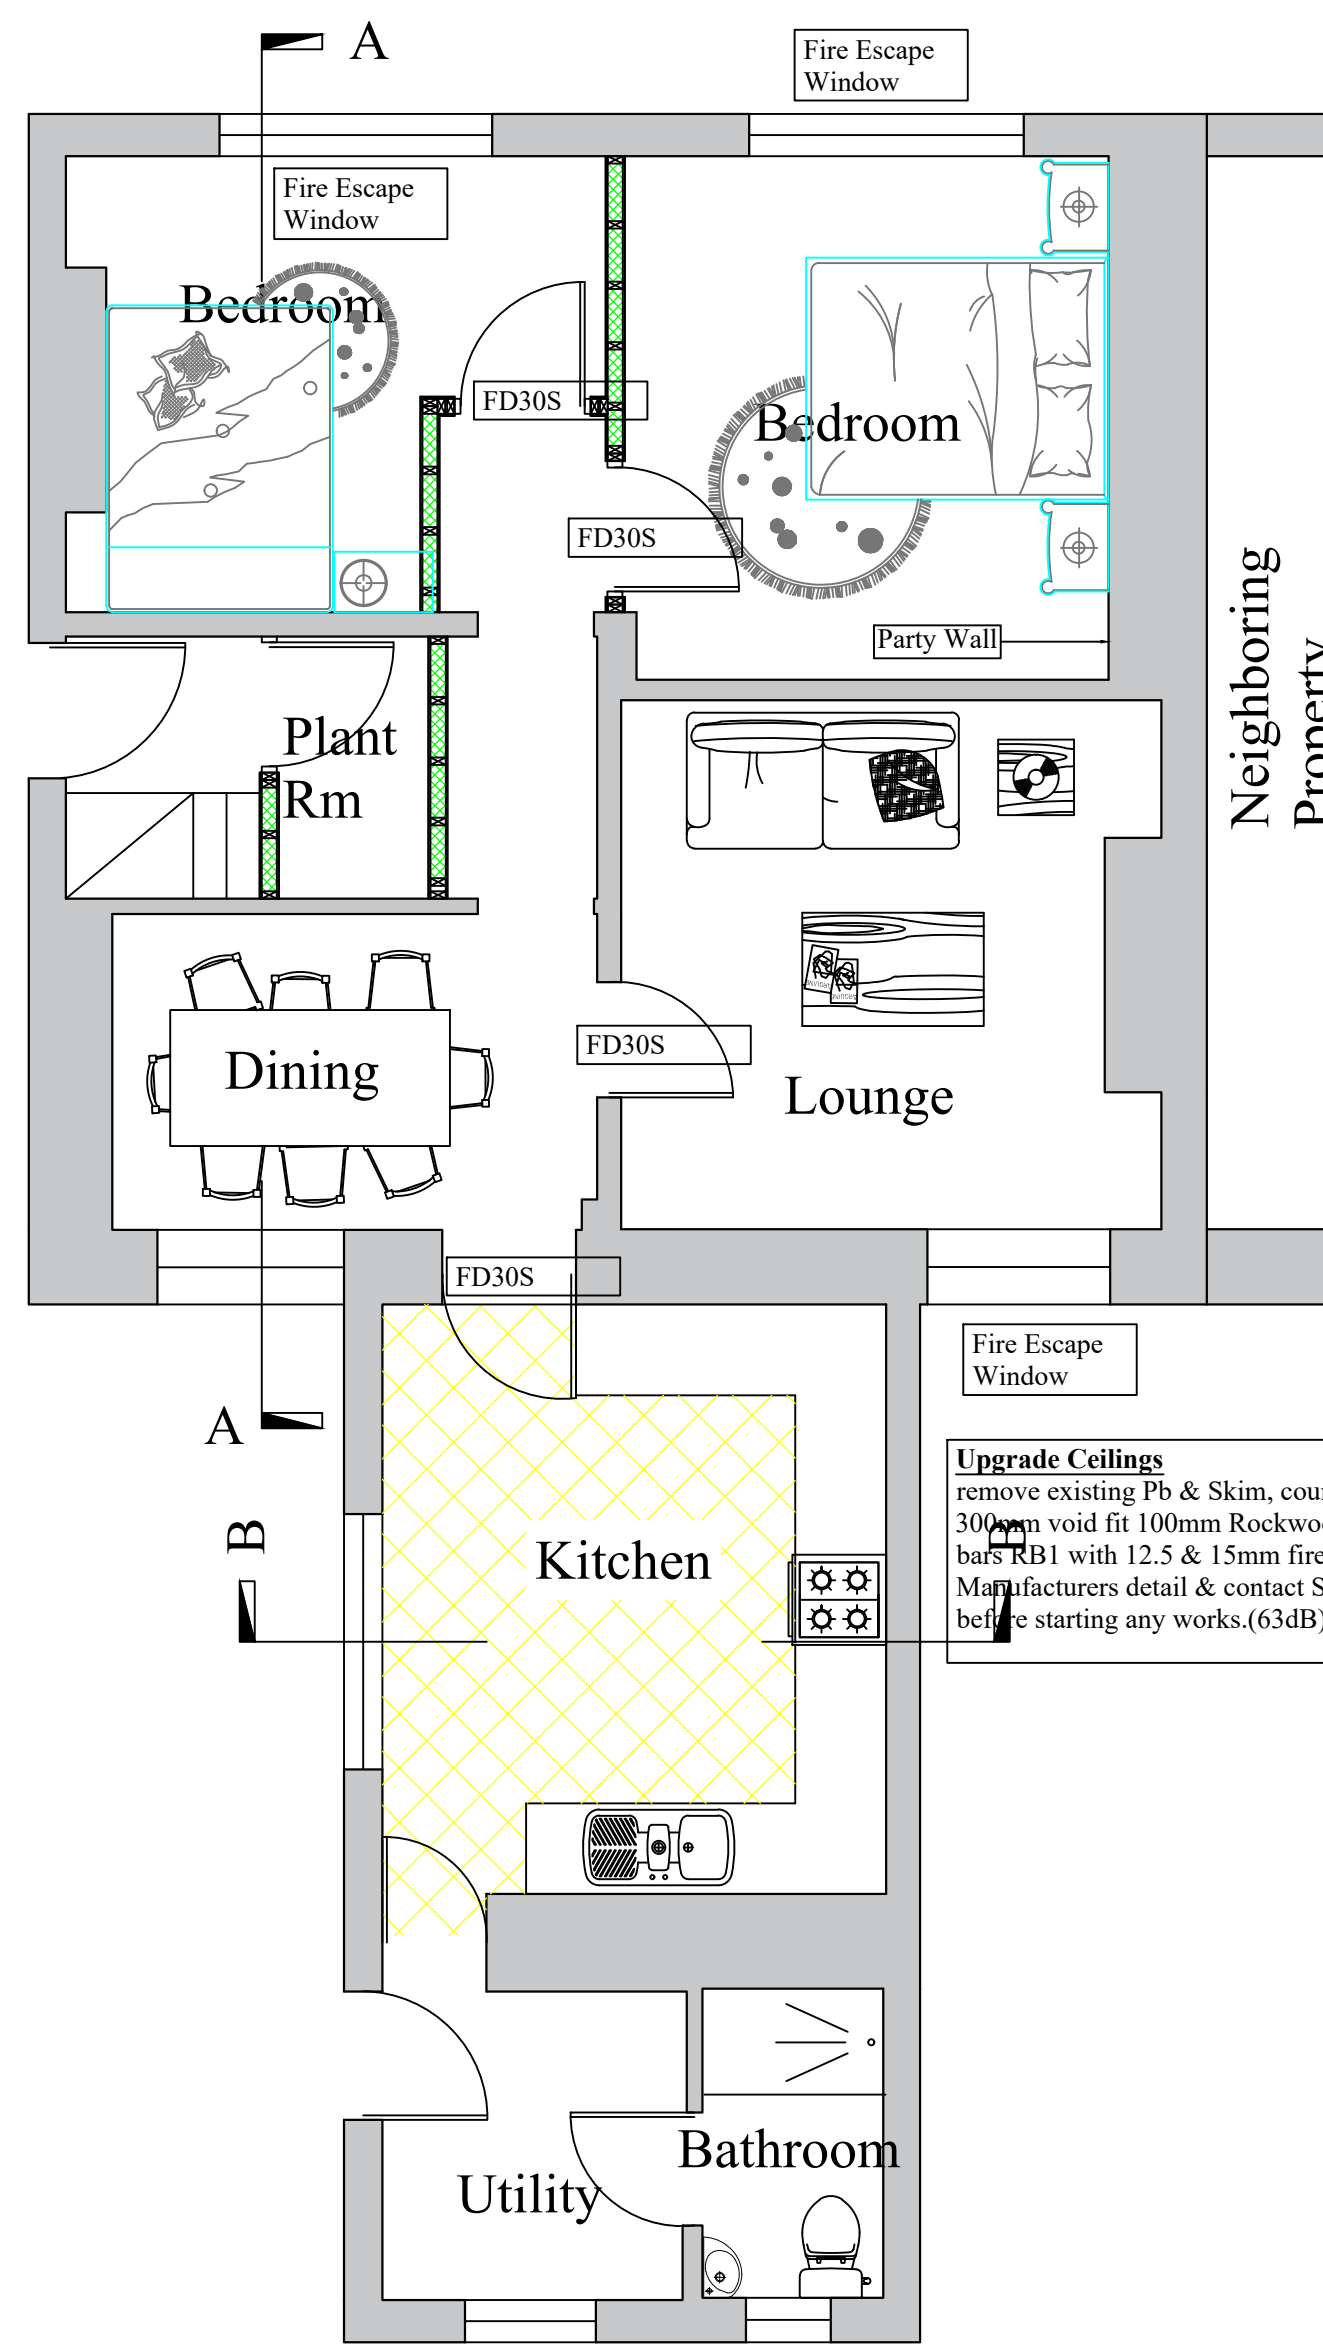


9 Proposed Ground Floor Plan Scale 1-50


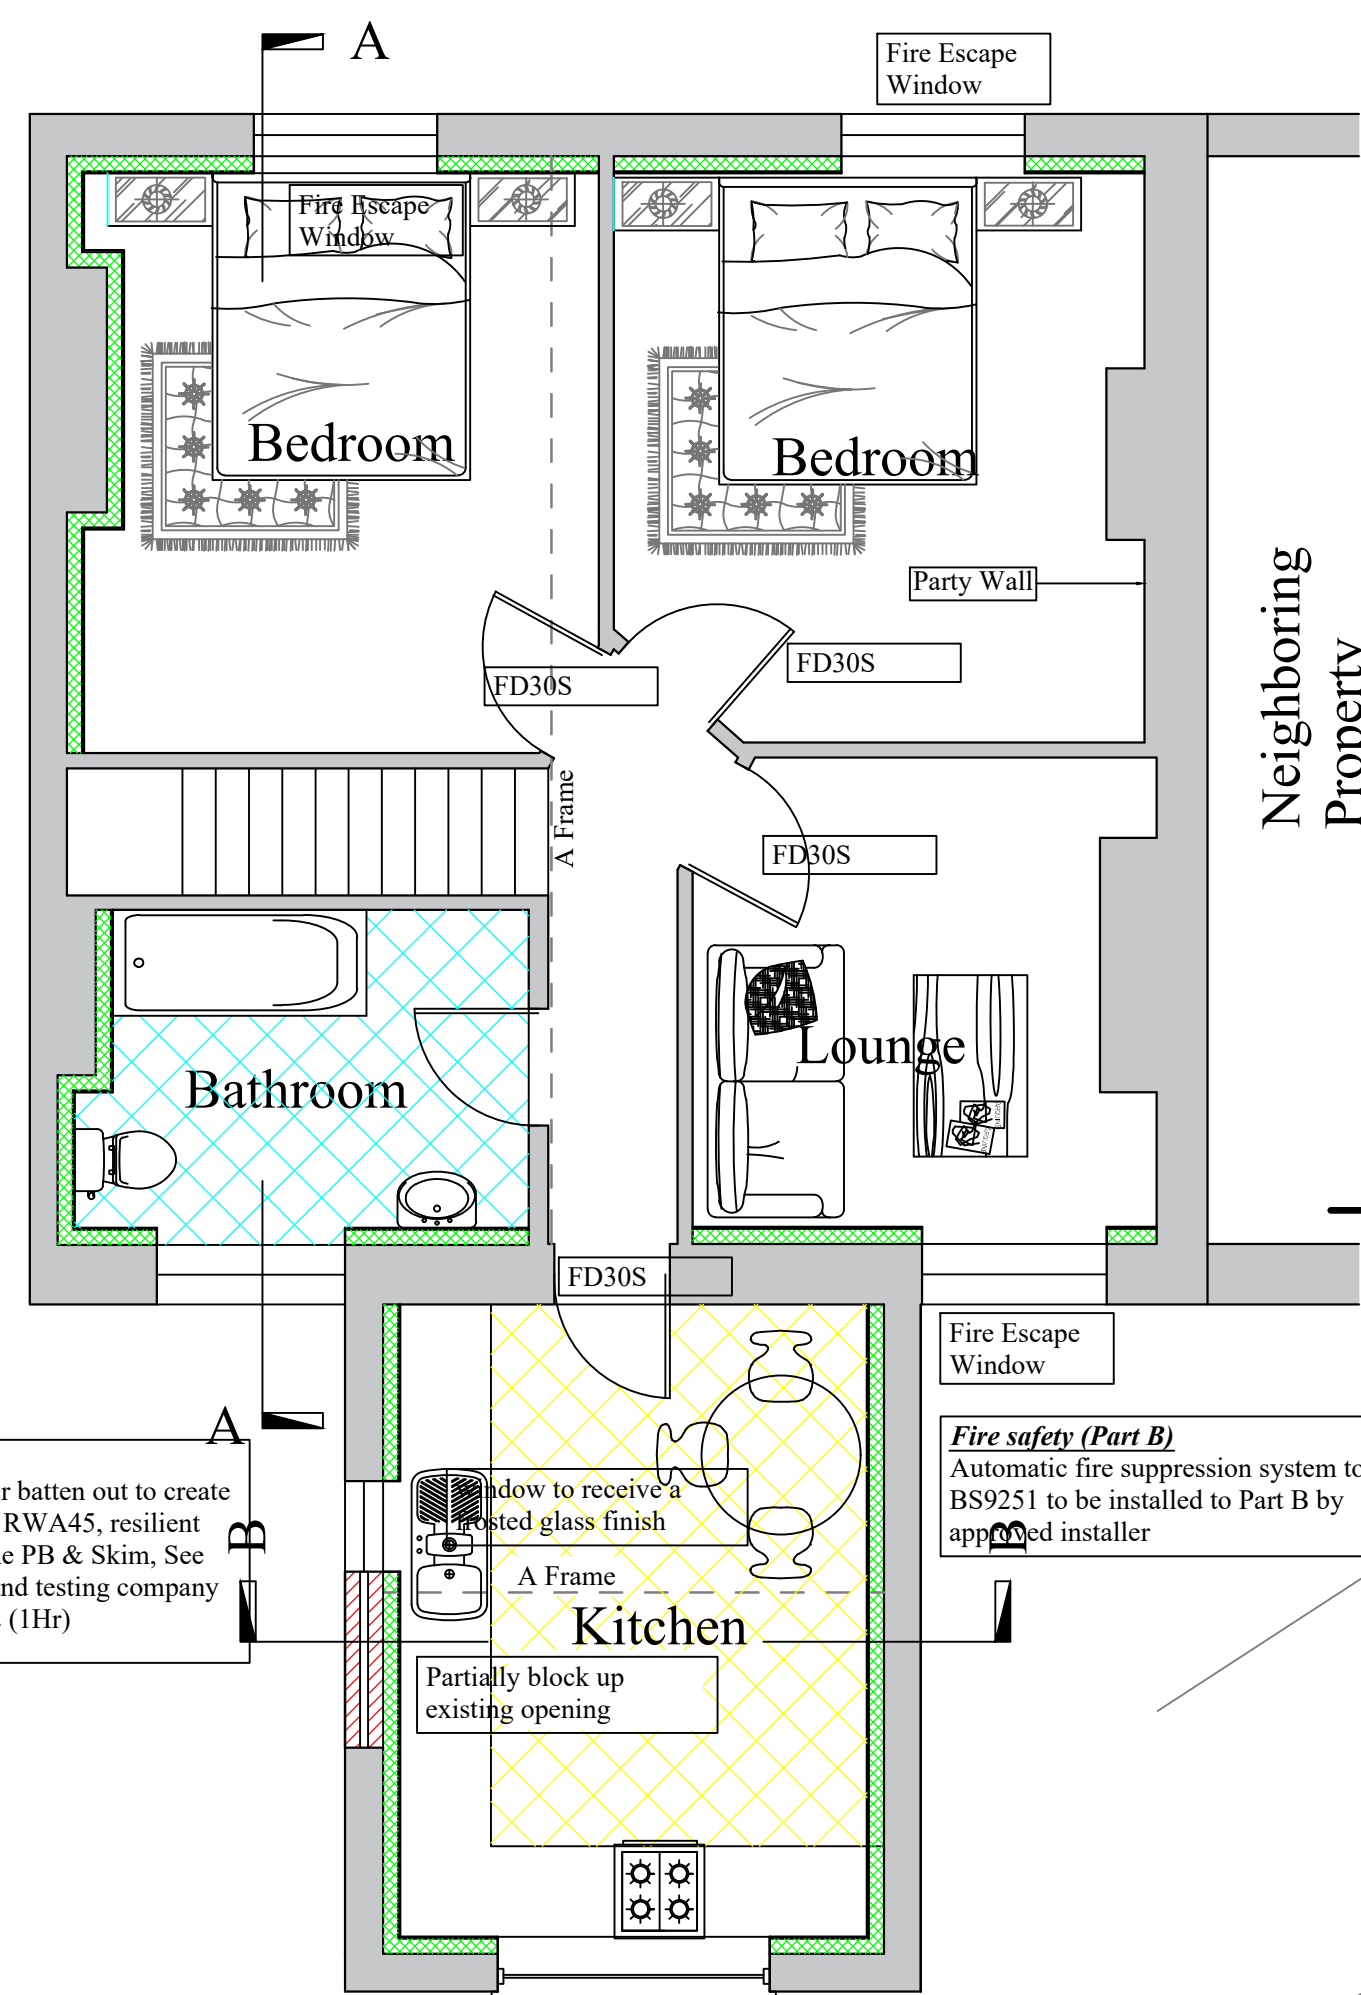


10 Proposed First Floor Plan Scale 1-50


12 Typical Section B-B Scale 1-50

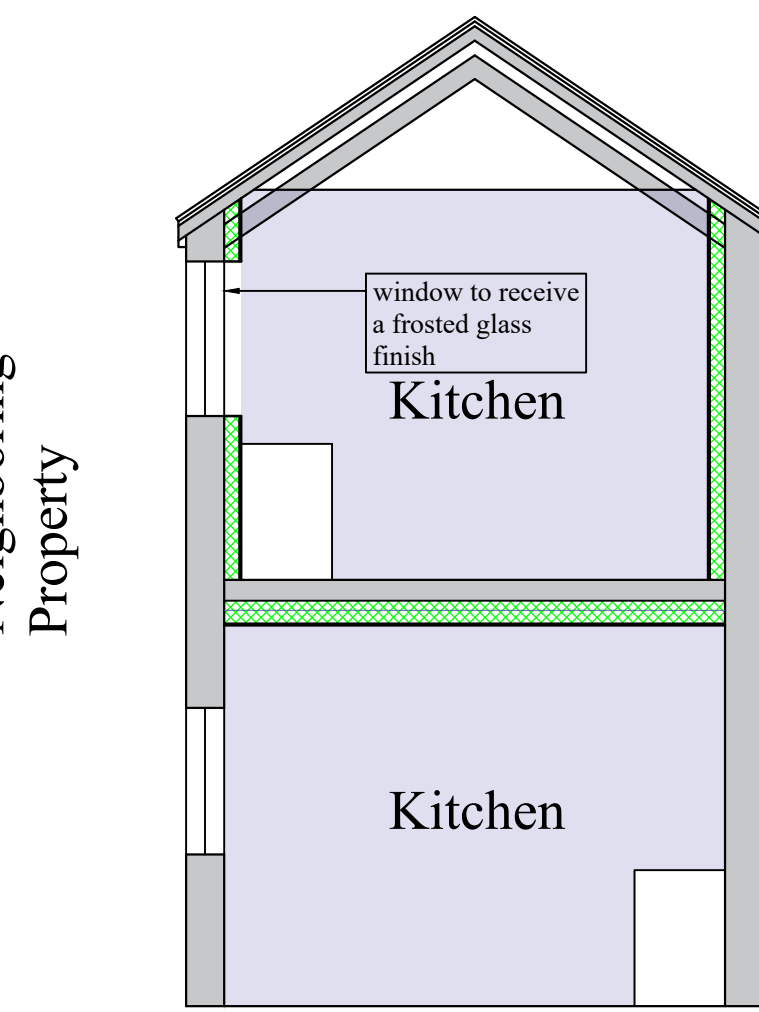


11 Typical Section A-A Scale 1-50

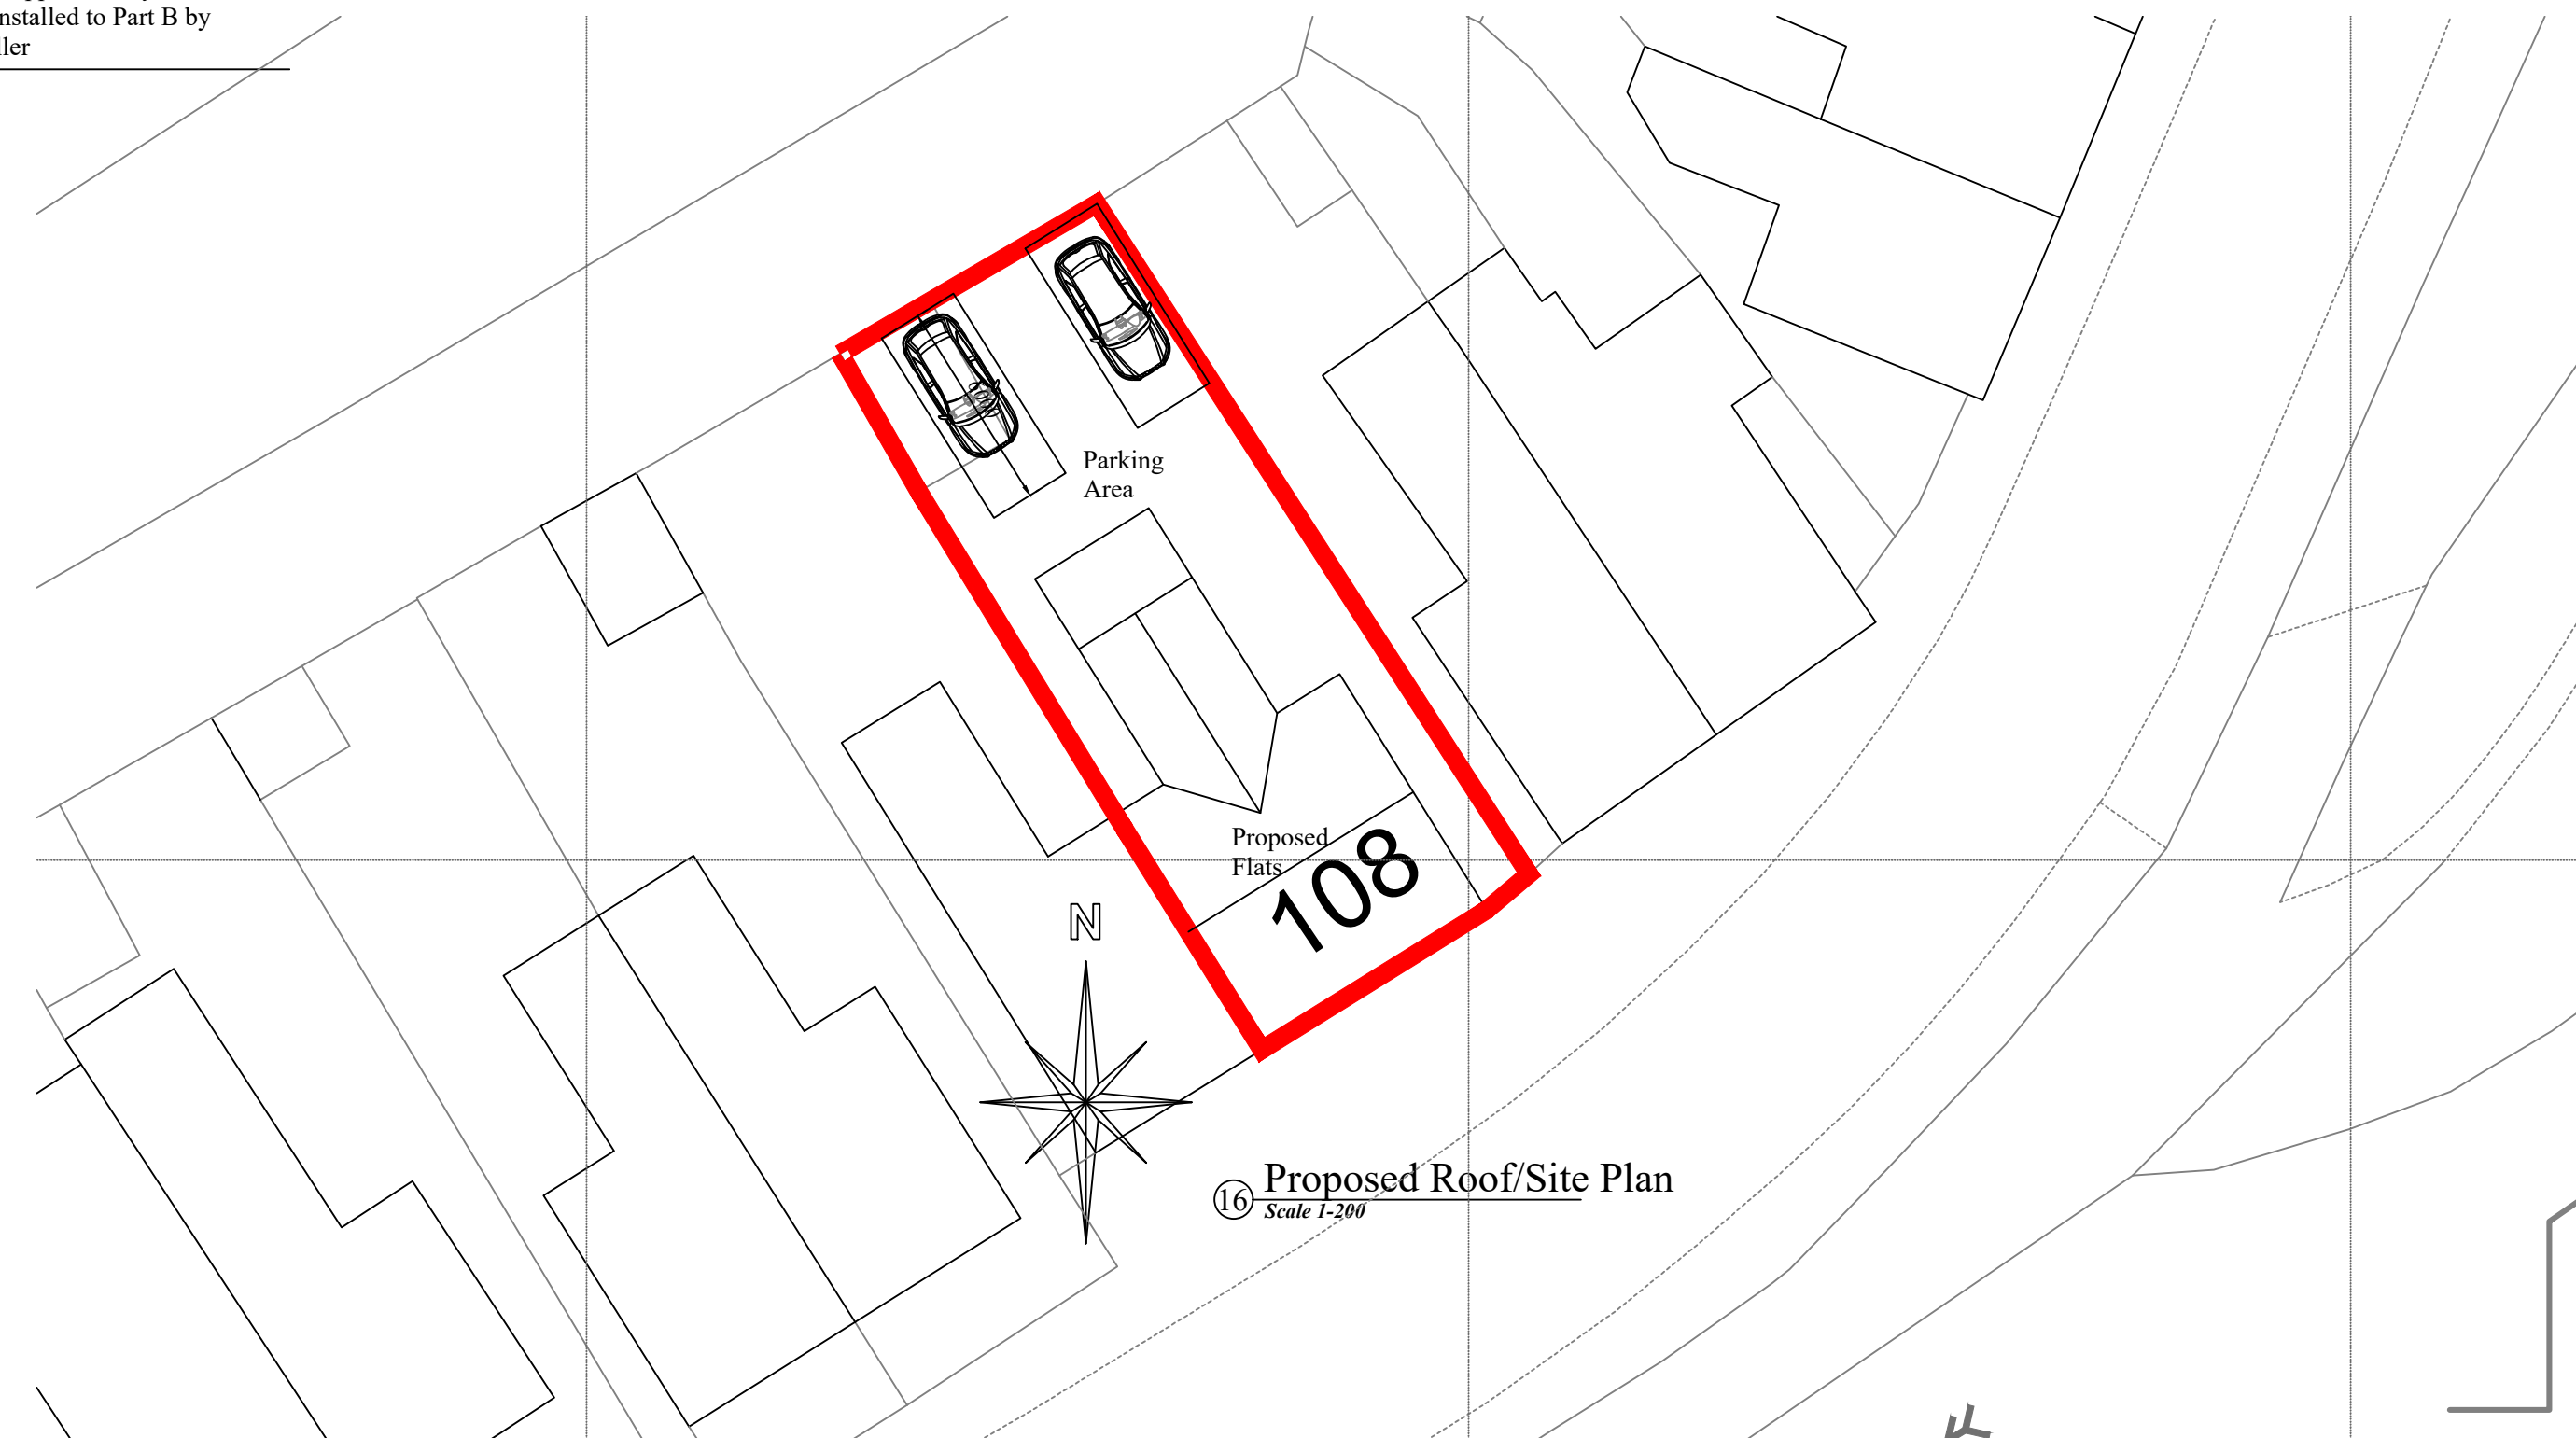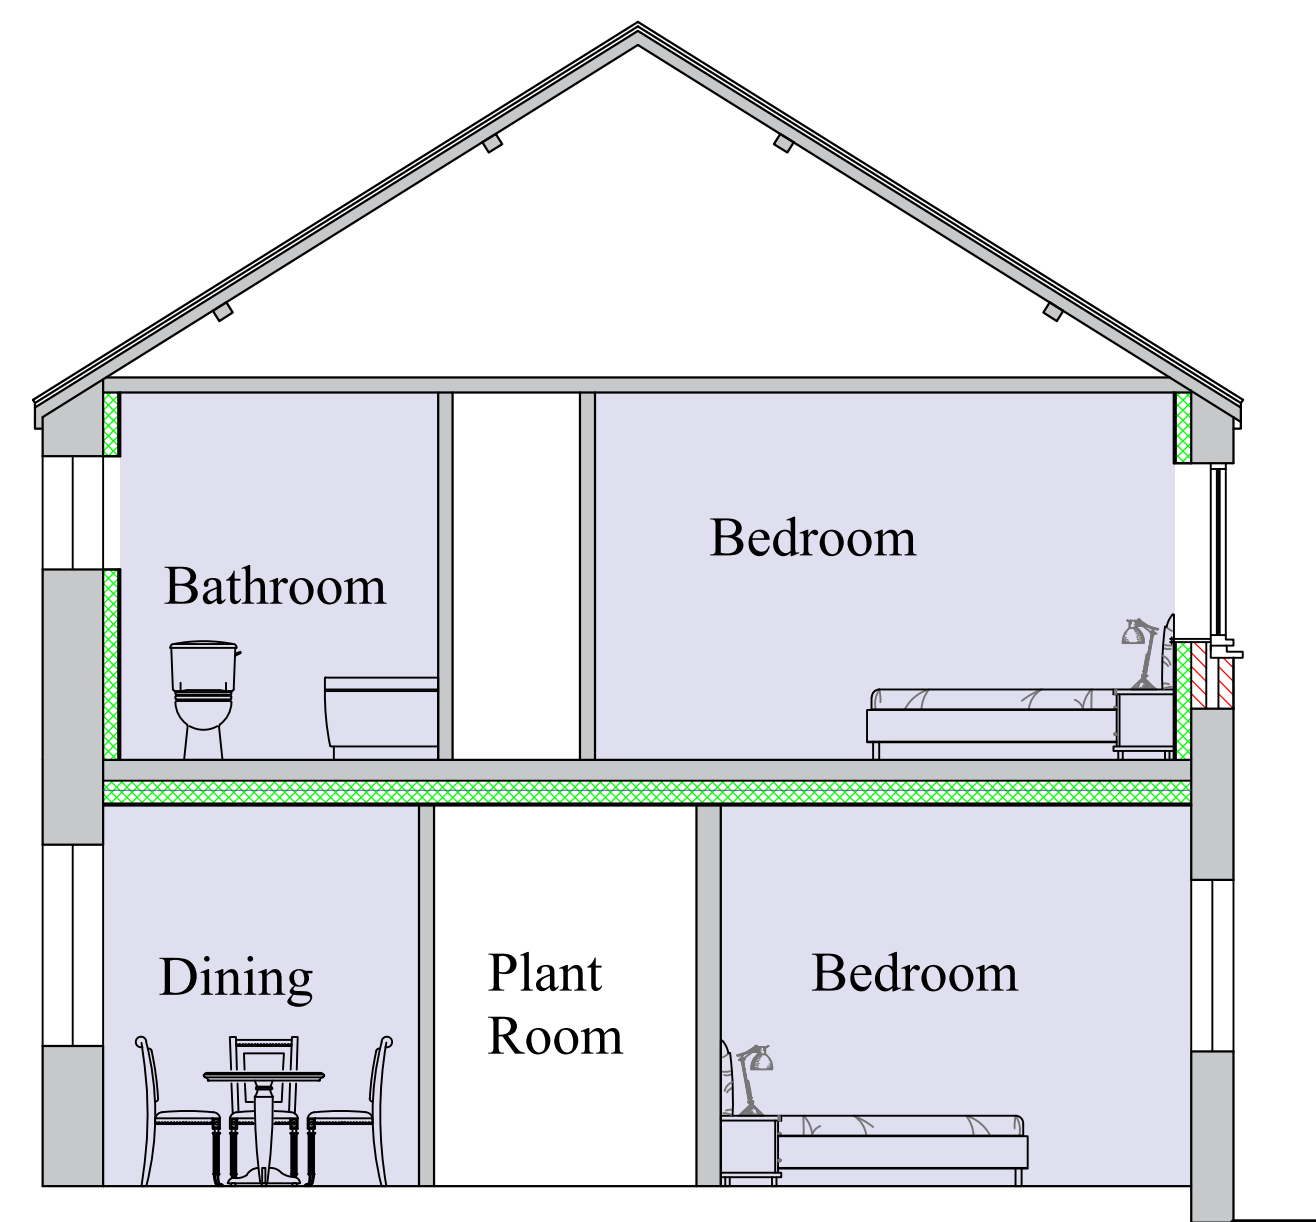

16 Proposed Roof/Site Plan Scale 1-200

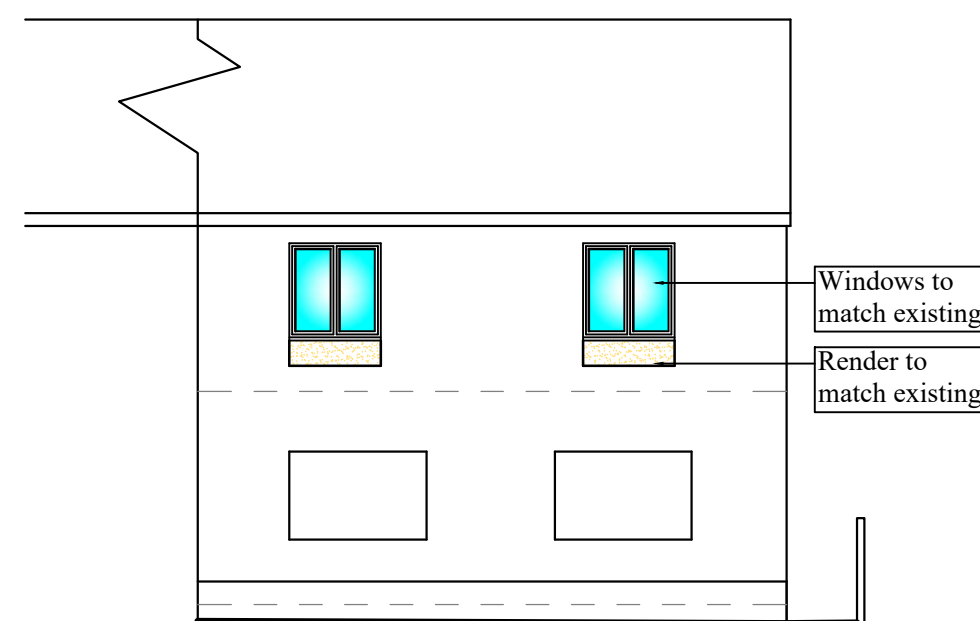

13 Proposed Front Elevation Scale 1-100

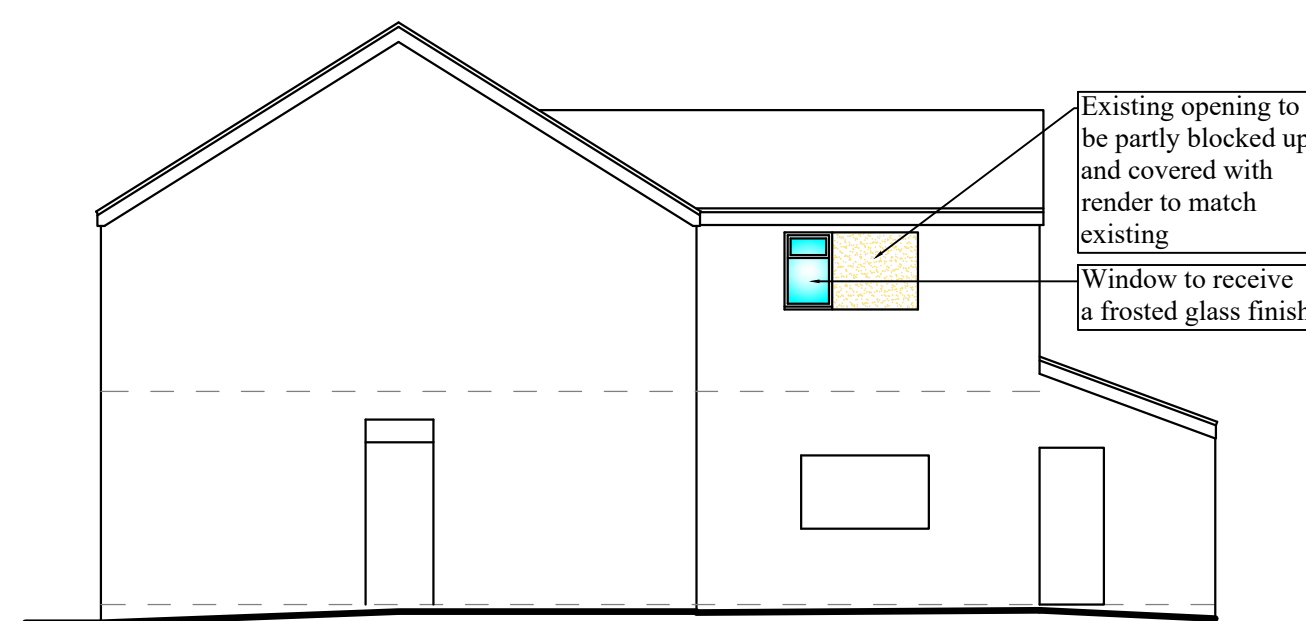

14 Proposed Side Elevation Scale 1-100



15 Proposed Rear Elevation Scale 1-100



Architectural Design & Management

Unit 3, Canolfan Teifi, Pendre, Cardigan, SA43 1JL

Tel: (01239) 621887. Mob: 07968941849. Email: info@architechwales.com

Archi-Tech is the trading name of Stewart J. Corbett Architectural Design & Management

|                                                                                       |                                                               |                          |                                           |
|---------------------------------------------------------------------------------------|---------------------------------------------------------------|--------------------------|-------------------------------------------|
| <div>PROJECT<br/><i>Proposed</i><br/>108 High Street<br/>Glynneath<br/>SA11 5AL</div> | <div>Drgn By:<br/>Checked By:<br/>Stage: To Be Approved</div> | <div>Paper Size A1</div> | <div>Drg No-<br/><b>CD1129-P01D</b></div> |
|                                                                                       |                                                               |                          | <div>Scale: 1/200, 1/100, 1/50.</div>     |
|                                                                                       |                                                               |                          | <div>Amended<br/>17th January 2023</div>  |
|                                                                                       |                                                               |                          |                                           |

|                                                                  |  |
|------------------------------------------------------------------|--|
| <b>Revisions-</b>                                                |  |
| 1)-Added frosted glass to existing window in first floor kitchen |  |
| 2)-Amended First Floor Kitchen Window 17 01 23                   |  |



All Designs and the copyright remain the property of Stewart. J. Corbett