


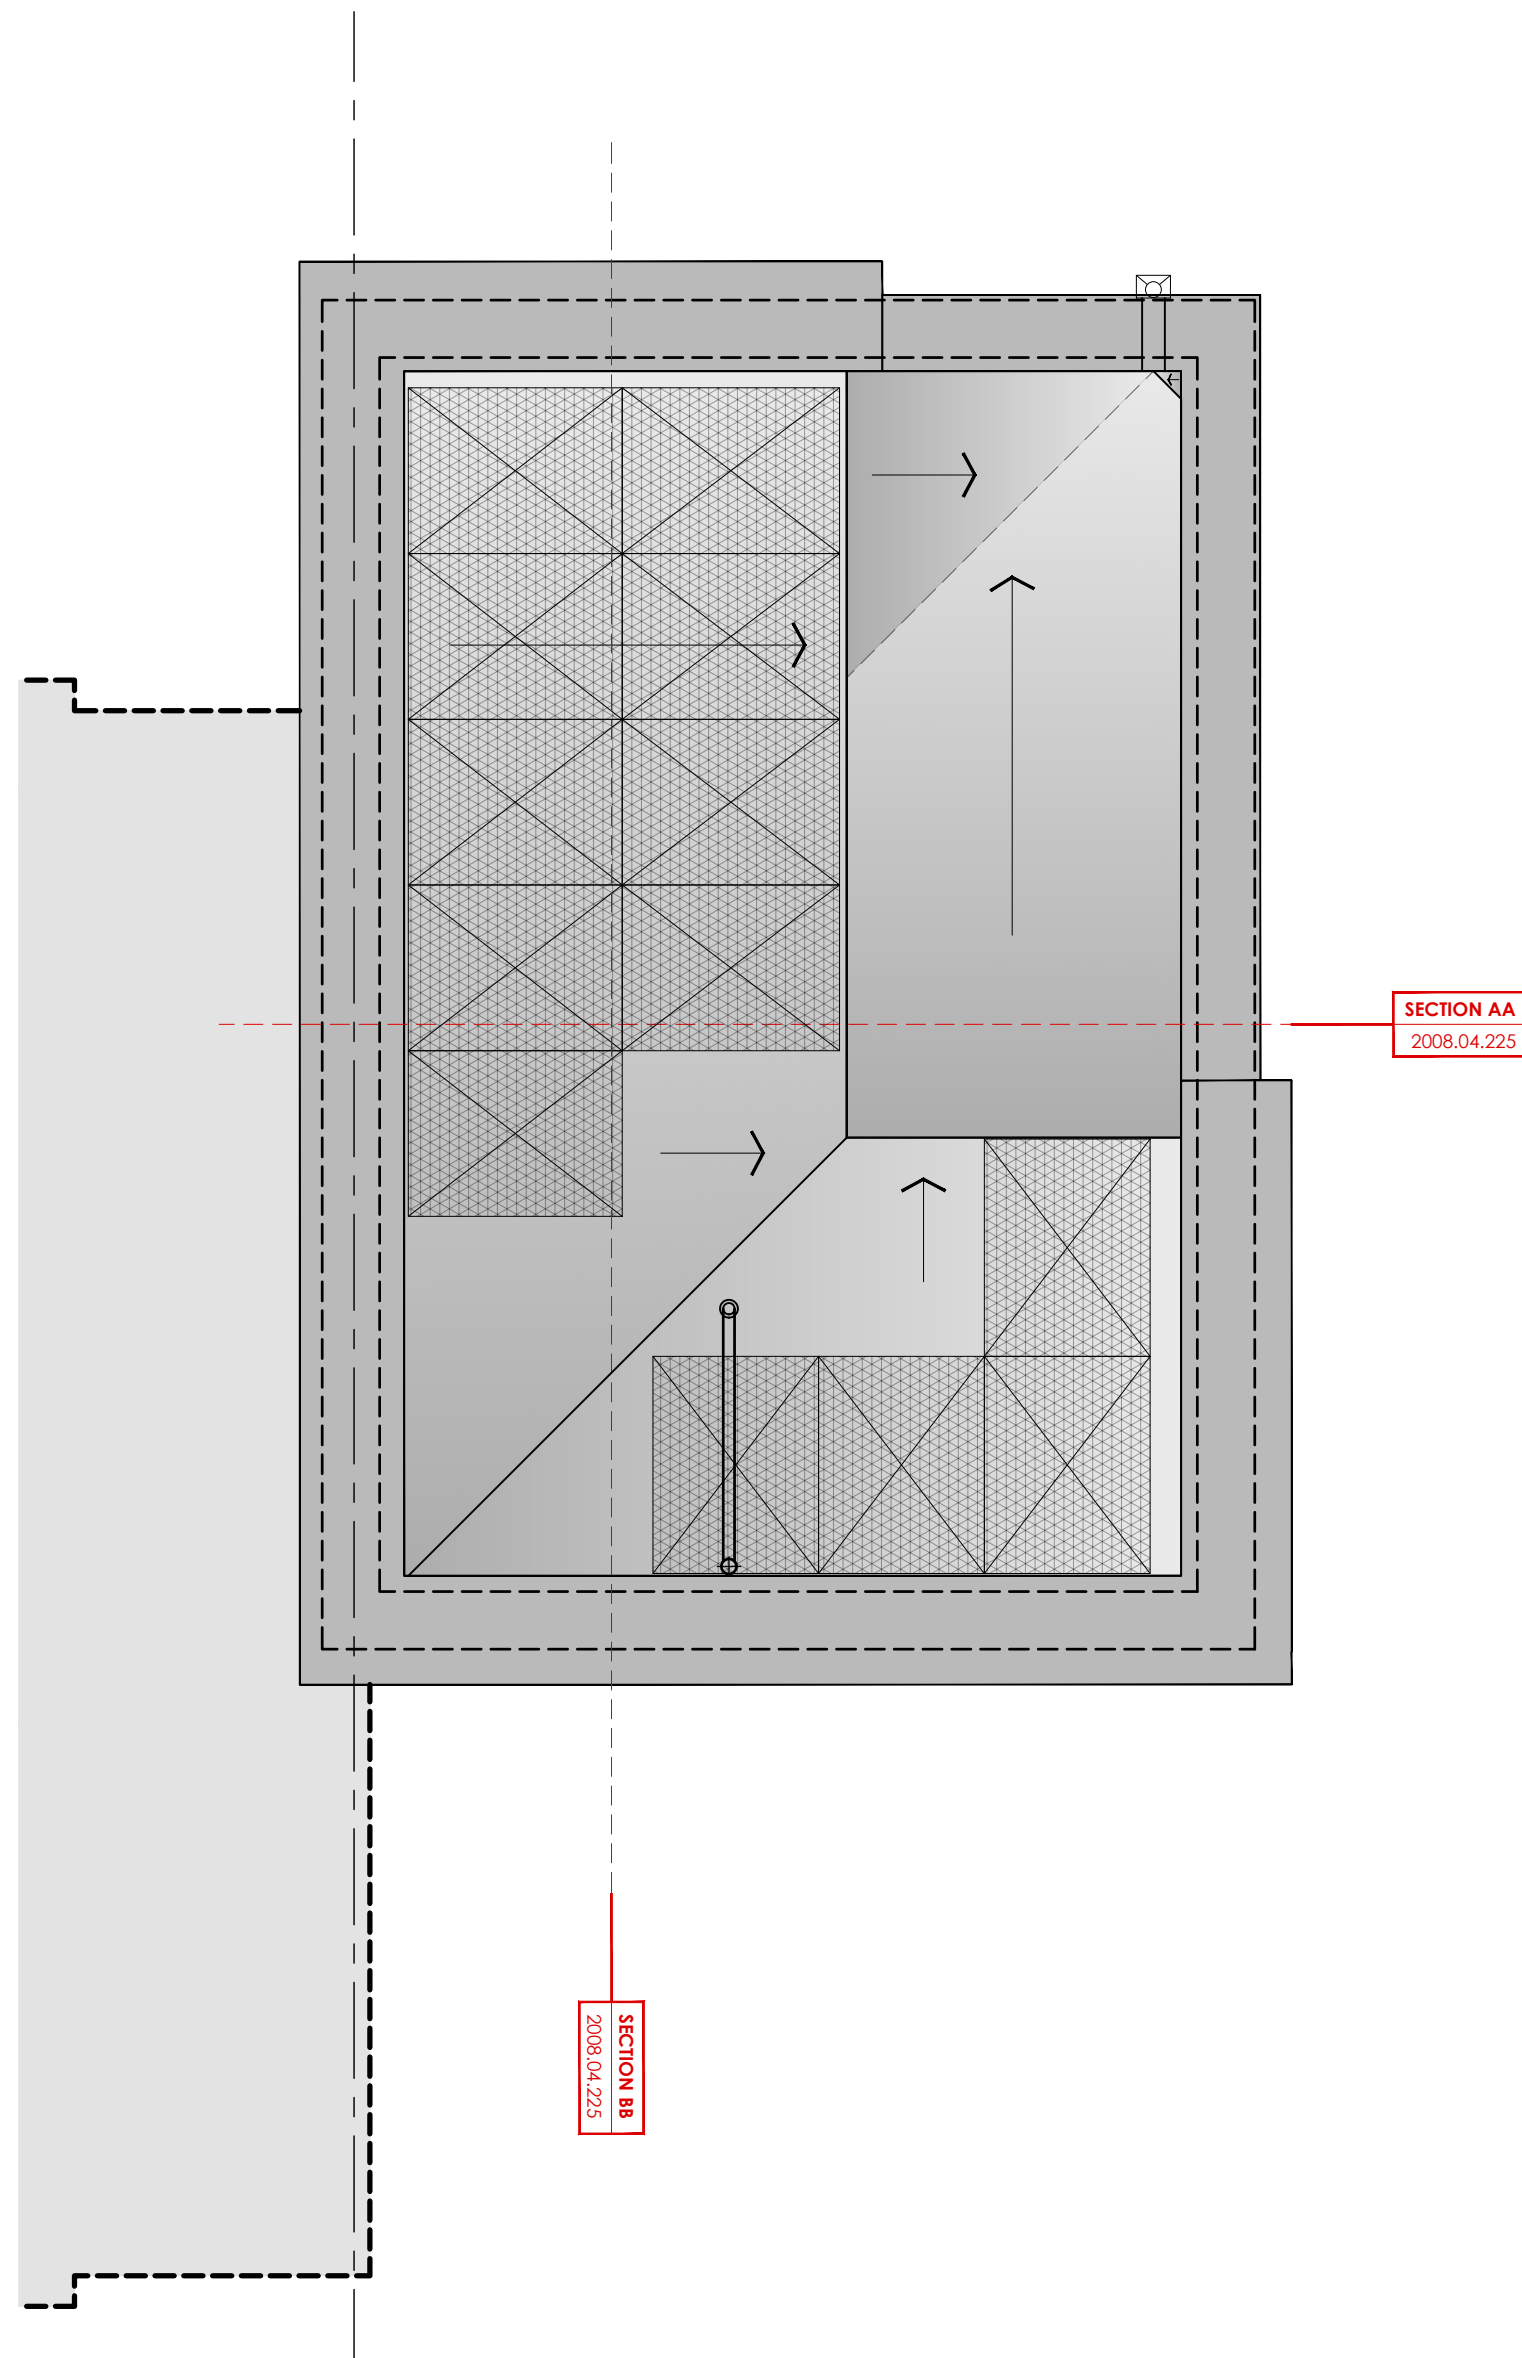


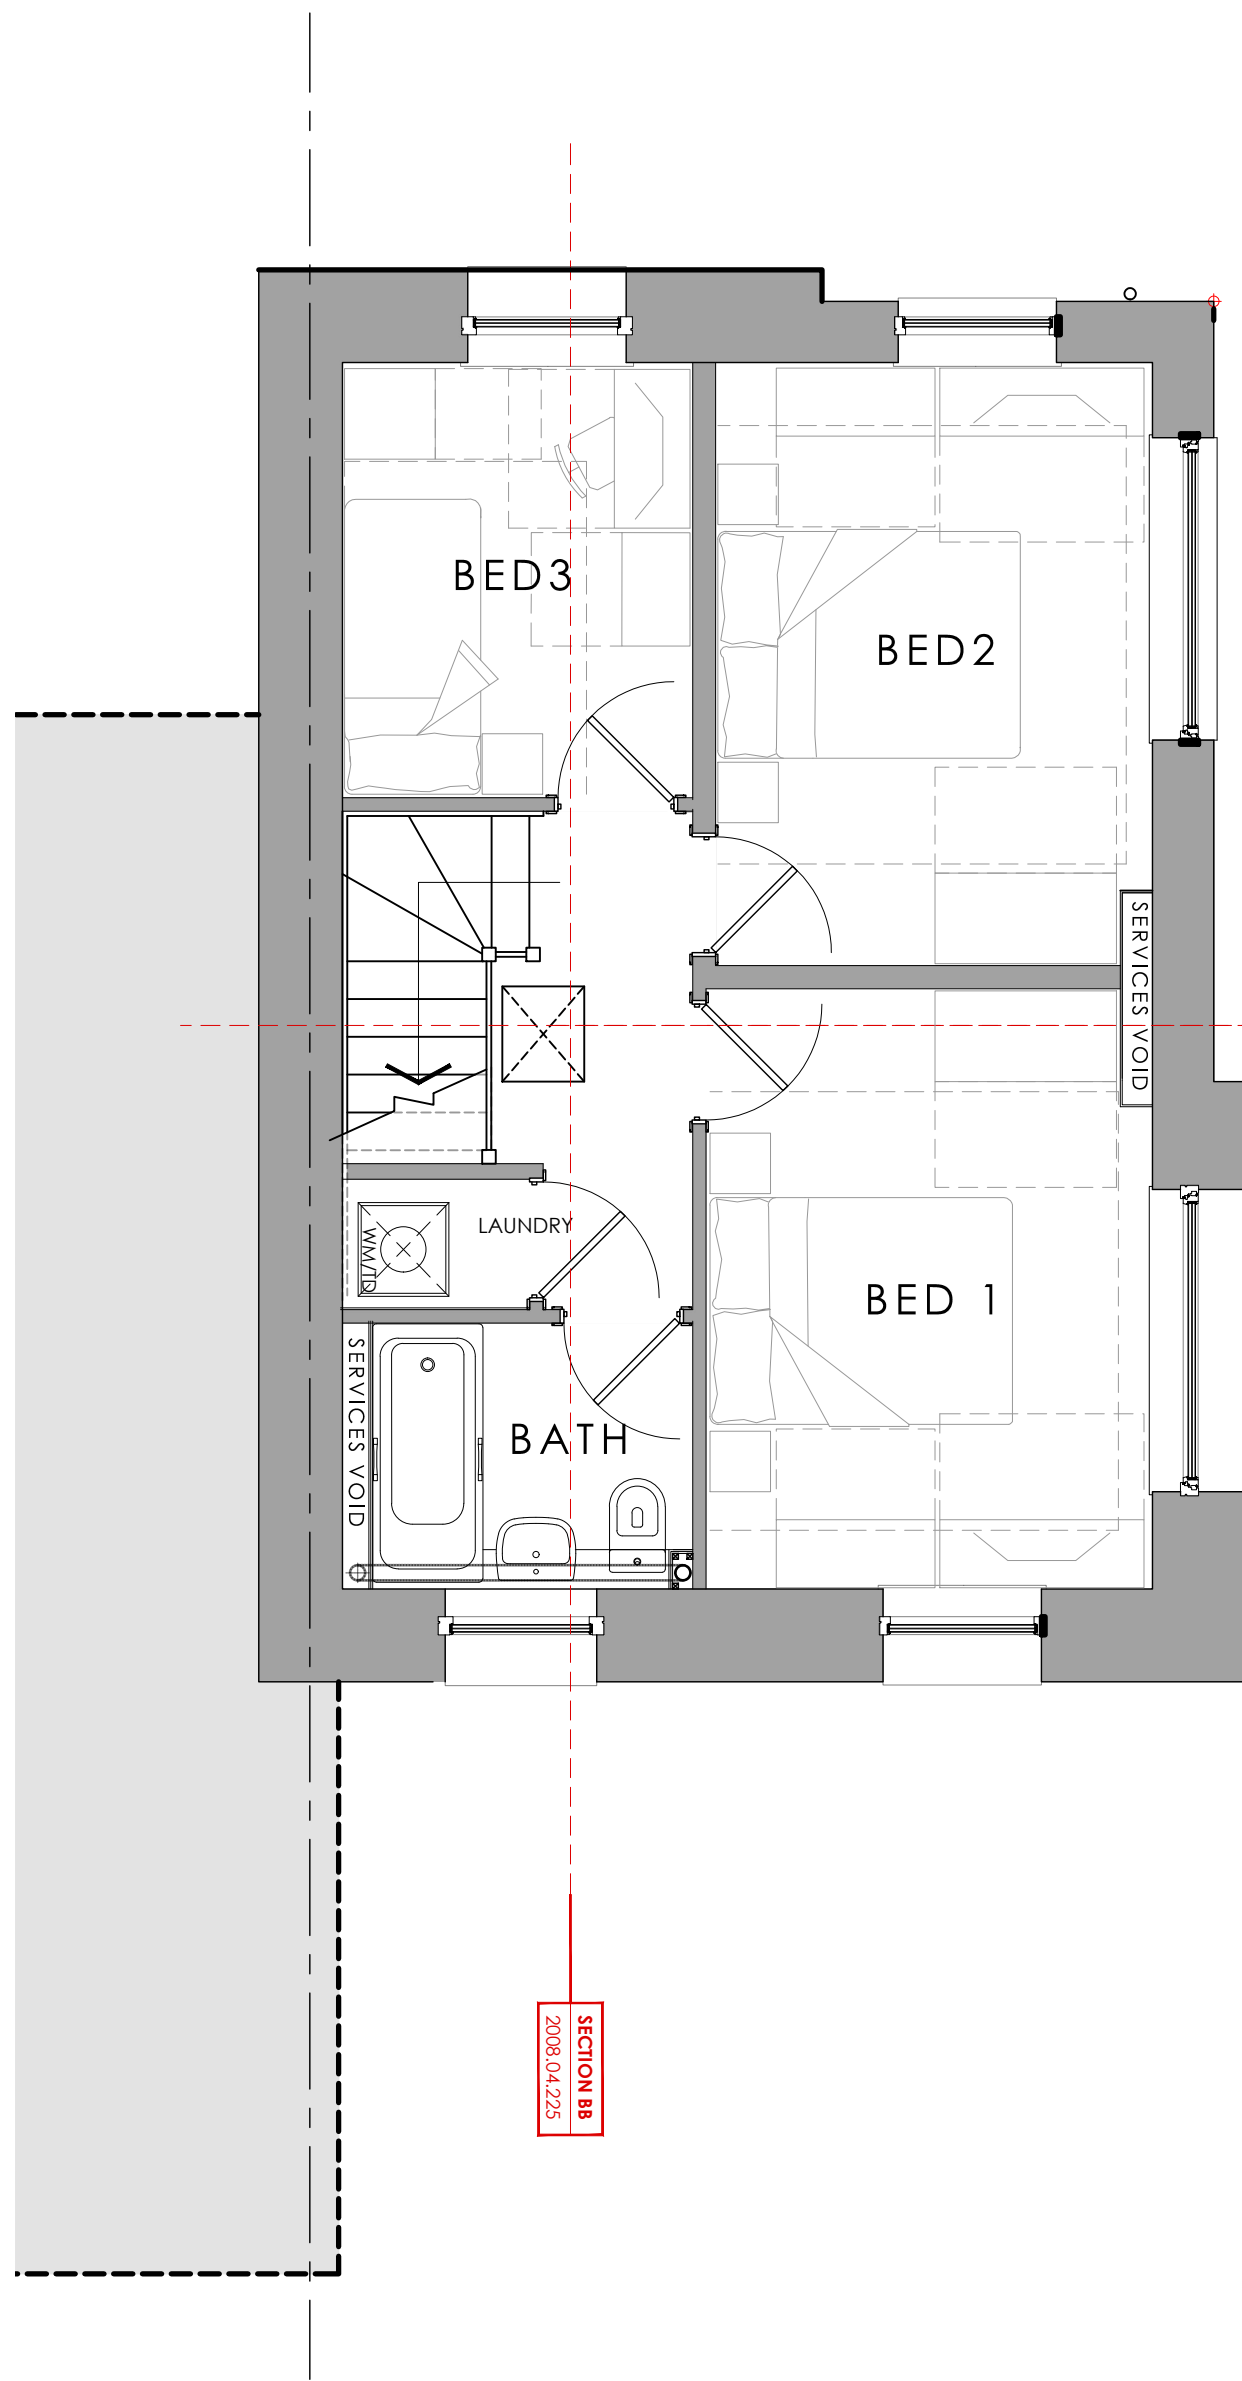


Client	Edenstone Homes	Drawing No	LT2008.04.220	Scale	1:50-A1	Revision	P2
Job Title	Residential Development Parc Haddau, Pontardawe	Drawing Title	House Type 2A Floor Plans (Plot 1)	Date	Oct 22	Checked	

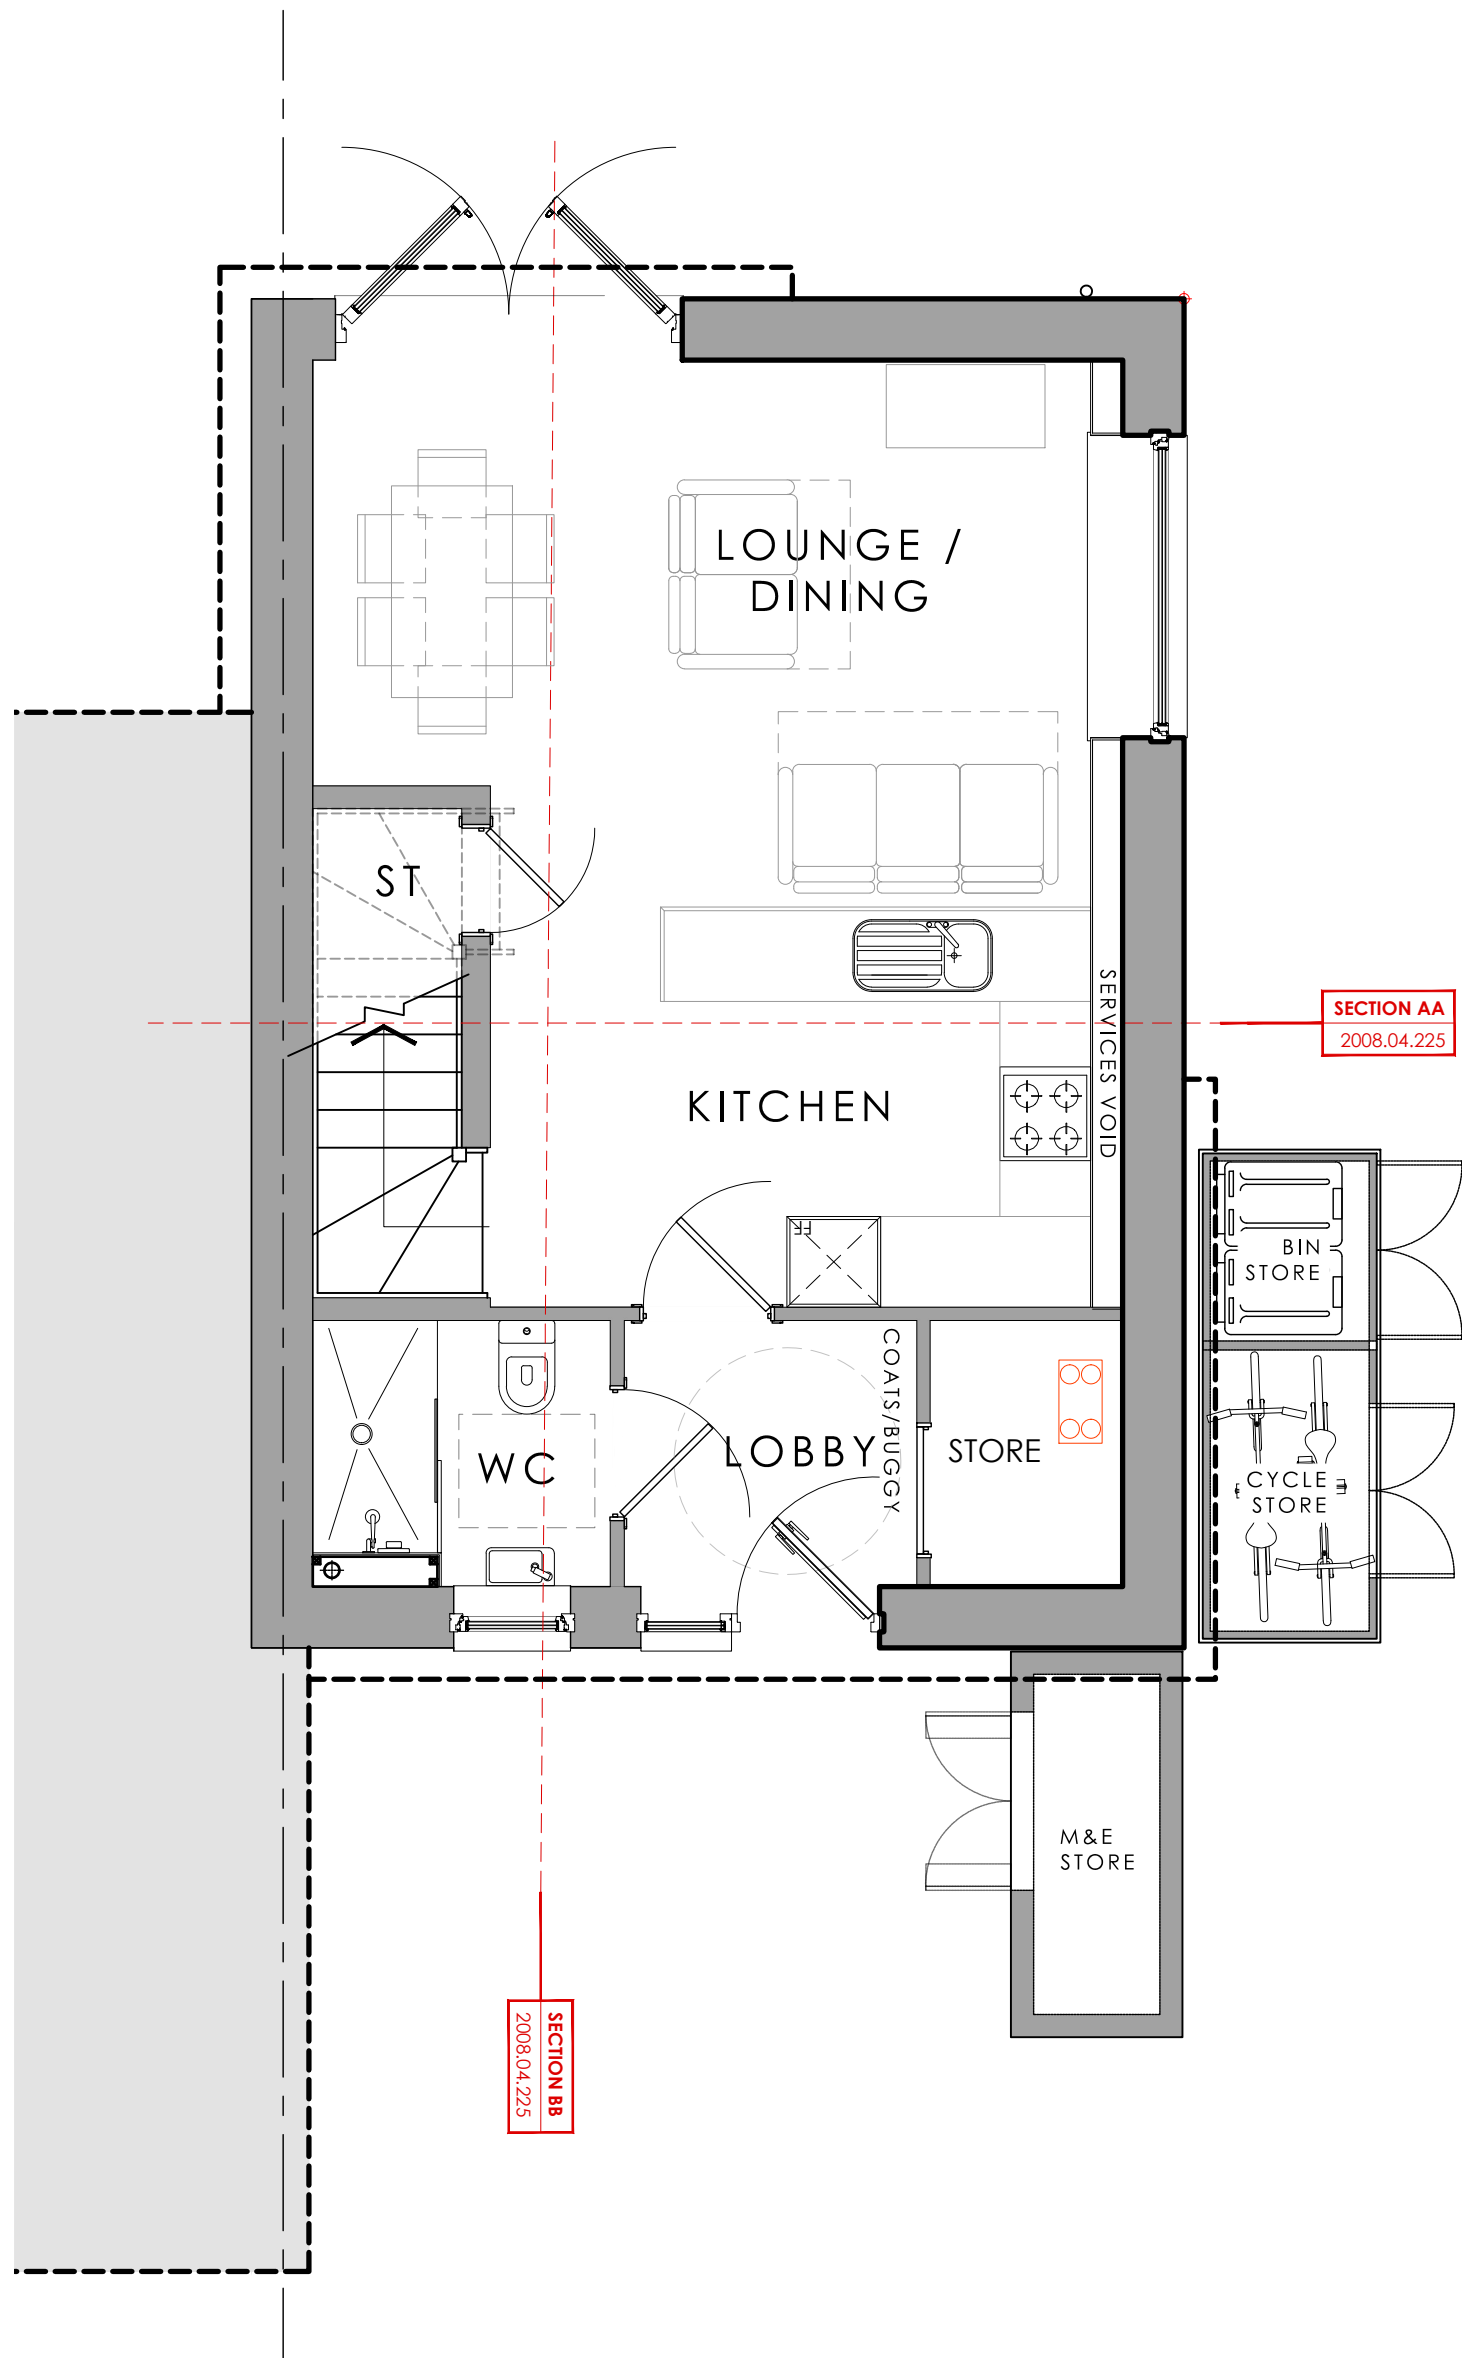

FRONT ELEVATION 1:50
TYPE 2A _ PLOT 1

 


SECTION B
2008.04.222

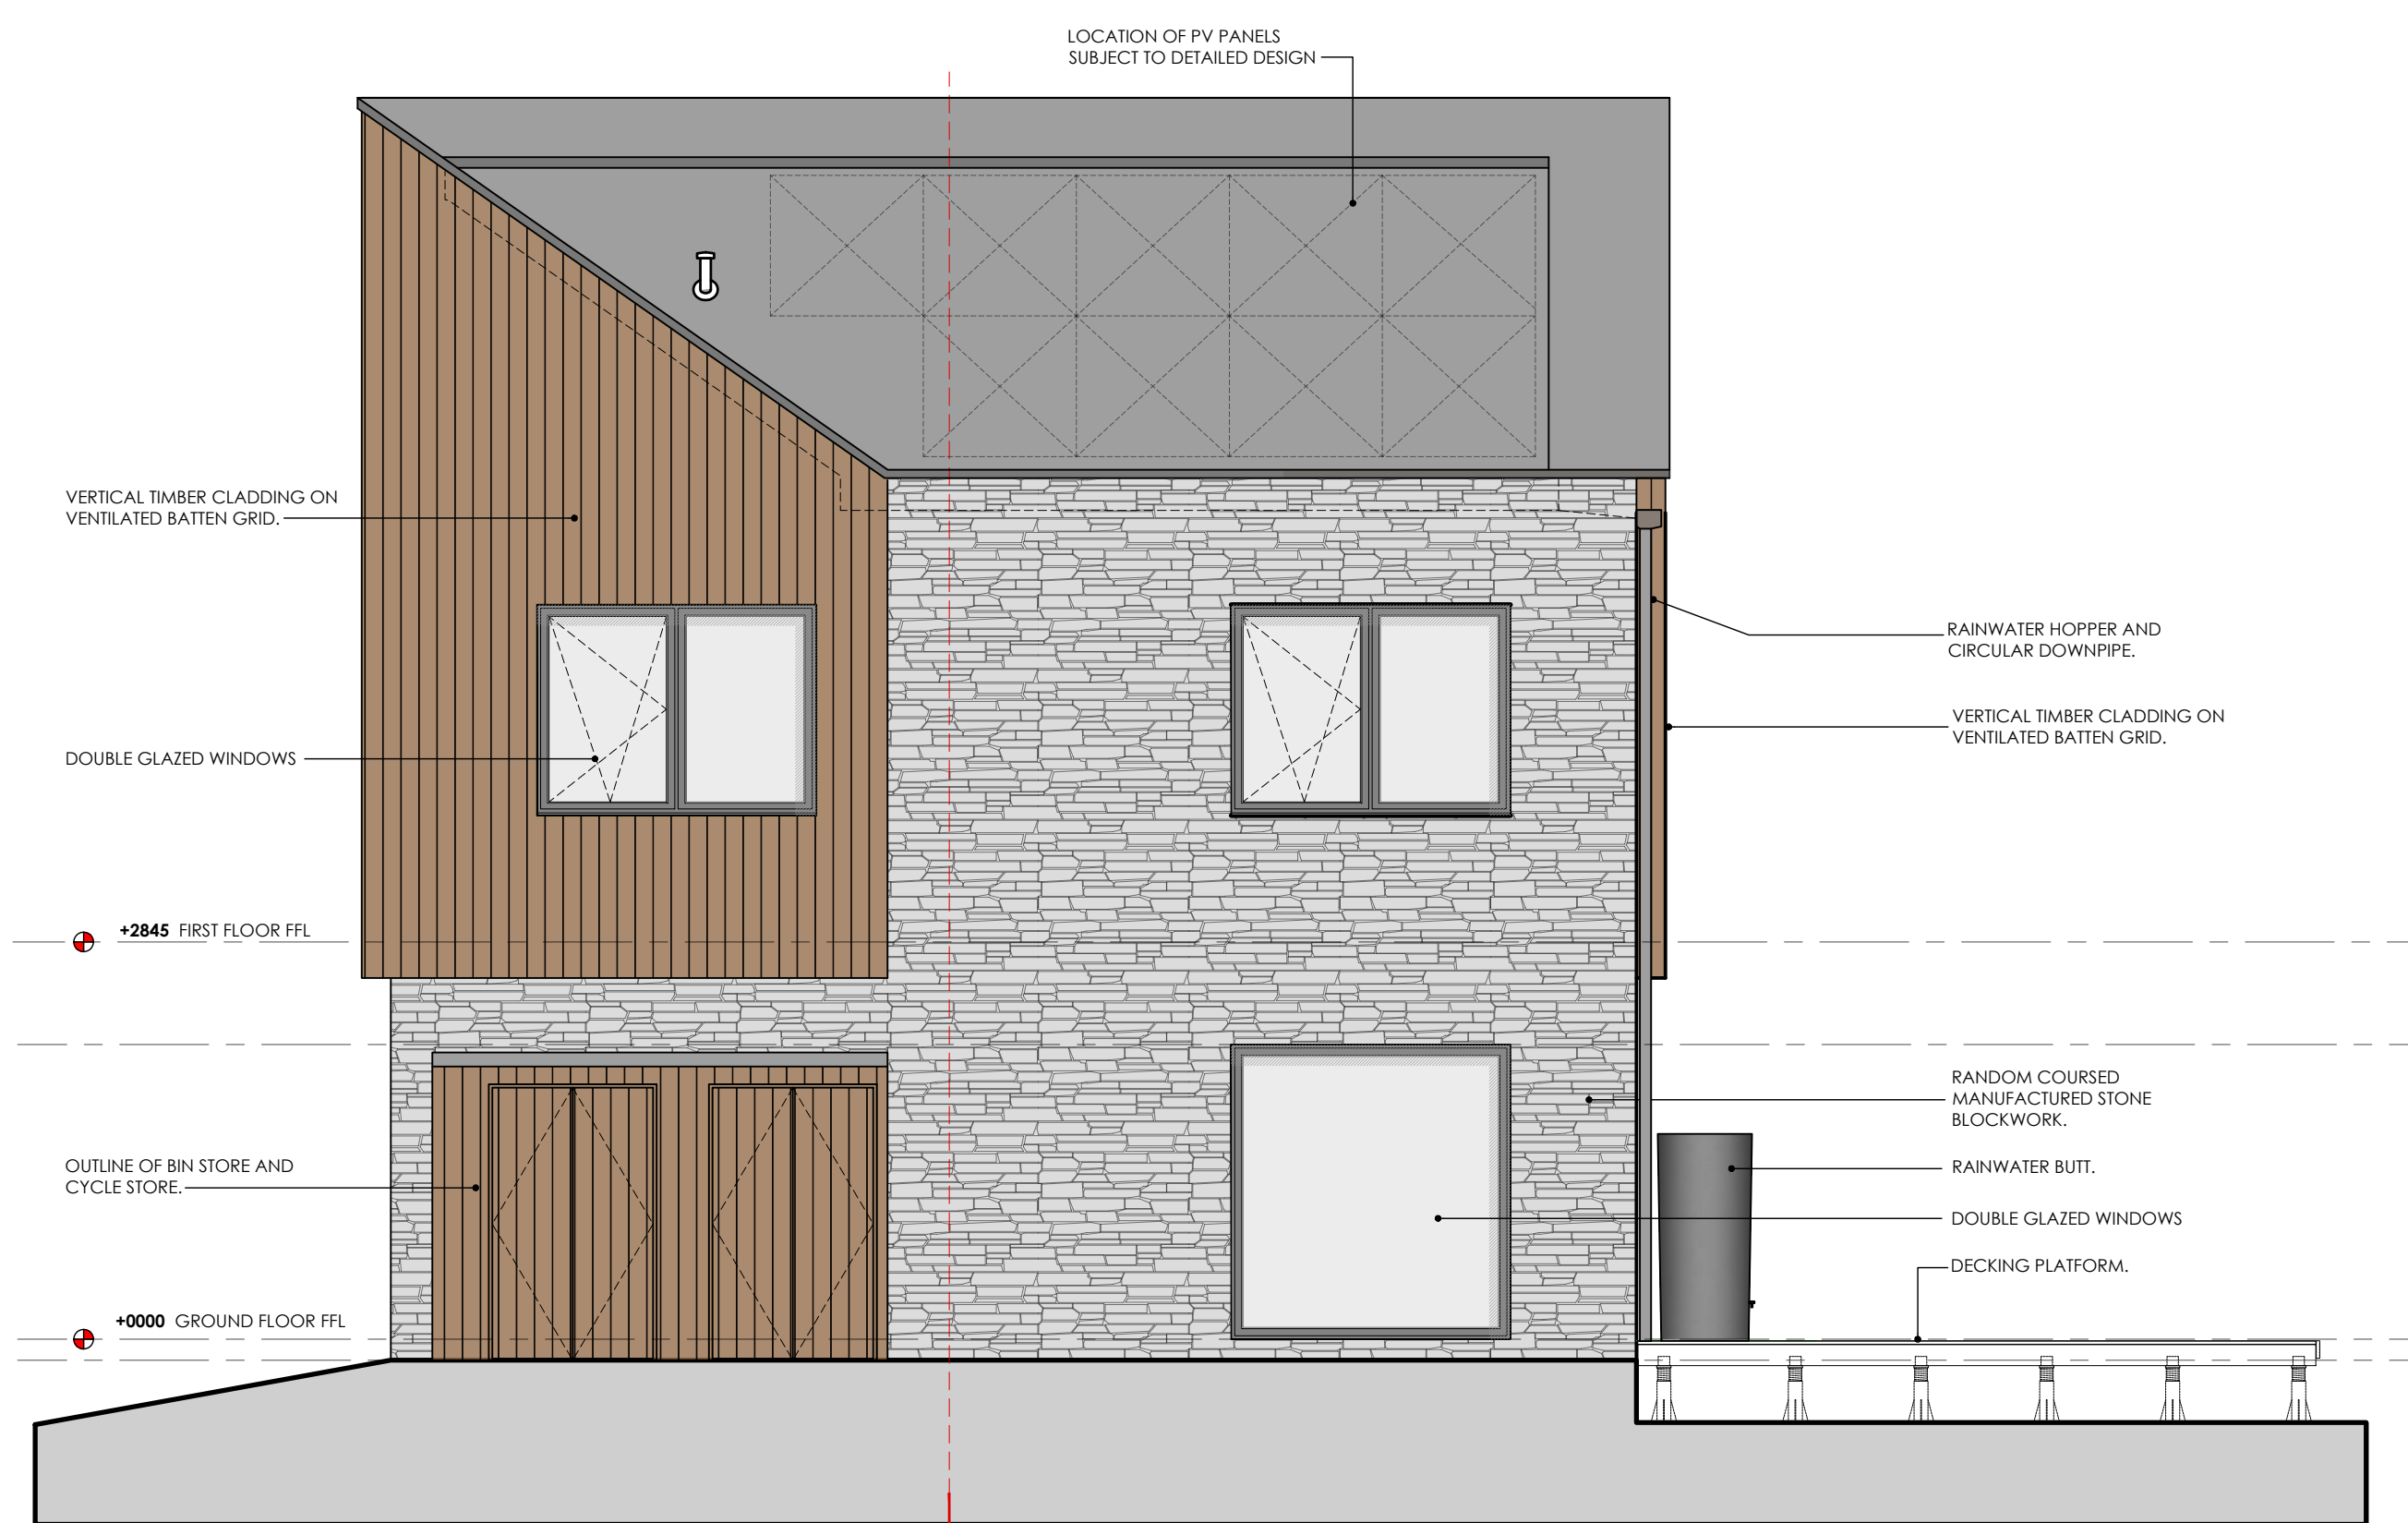

GABLE ELEVATION 1:50
TYPE 2A _ PLOT 1




SECTION A
2008.04.222

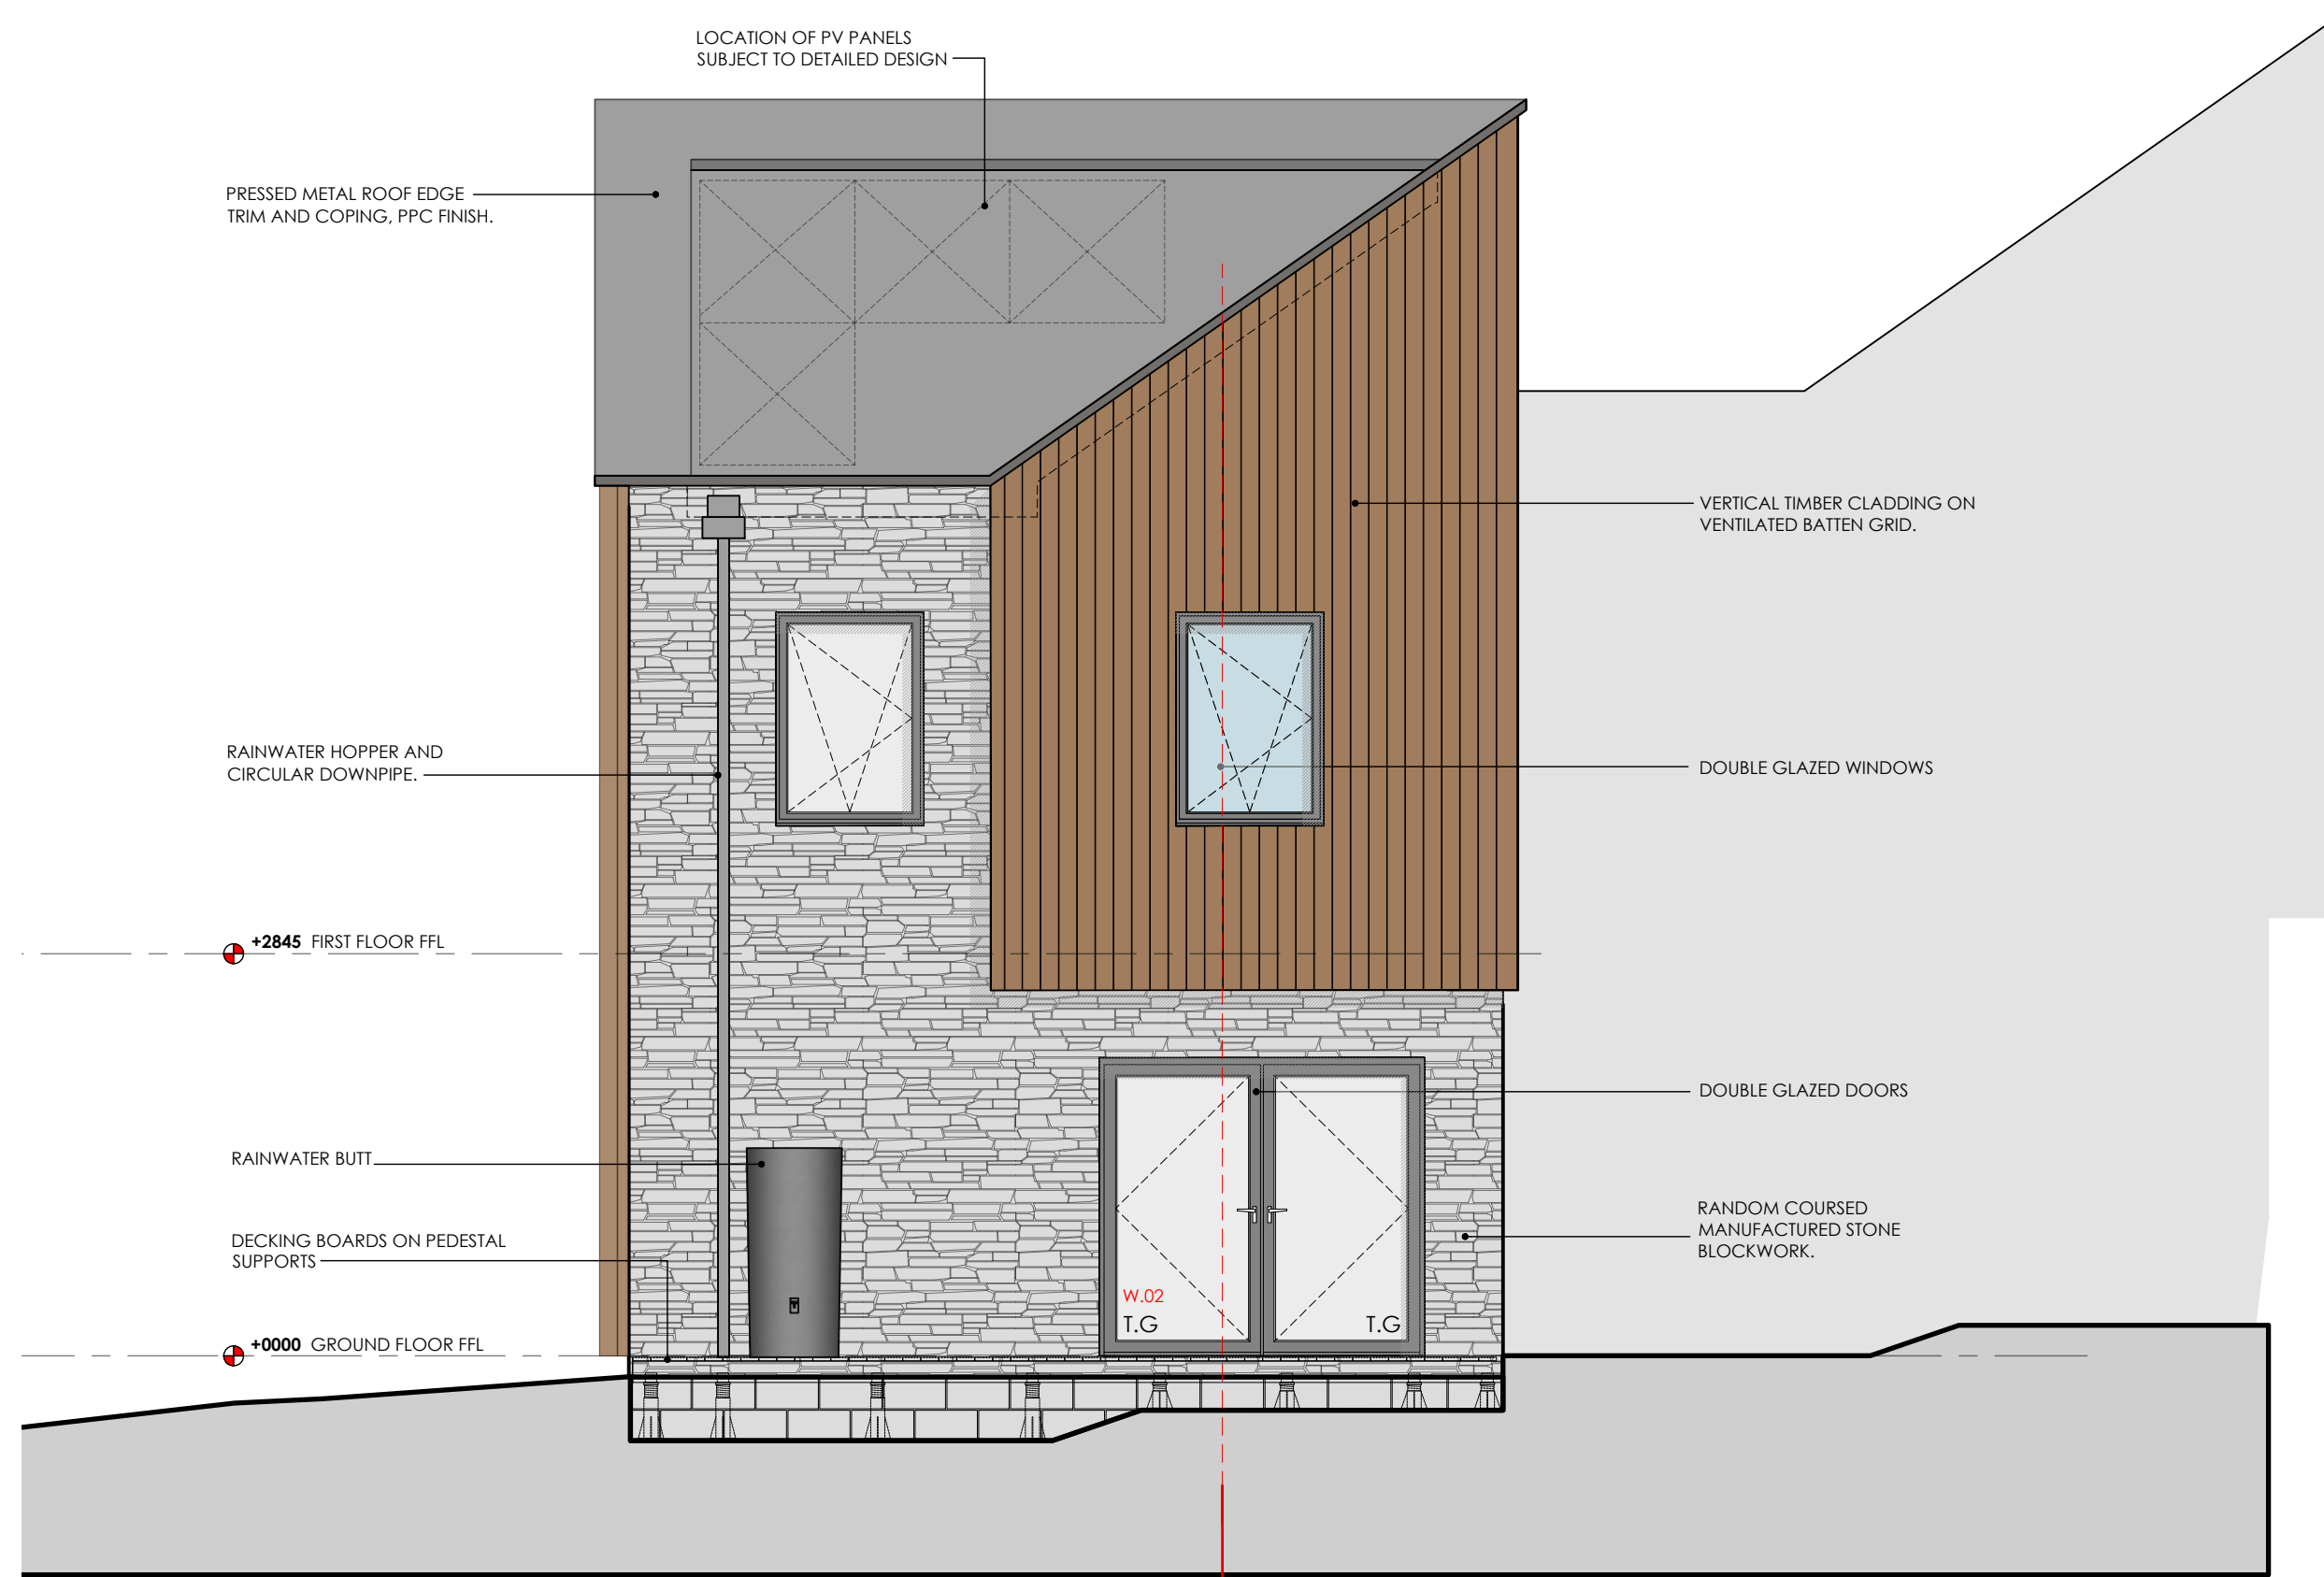

REAR ELEVATION 1:50
TYPE 2A _ PLOT 1



SECTION B
2008.04.222

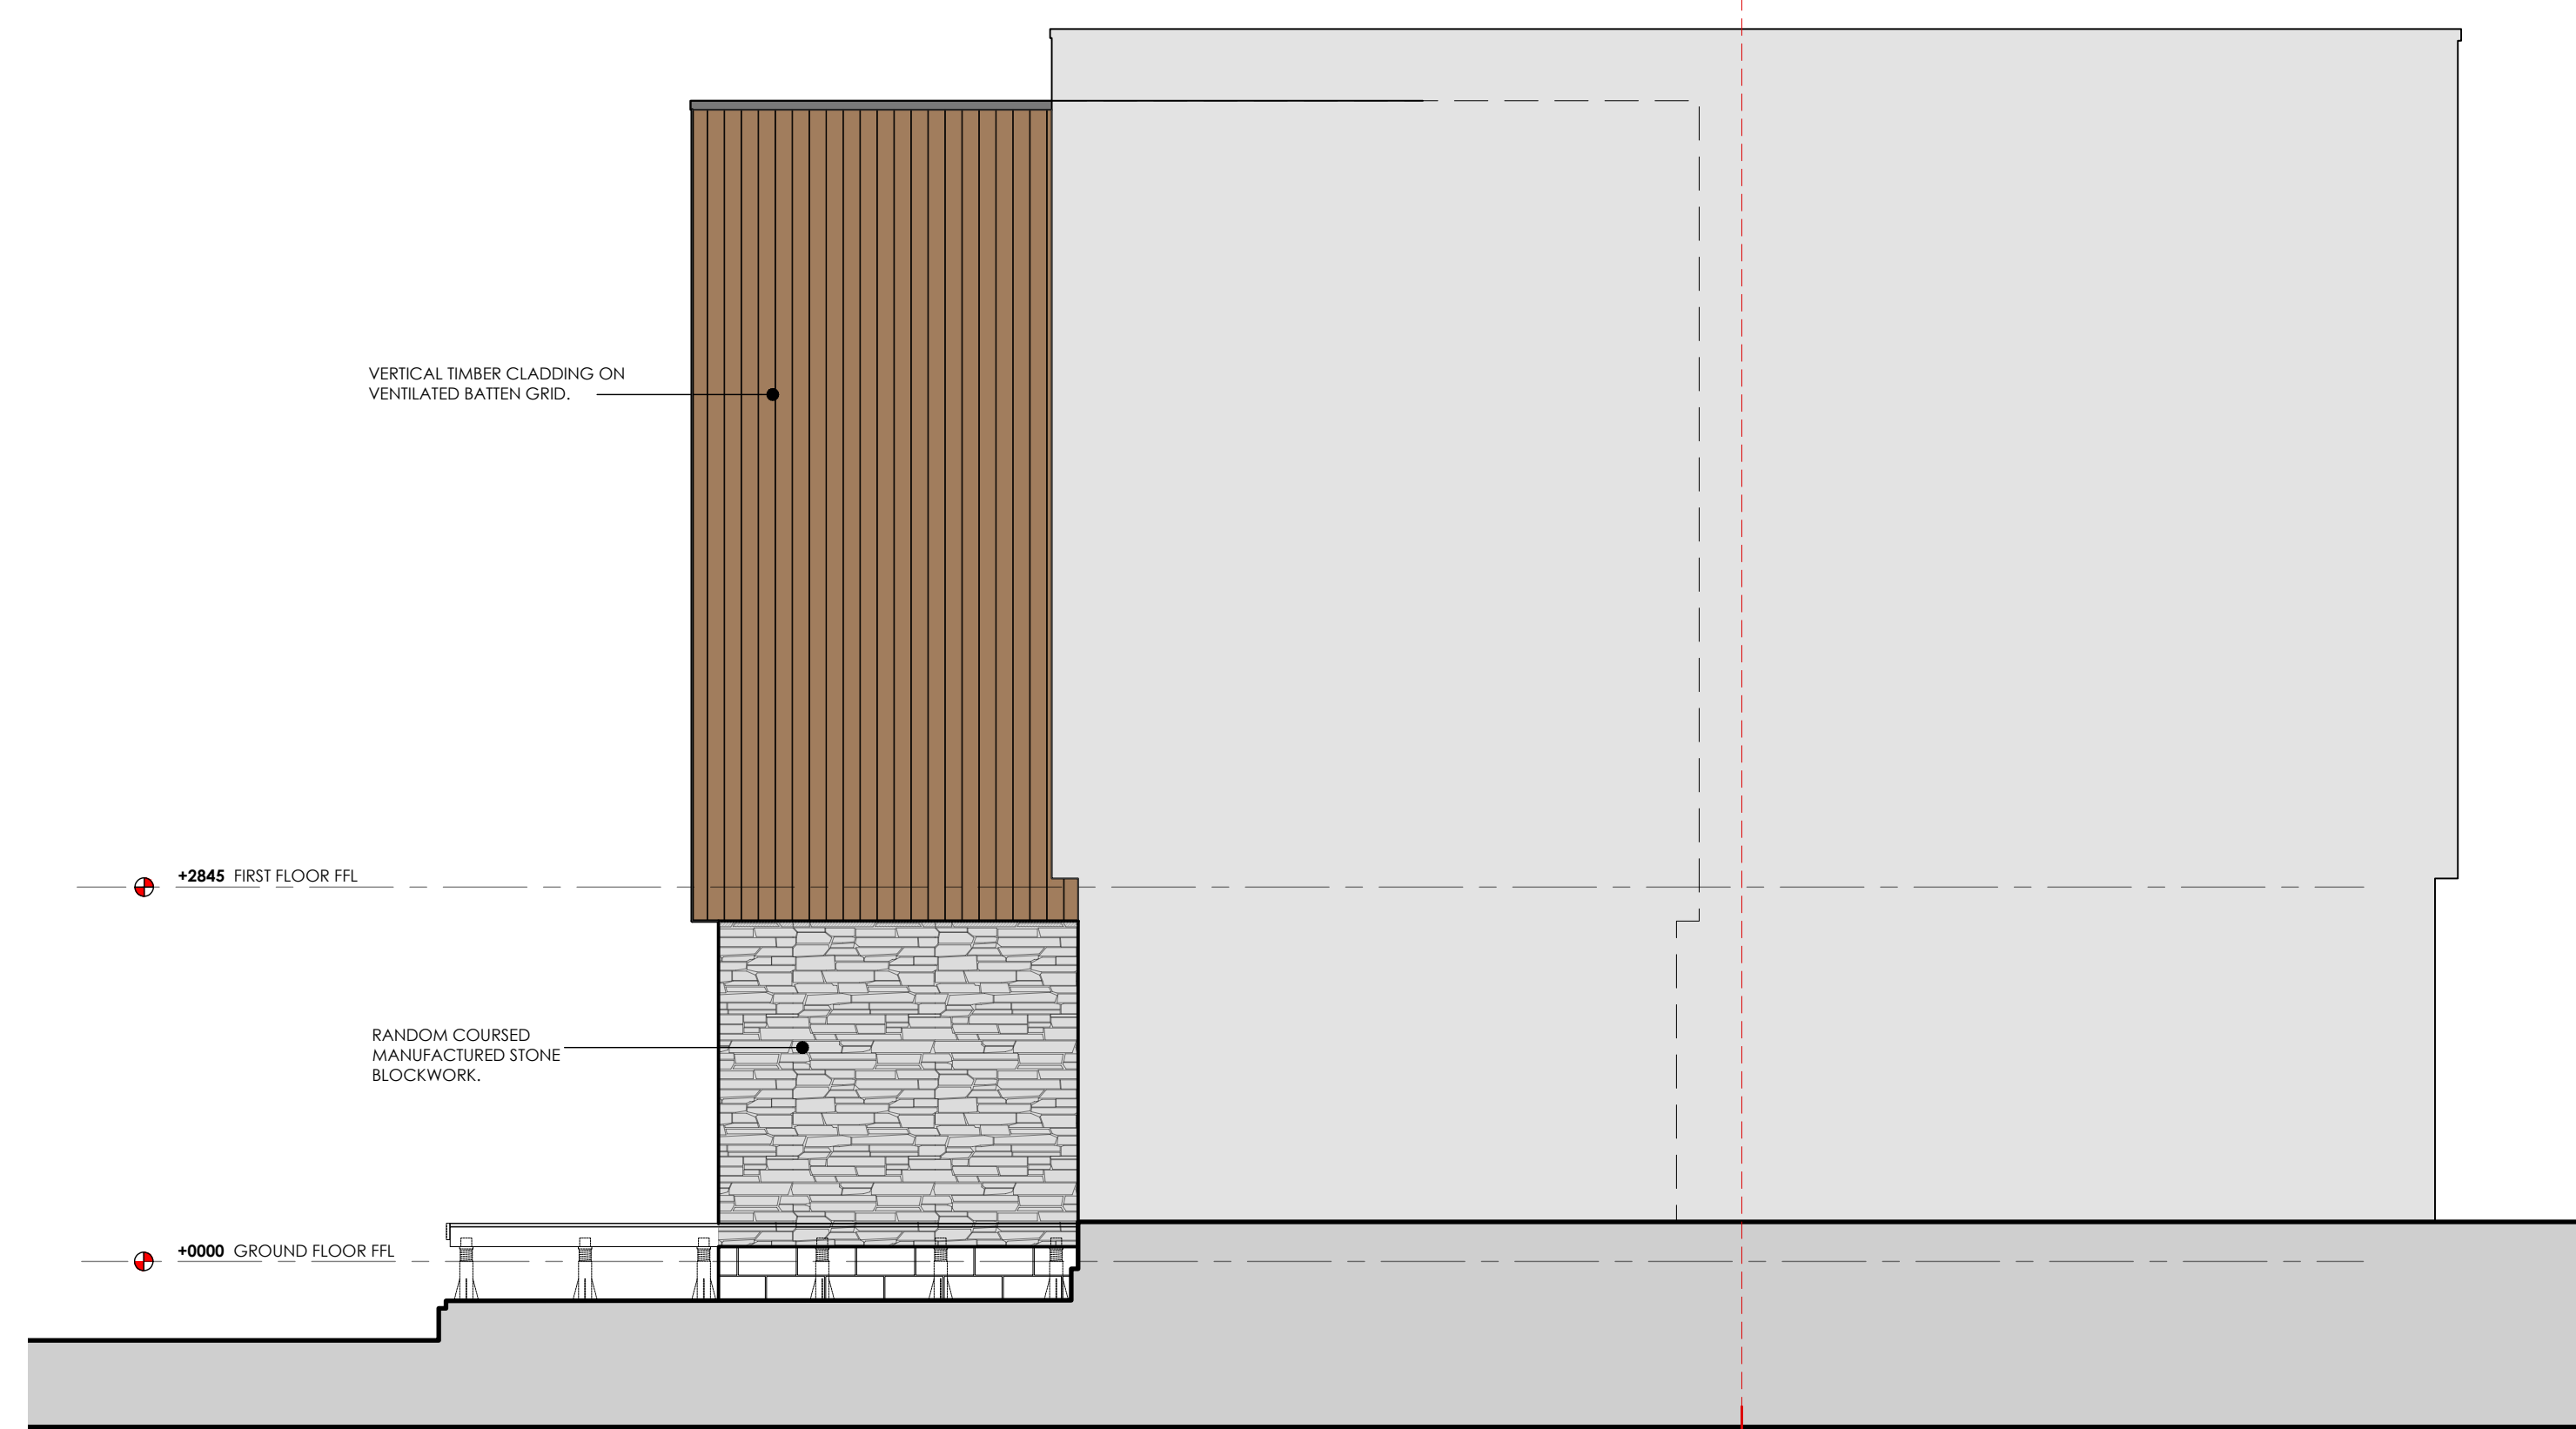

SIDE ELEVATION 1:50
TYPE 2A _ PLOT 1



SECTION A
2008.04.222

Client	Drawing No	Scale	Revision
Edenstone Homes	LT2008.04.222	1:50-A1	P3
Job Title	Drawing Title	Date	Checked
Residential Development Parc Haddau, Pontardawe	House Type 2A Elevations - Plot 1	Oct 22	

Revisions	
P2 REVISIONS AS PER CLIENT COMMENTS	JAN 23
P3 REVISIONS AS PER CLIENT COMMENTS	JAN 23