


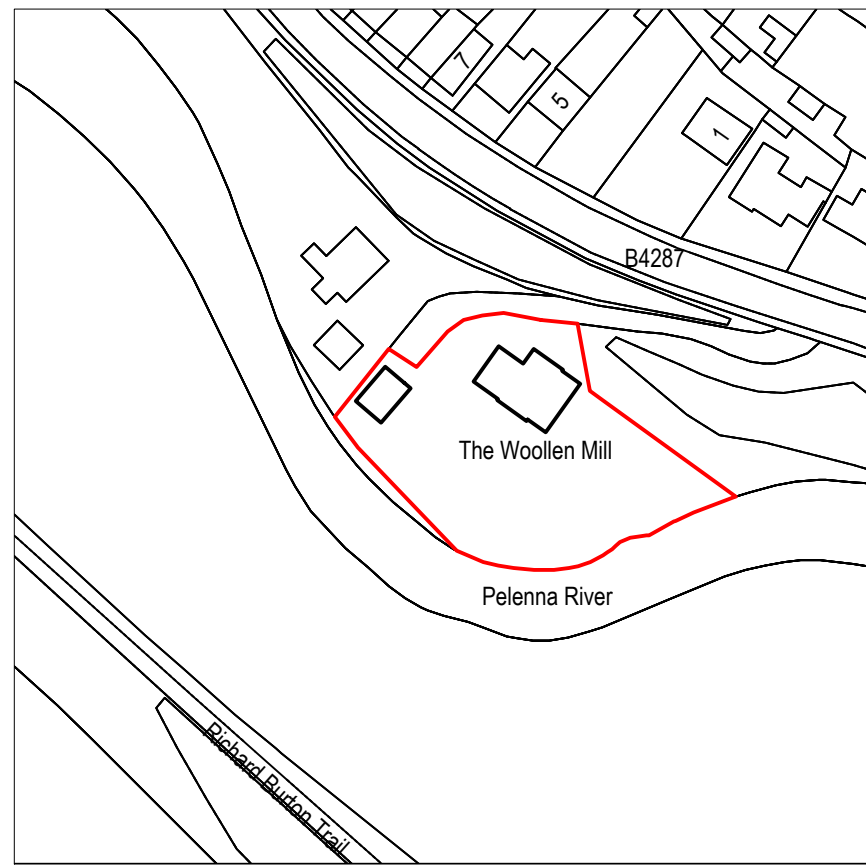
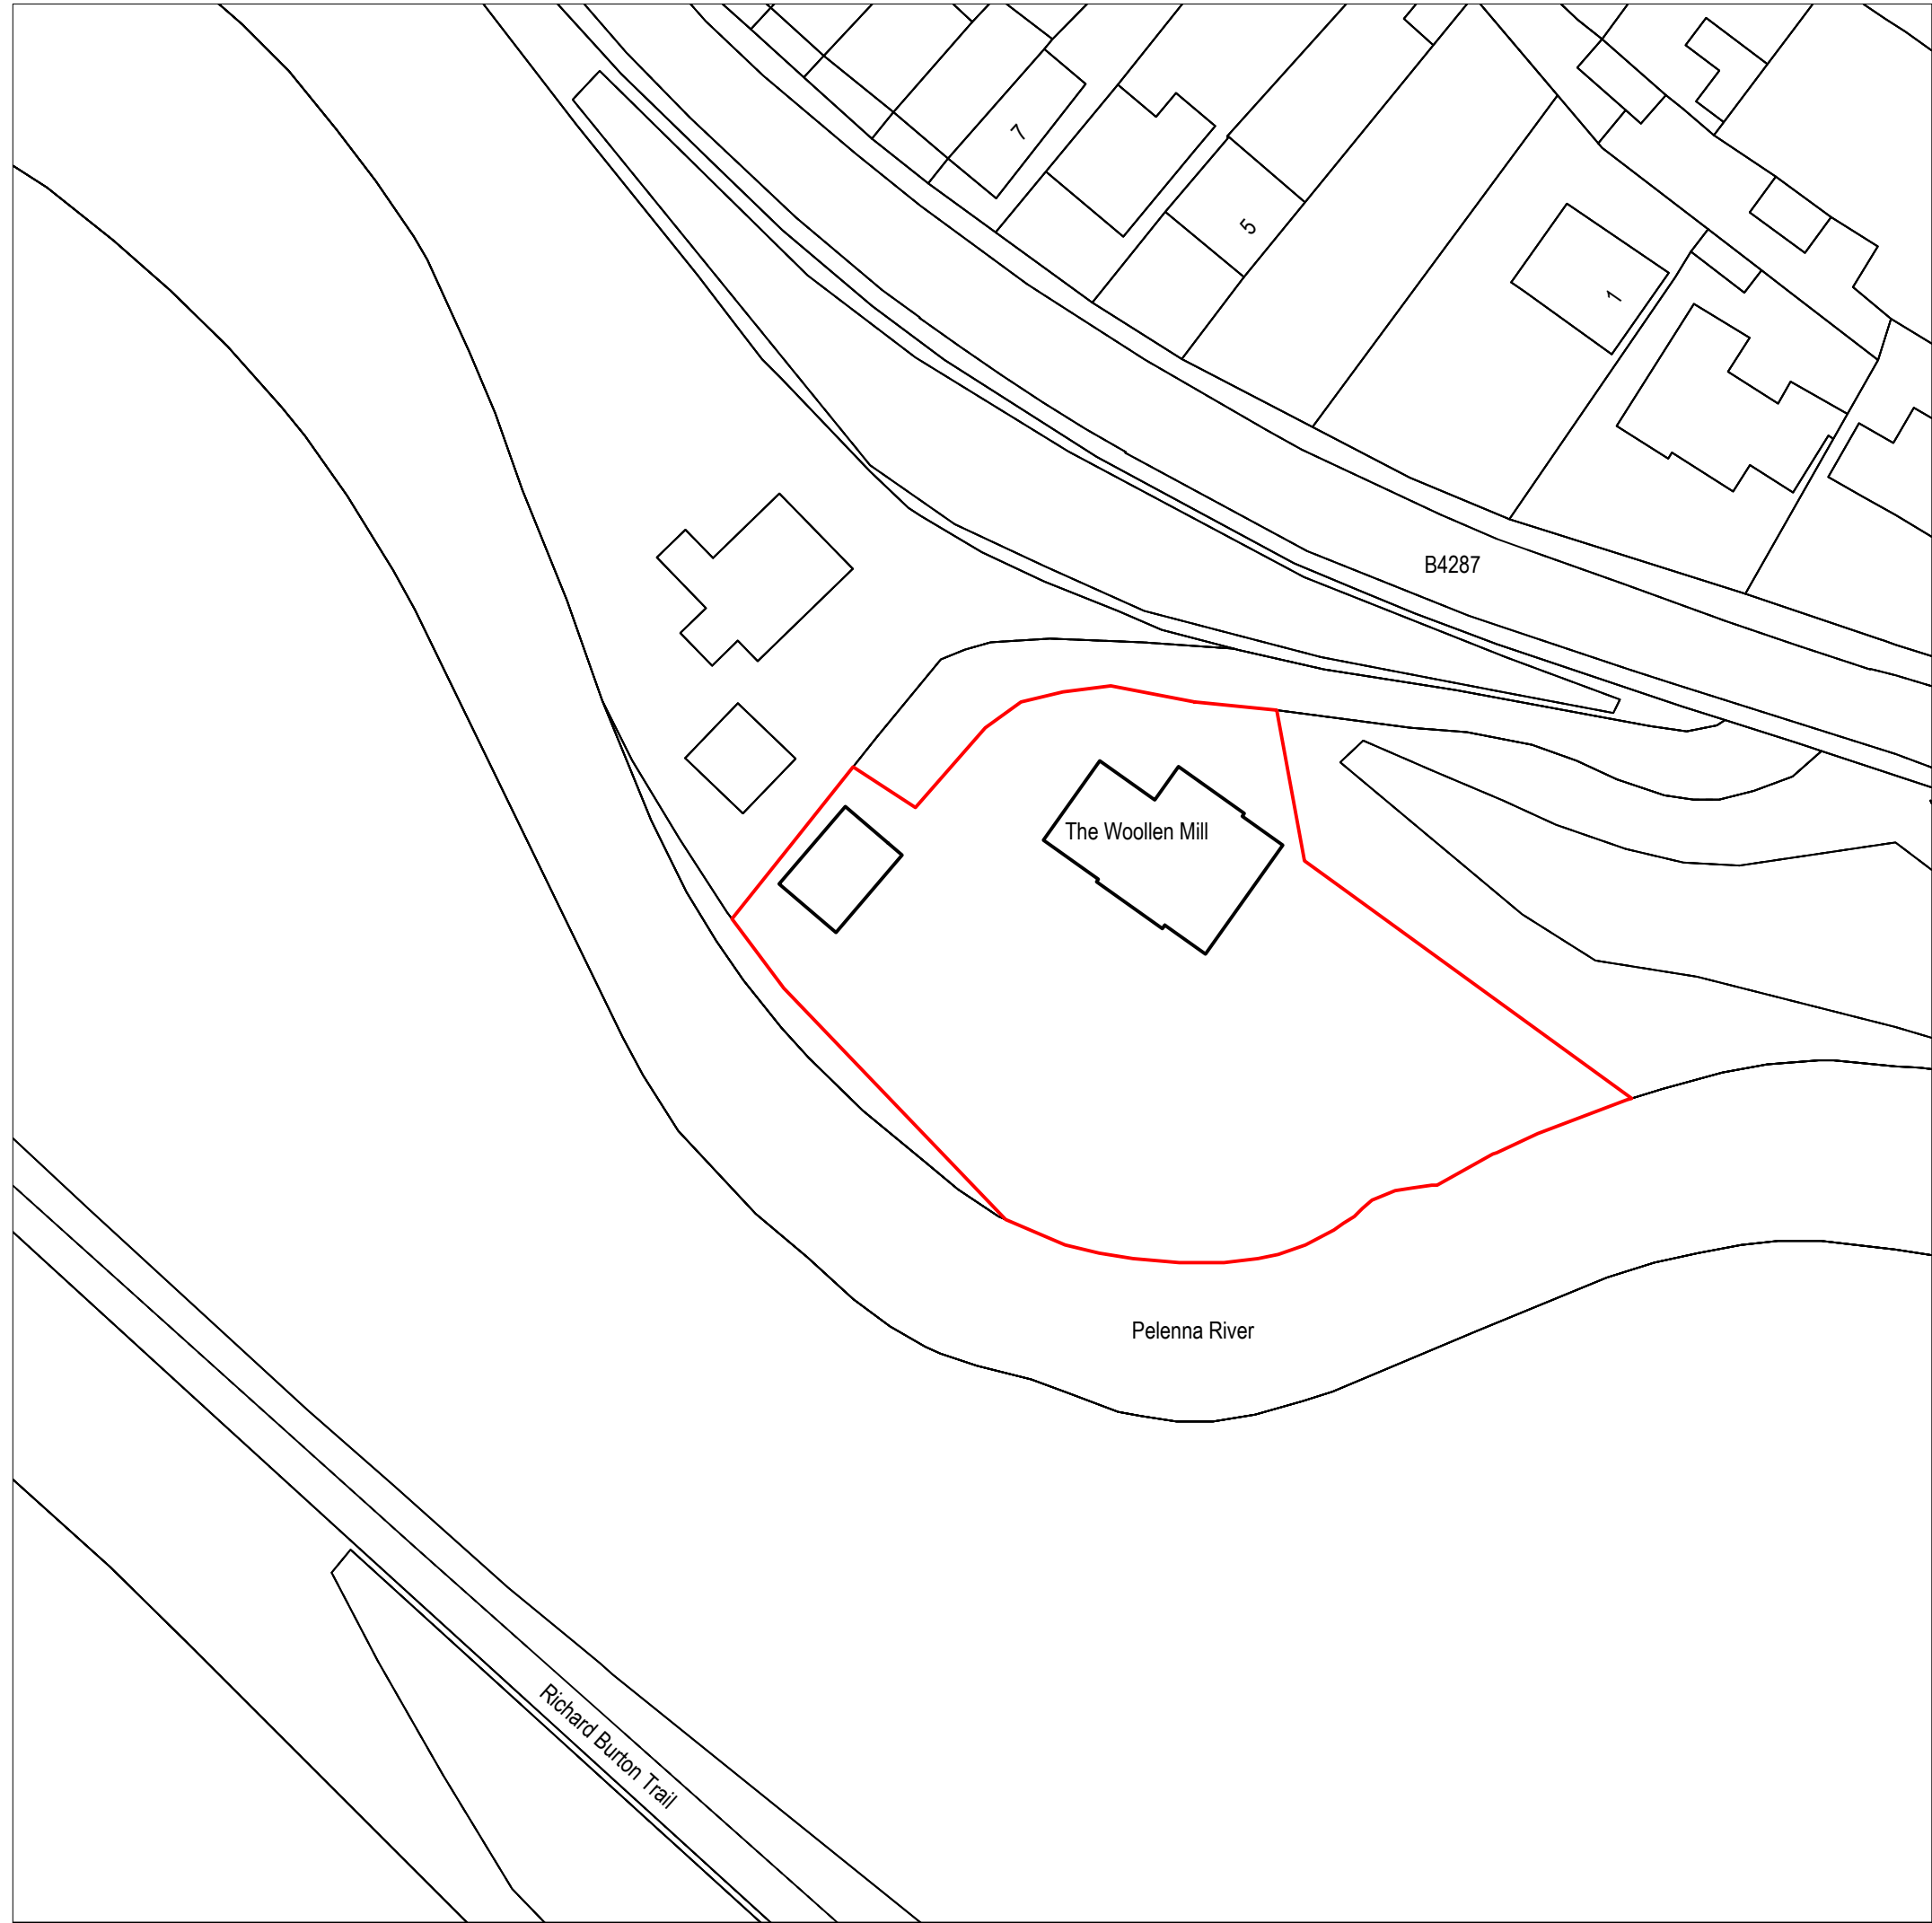


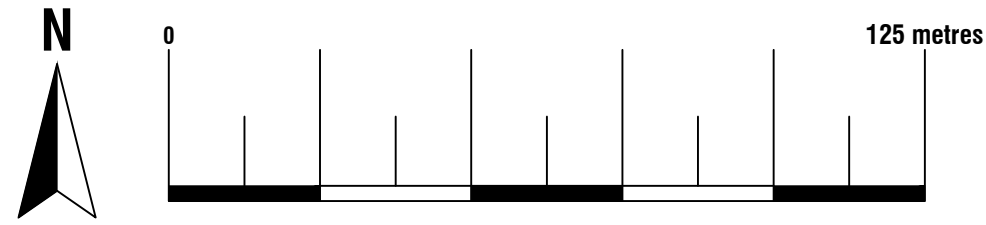


Location Plan
Scale 1:1250
© Crown Copyright and database rights 2022
OS 100047474

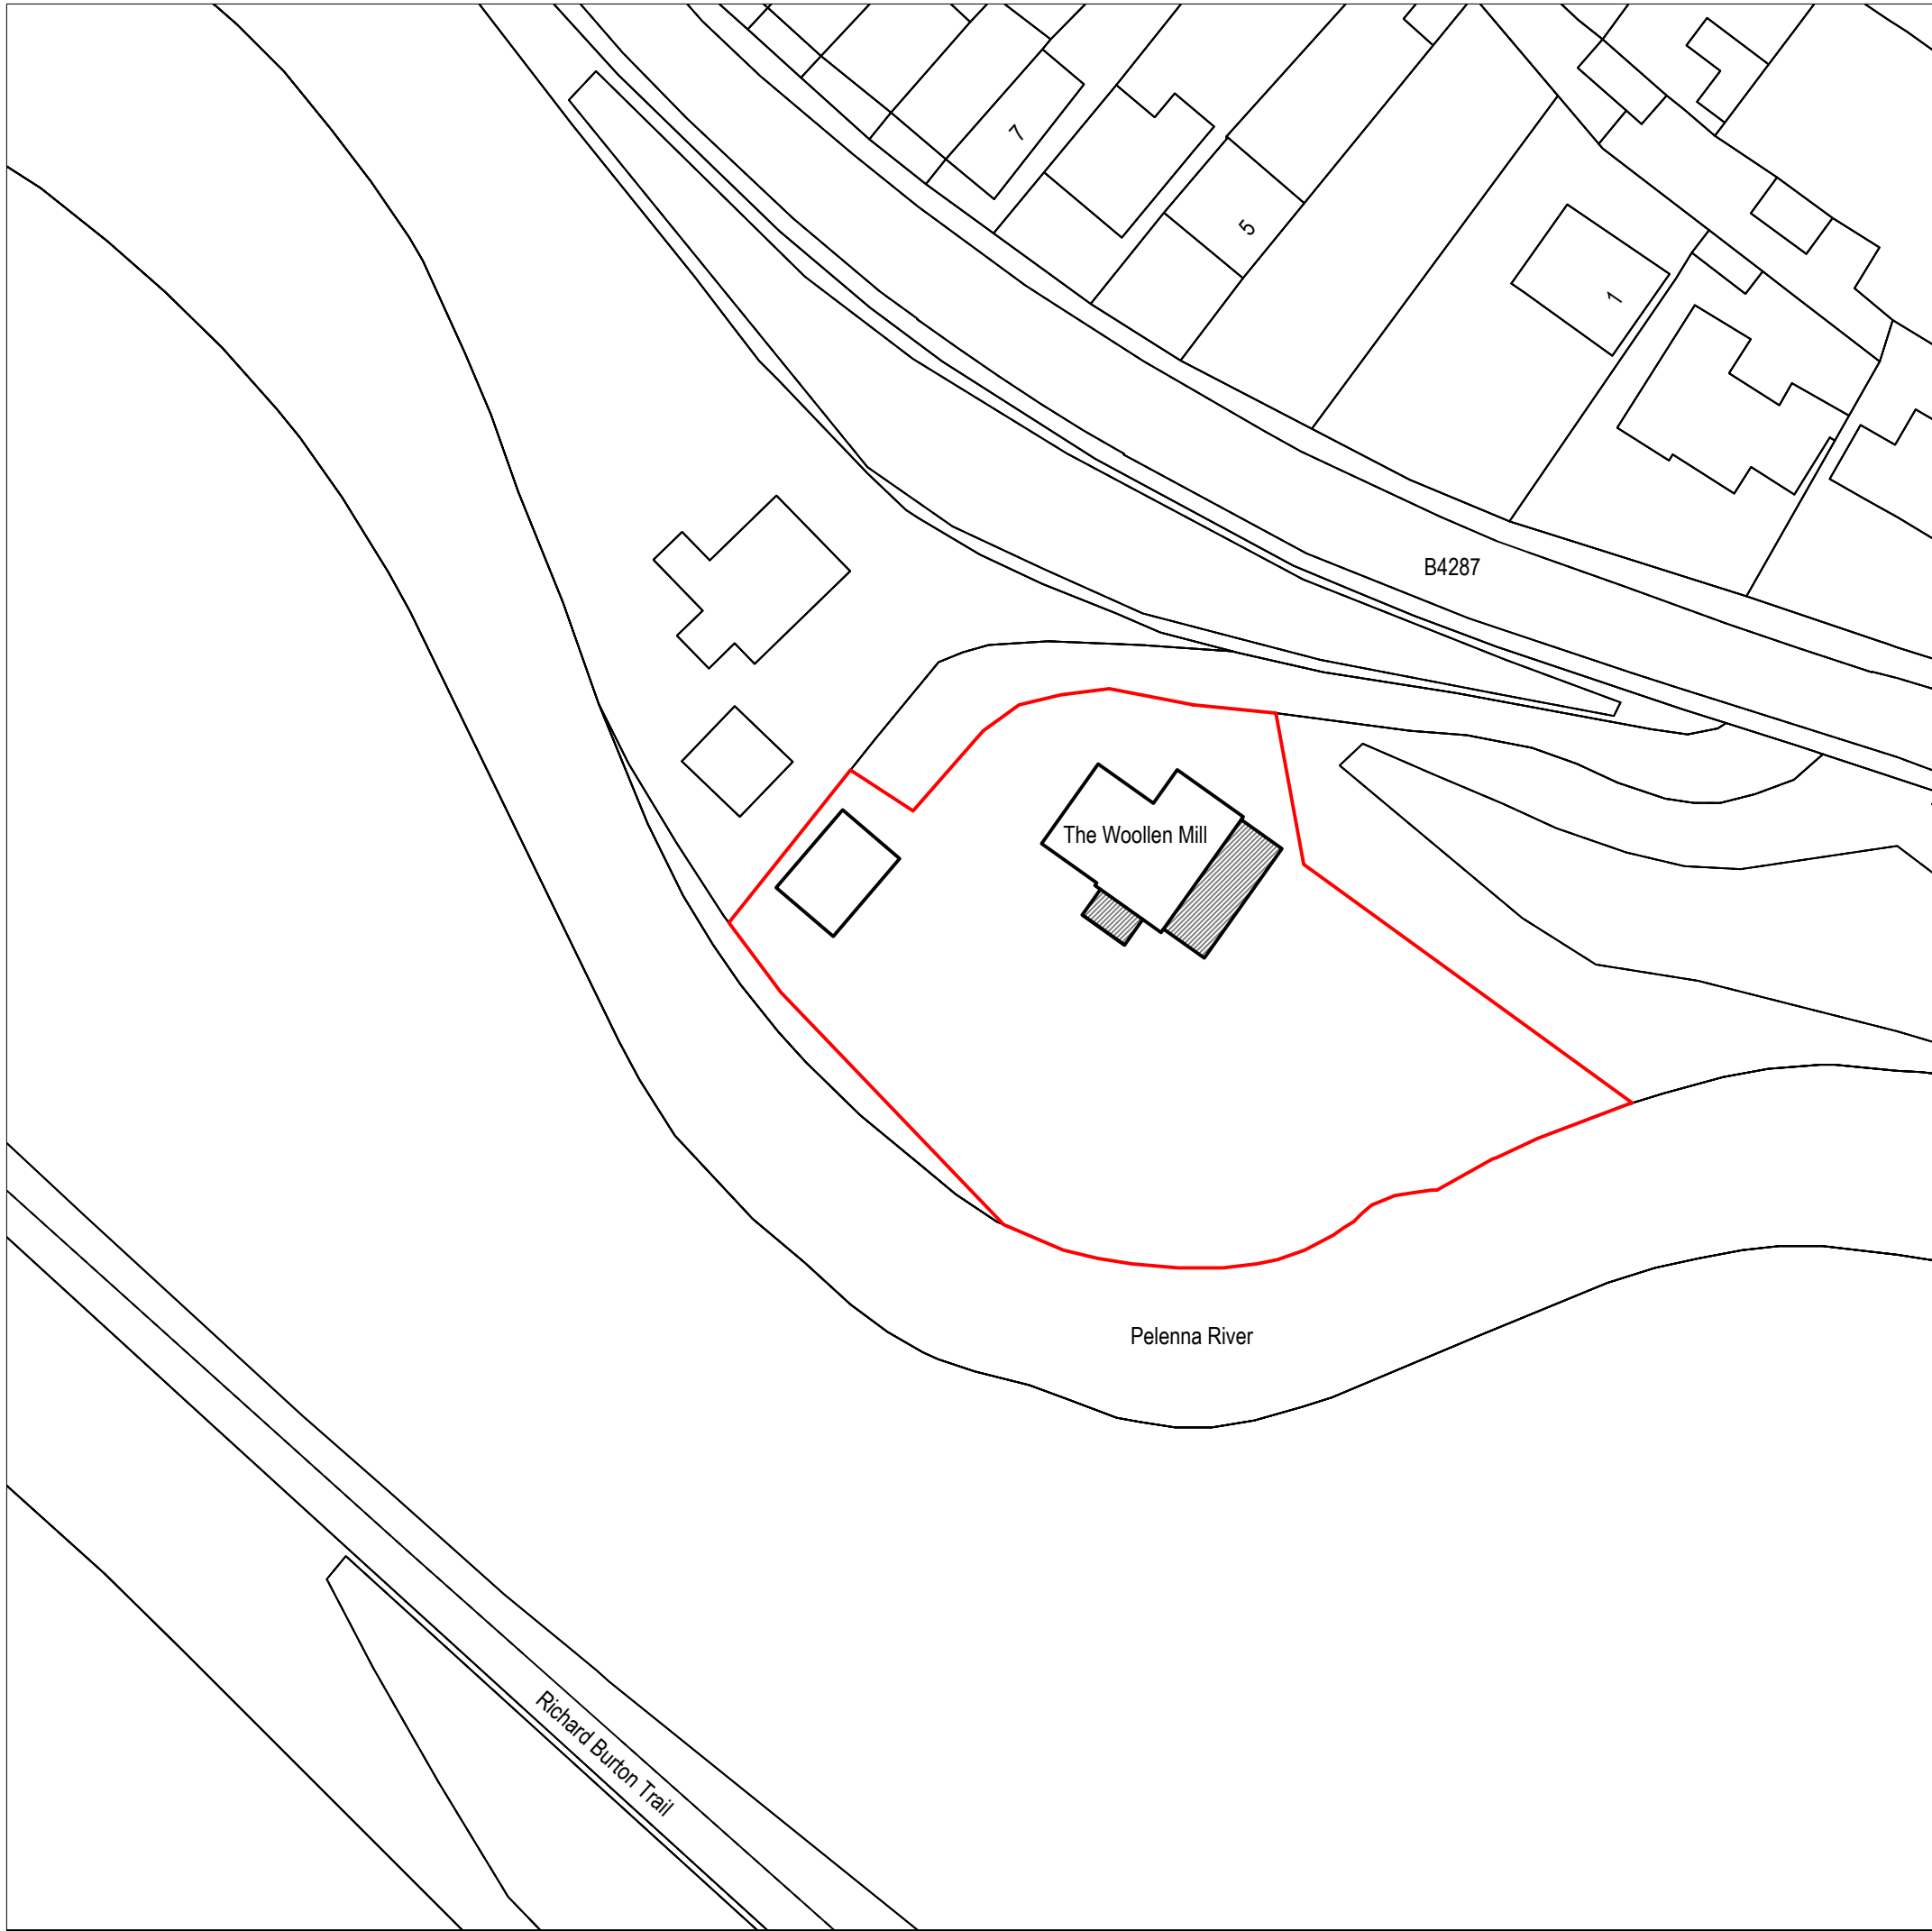

Existing Block Plan
Scale 1:500
© Crown Copyright and database rights 2022
OS 100047474

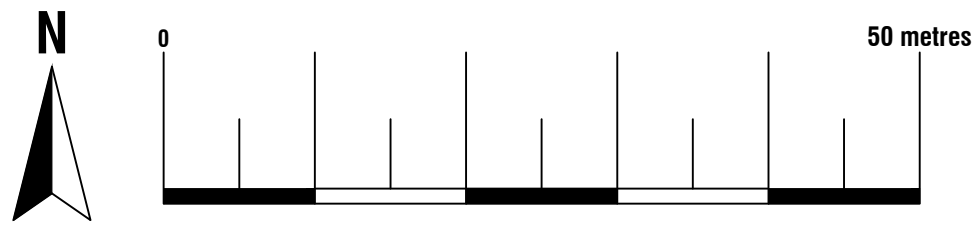


Proposed Block Plan
Scale 1:500
© Crown Copyright and database rights 2022
OS 100047474

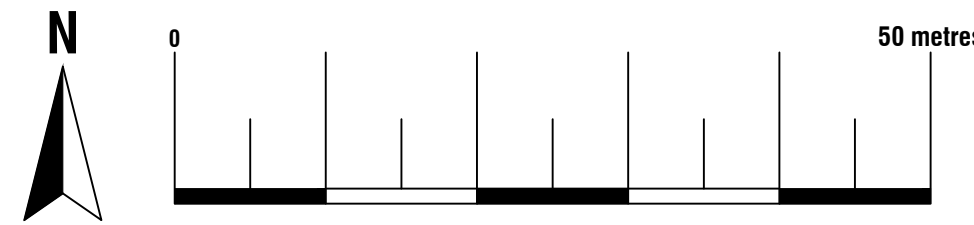




74 Cardiff Road, CF15 7QE • Enquiries@ArkiPlan.co.uk


Site	The Woollen Mill, Pontrhydyfen, port talbot SA12 9TT	Date	12.01.2023
		Sheet	22-2561 D01 REV 2
		Job	New Extension
		Scale	As Shown@A1
Title Number	-	Title	As Shown

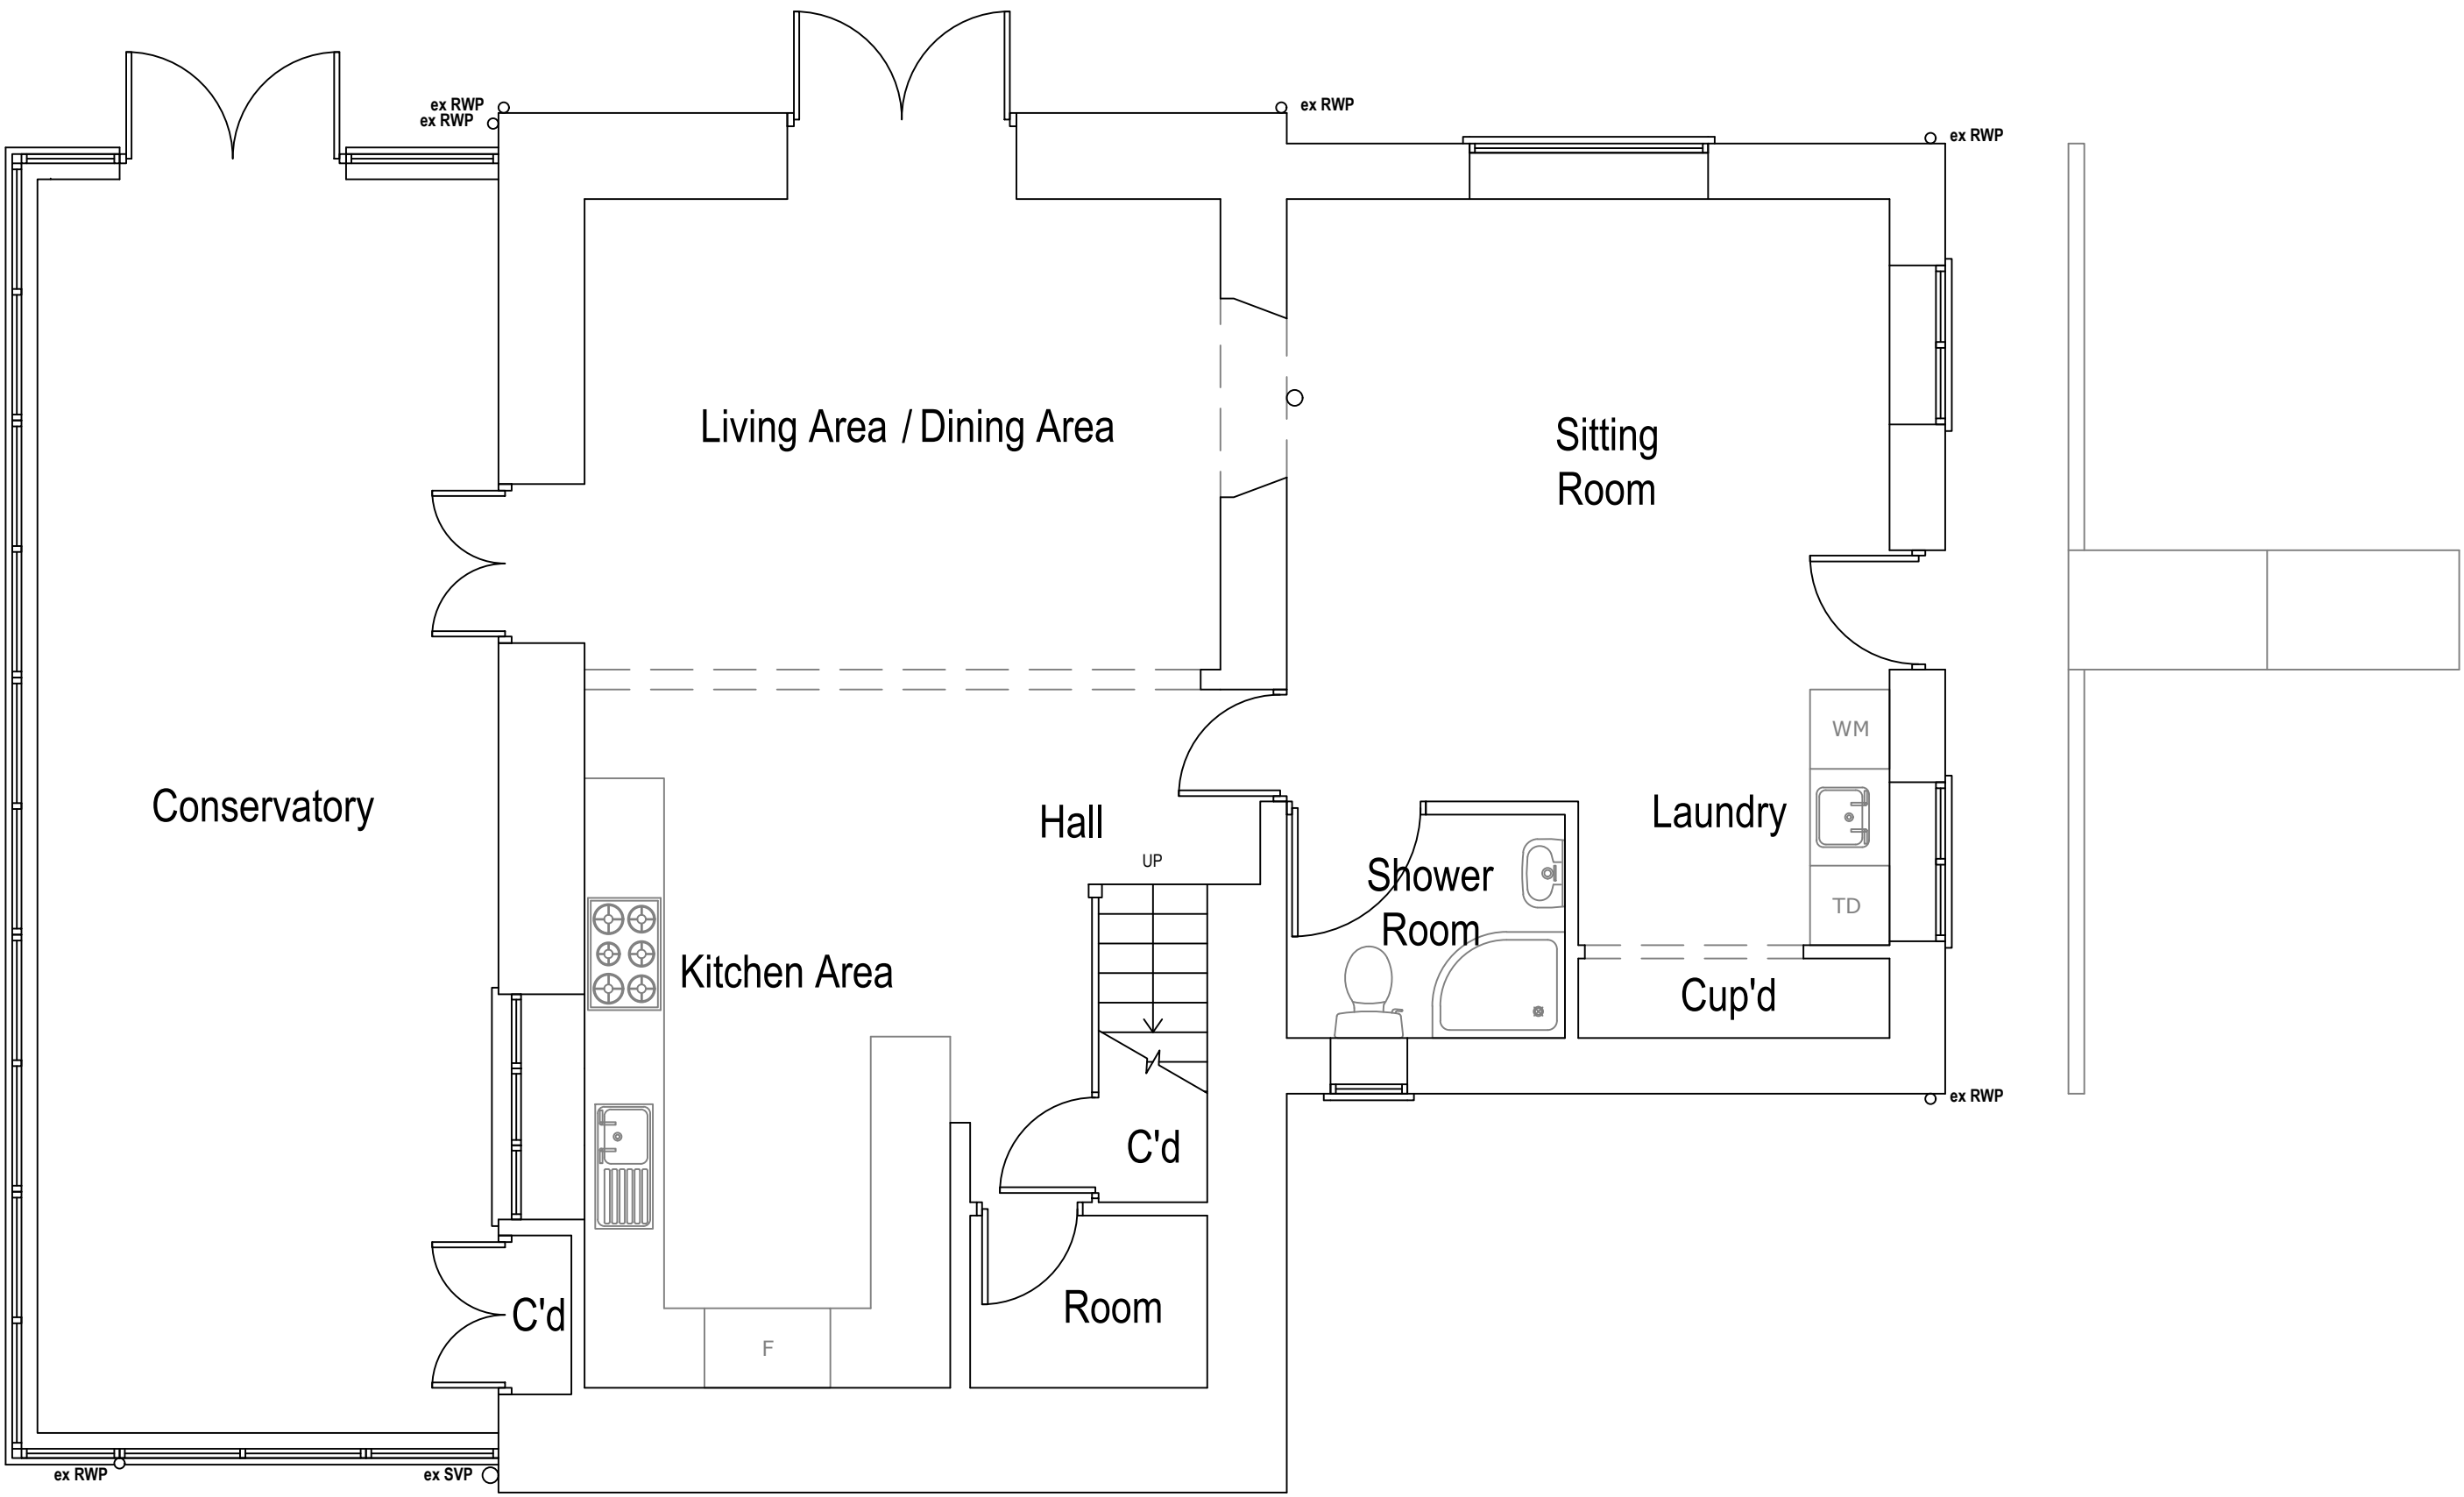

Existing Ground Floor Plan
Scale 1:50
Area ca. 113.54 m²

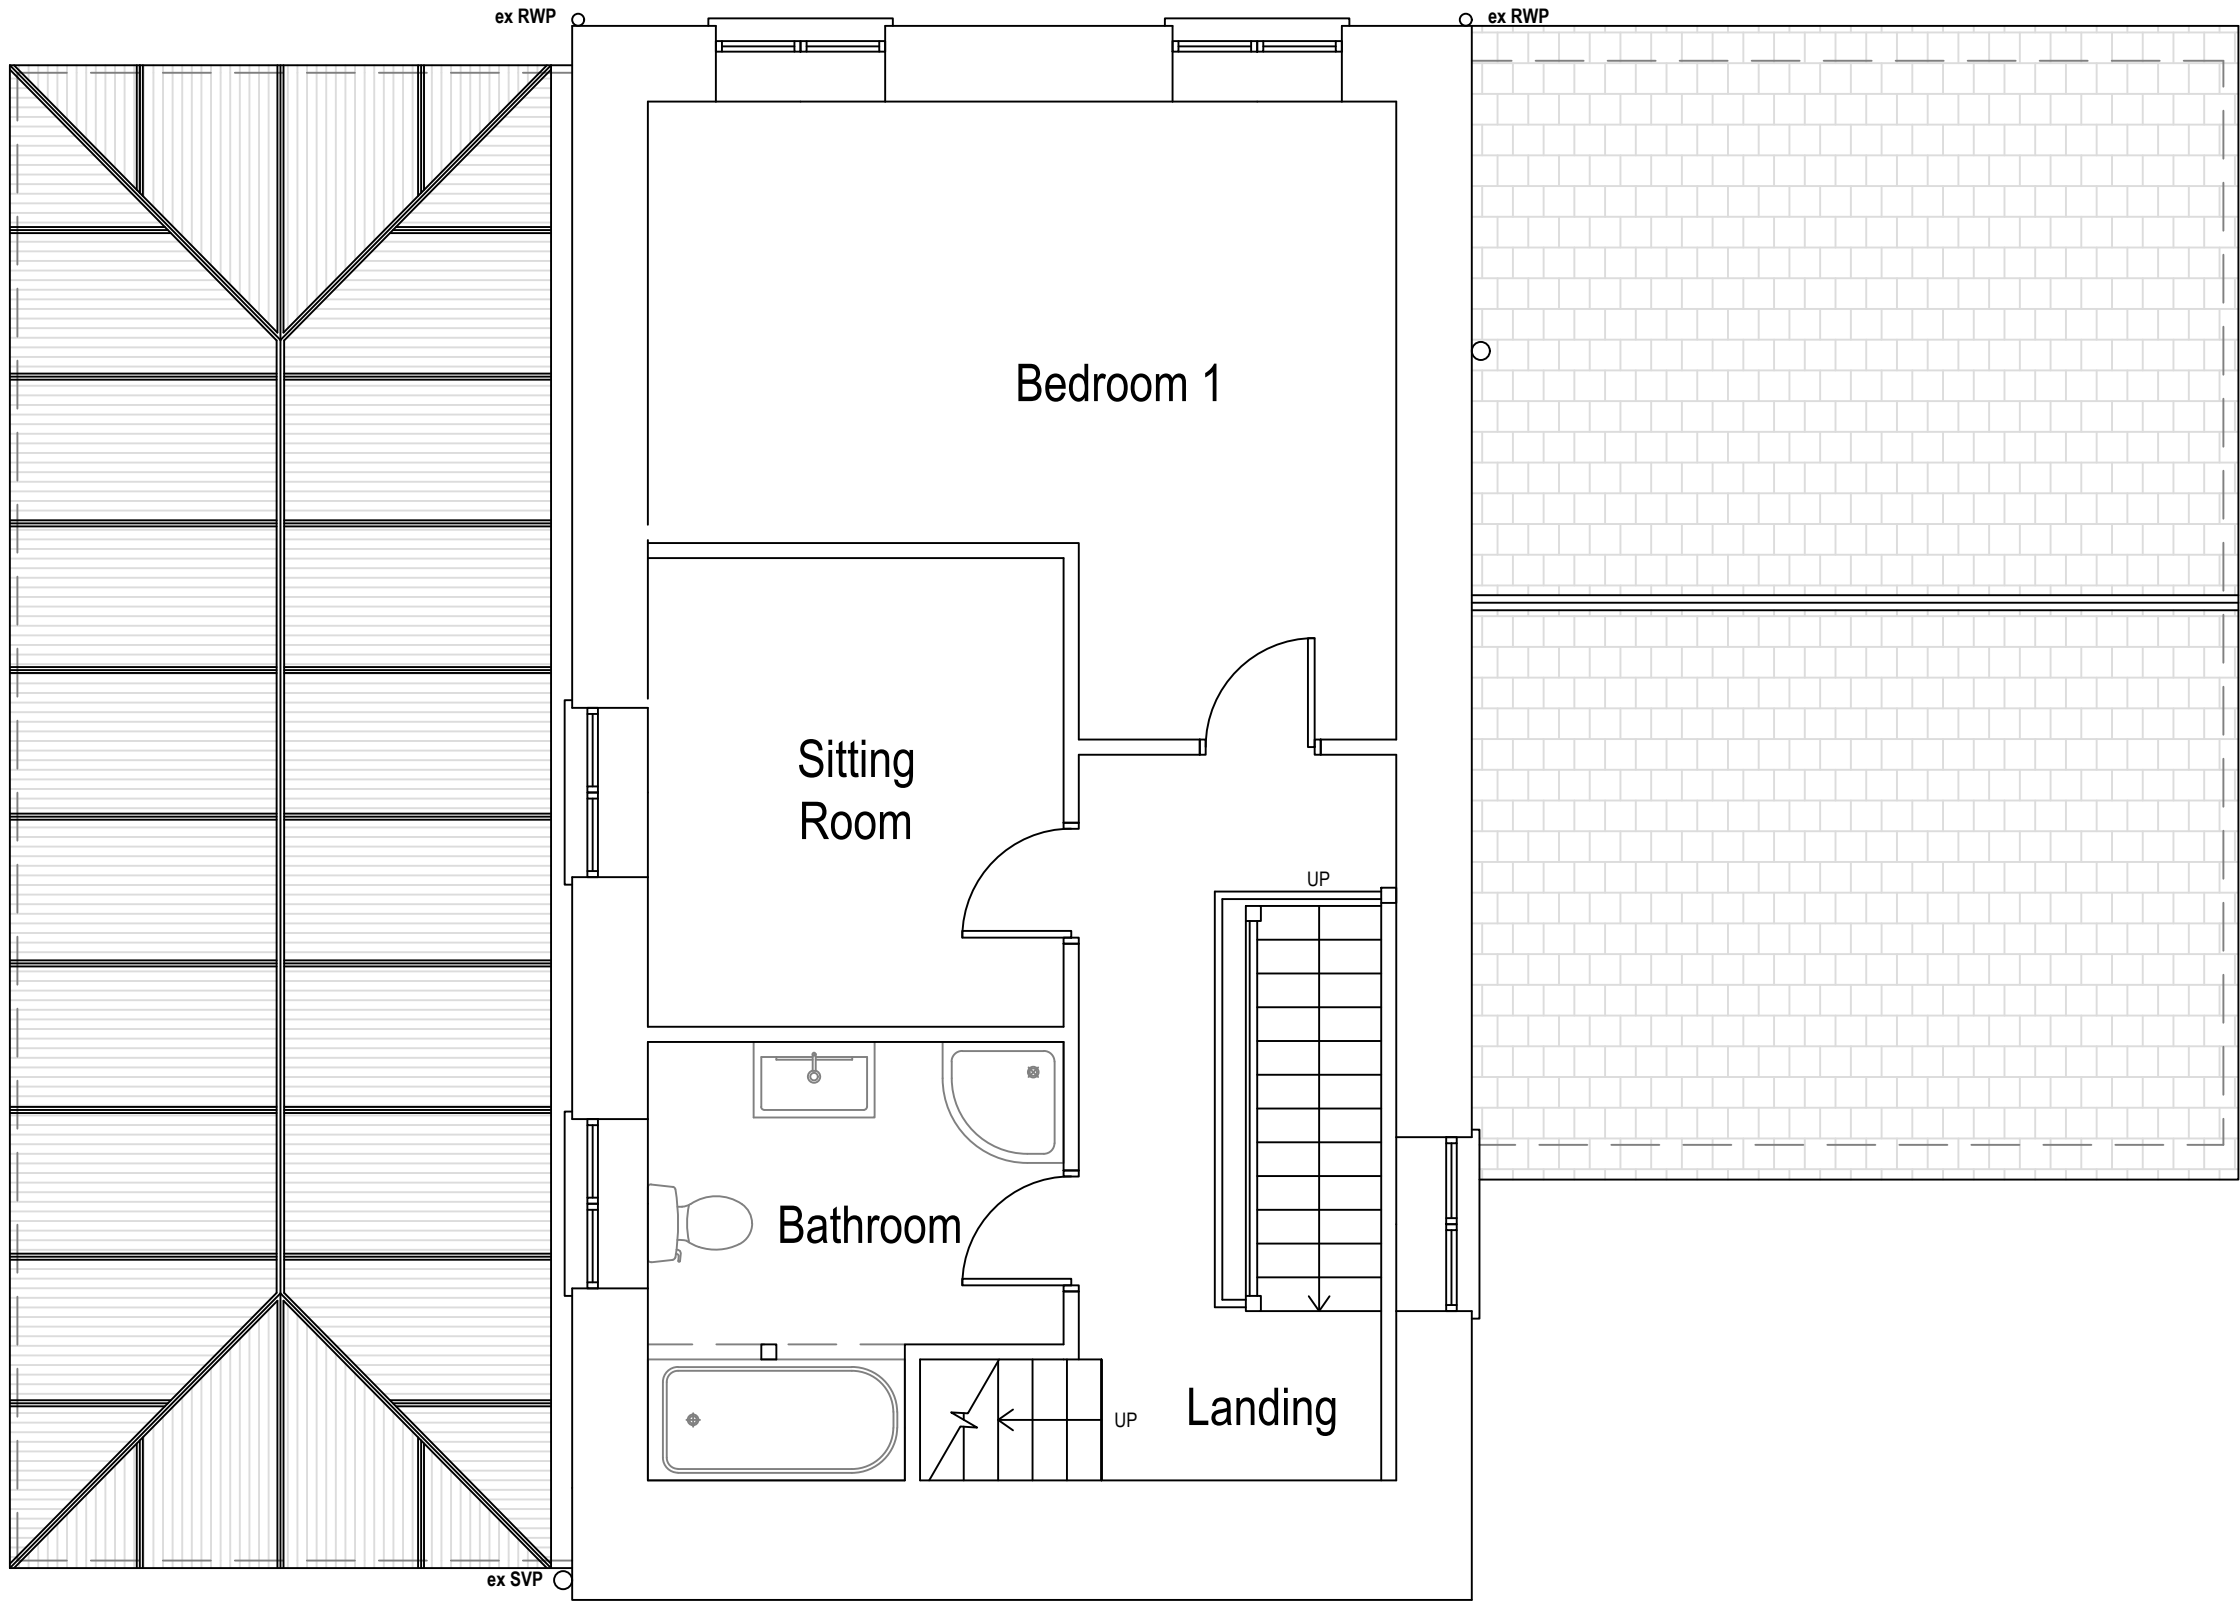

Existing First Floor Plan
Scale 1:50
Area ca. 45.14 m²

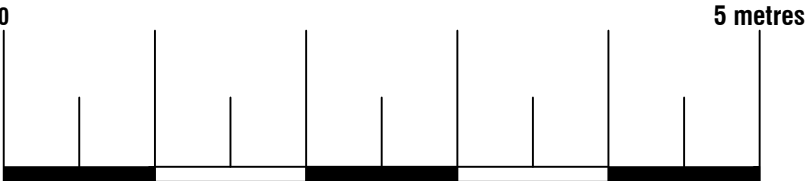



74 Cardiff Road, CF15 7QE • Enquiries@ArkiPlan.co.uk

Site	The Woollen Mill, Pontrhydyfen, port talbot SA12 9TT	Date	12.01.2023
		Sheet	22-2561 D02 REV 2
		Job	New Extension
		Scale	As Shown@A1
Title Number	-	Title	As Shown

Symbol Key:

Boundary line

Demolished


Details above



Proposed Ground Floor Plan
Scale 1:50
Area ca. 118.78 m²
Additional Area: 2.30 m²




Proposed First Floor Plan
Scale 1:50
Area ca. 45.14 m²

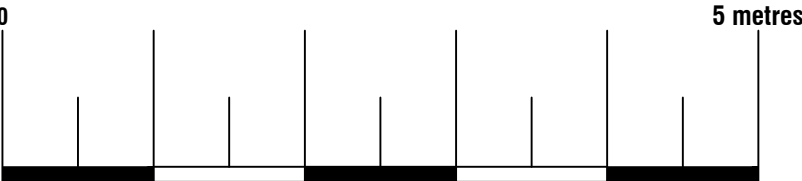


Arkiplan

74 Cardiff Road, CF15 7QE • Enquiries@ArkiPlan.co.uk


Site	The Woollen Mill, Pontrhydyfen, port talbot SA12 9TT	Date	12.01.2023
		Sheet	22-2561 D03 REV 2
		Job	New Extension
		Scale	As Shown@A1
Title Number	-	Title	As Shown

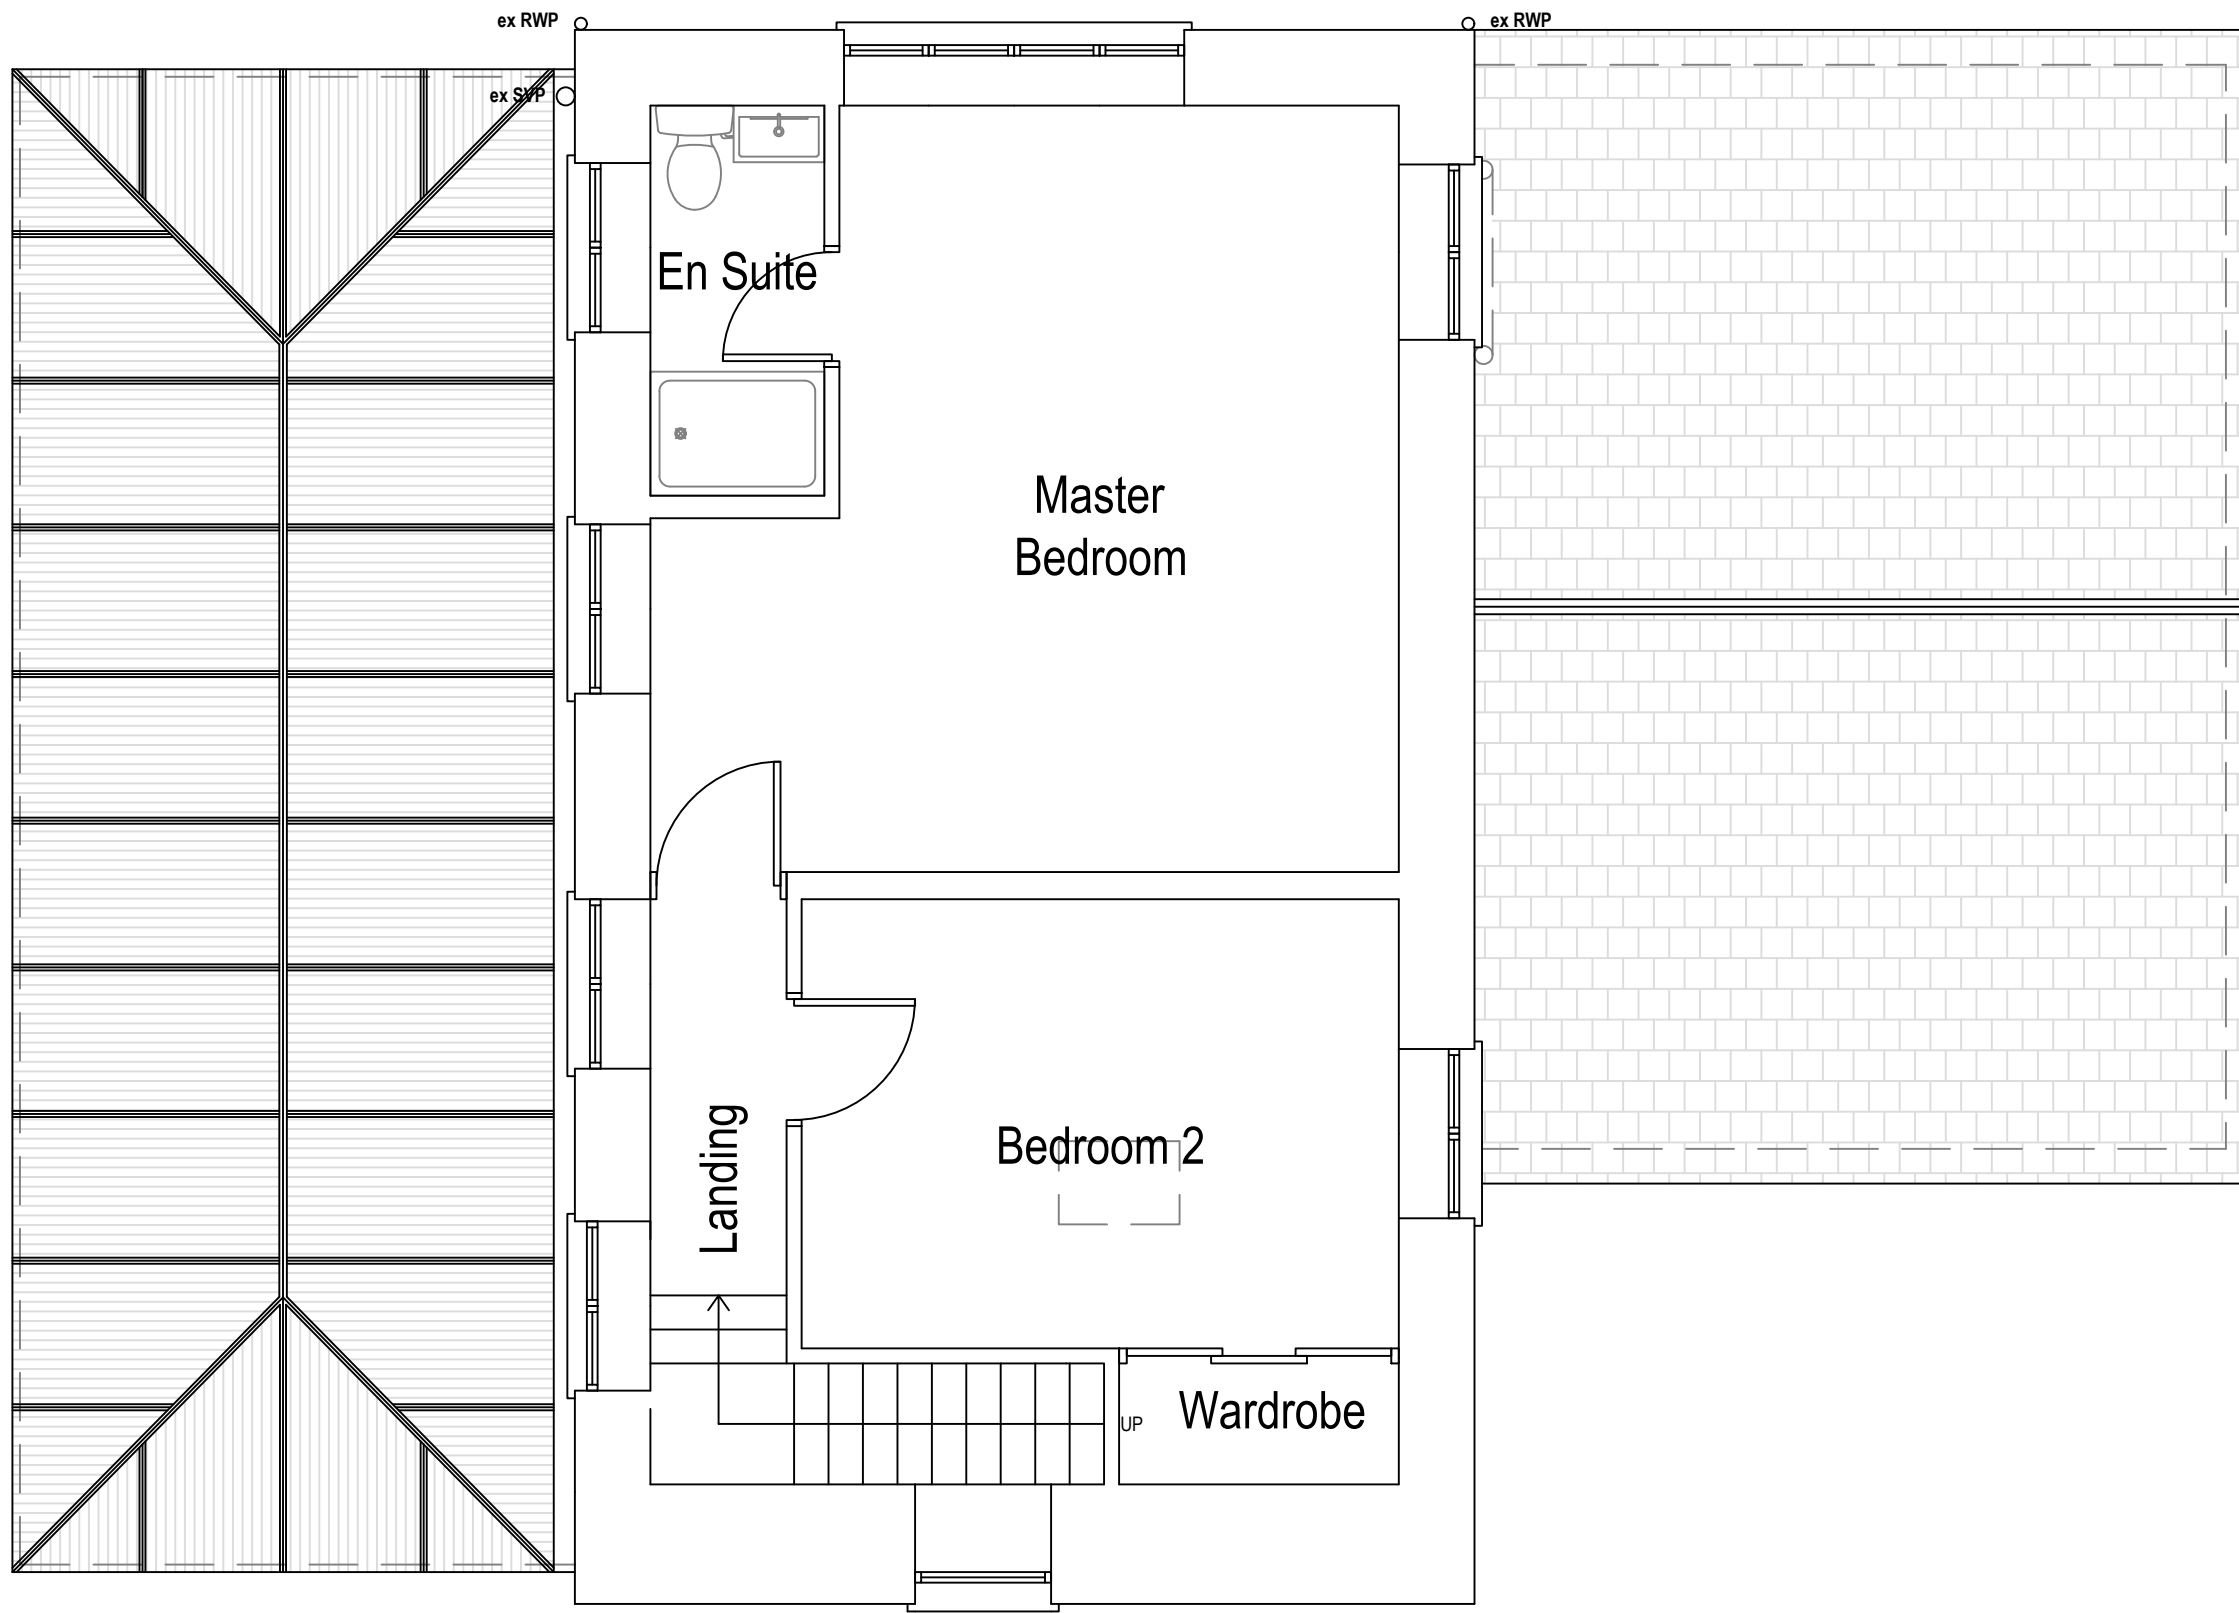

Existing Second Floor Plan
Scale 1:50
Area ca. 45.14 m²

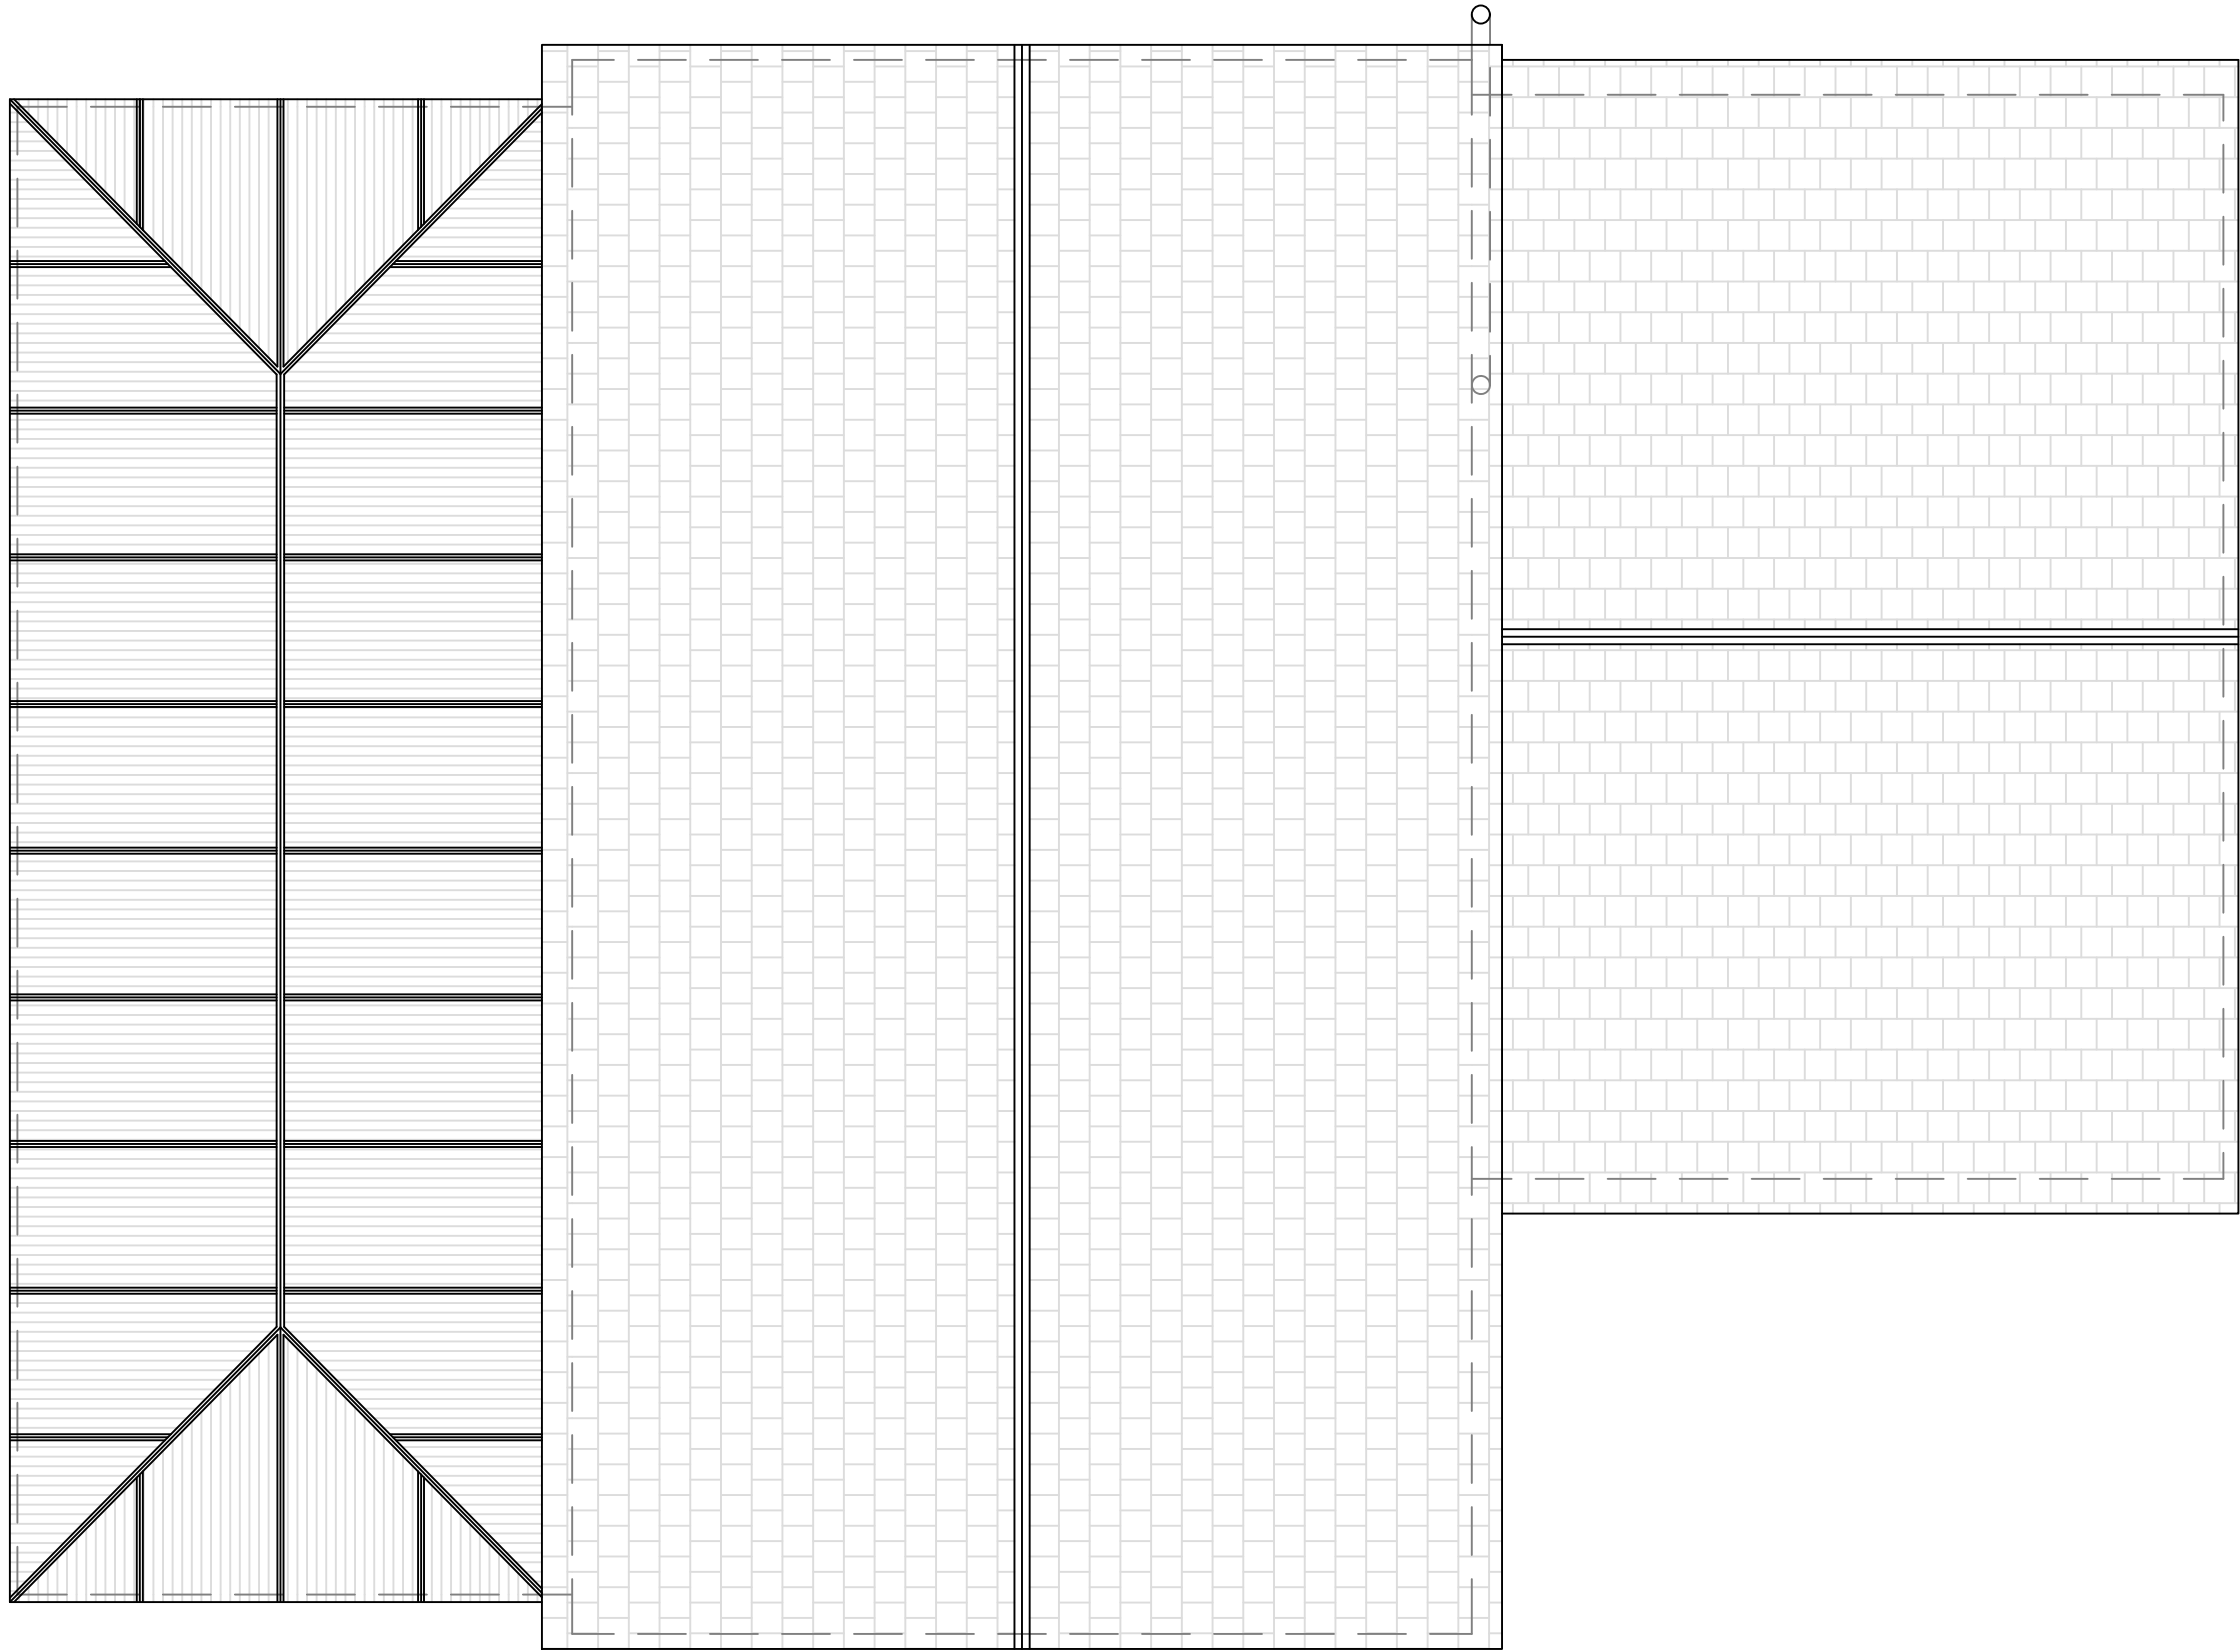

Existing Roof Plan
Scale 1:50

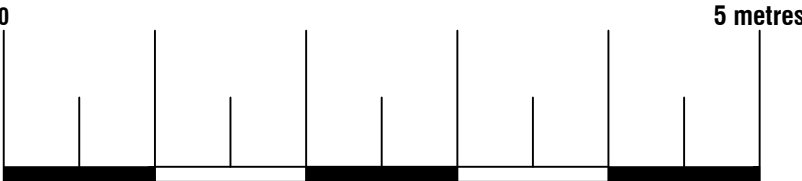



74 Cardiff Road, CF15 7QE • Enquiries@ArkiPlan.co.uk

Site	The Woollen Mill, Pontrhydyfen, port talbot SA12 9TT	Date	12.01.2023
		Sheet	22-2561 D04 REV 2
		Job	New Extension
		Scale	As Shown@A1
Title Number	-	Title	As Shown

Symbol Key:

— — — — —


Boundary line

- - - - -


Demolished

- - - - -


Details above

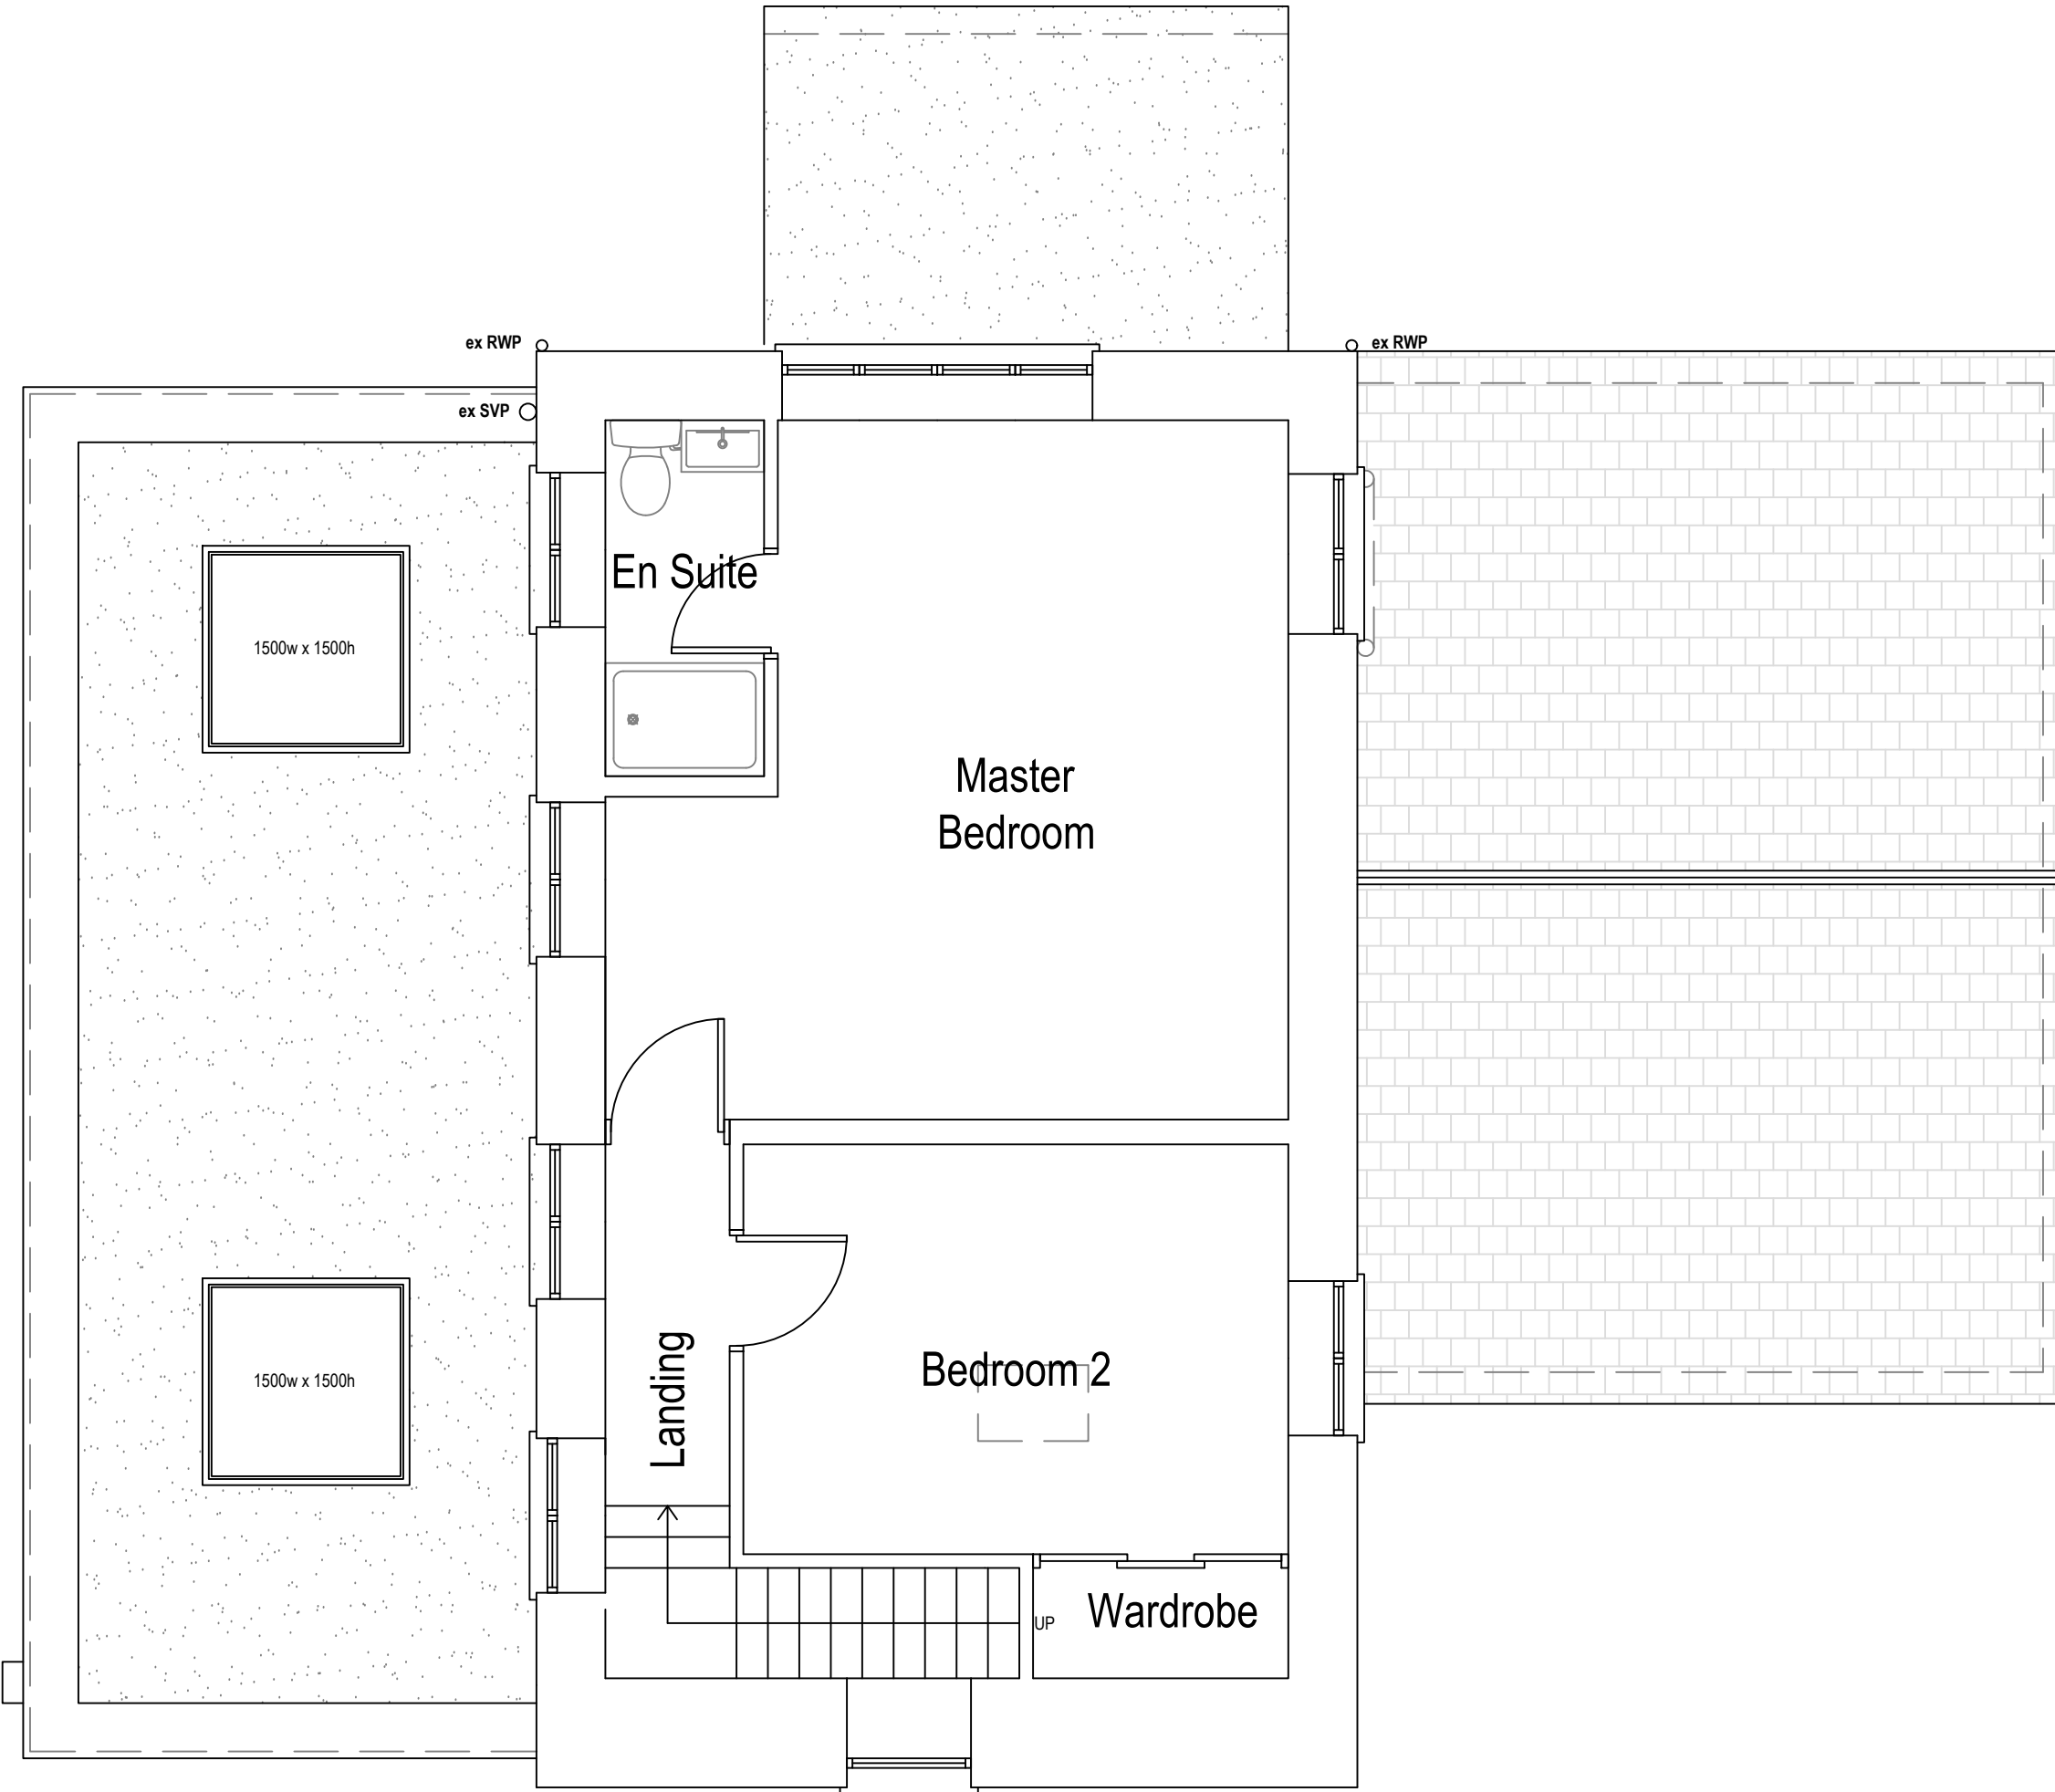

Proposed Second Floor Plan
Scale 1:50
Area ca. 45.14 m²

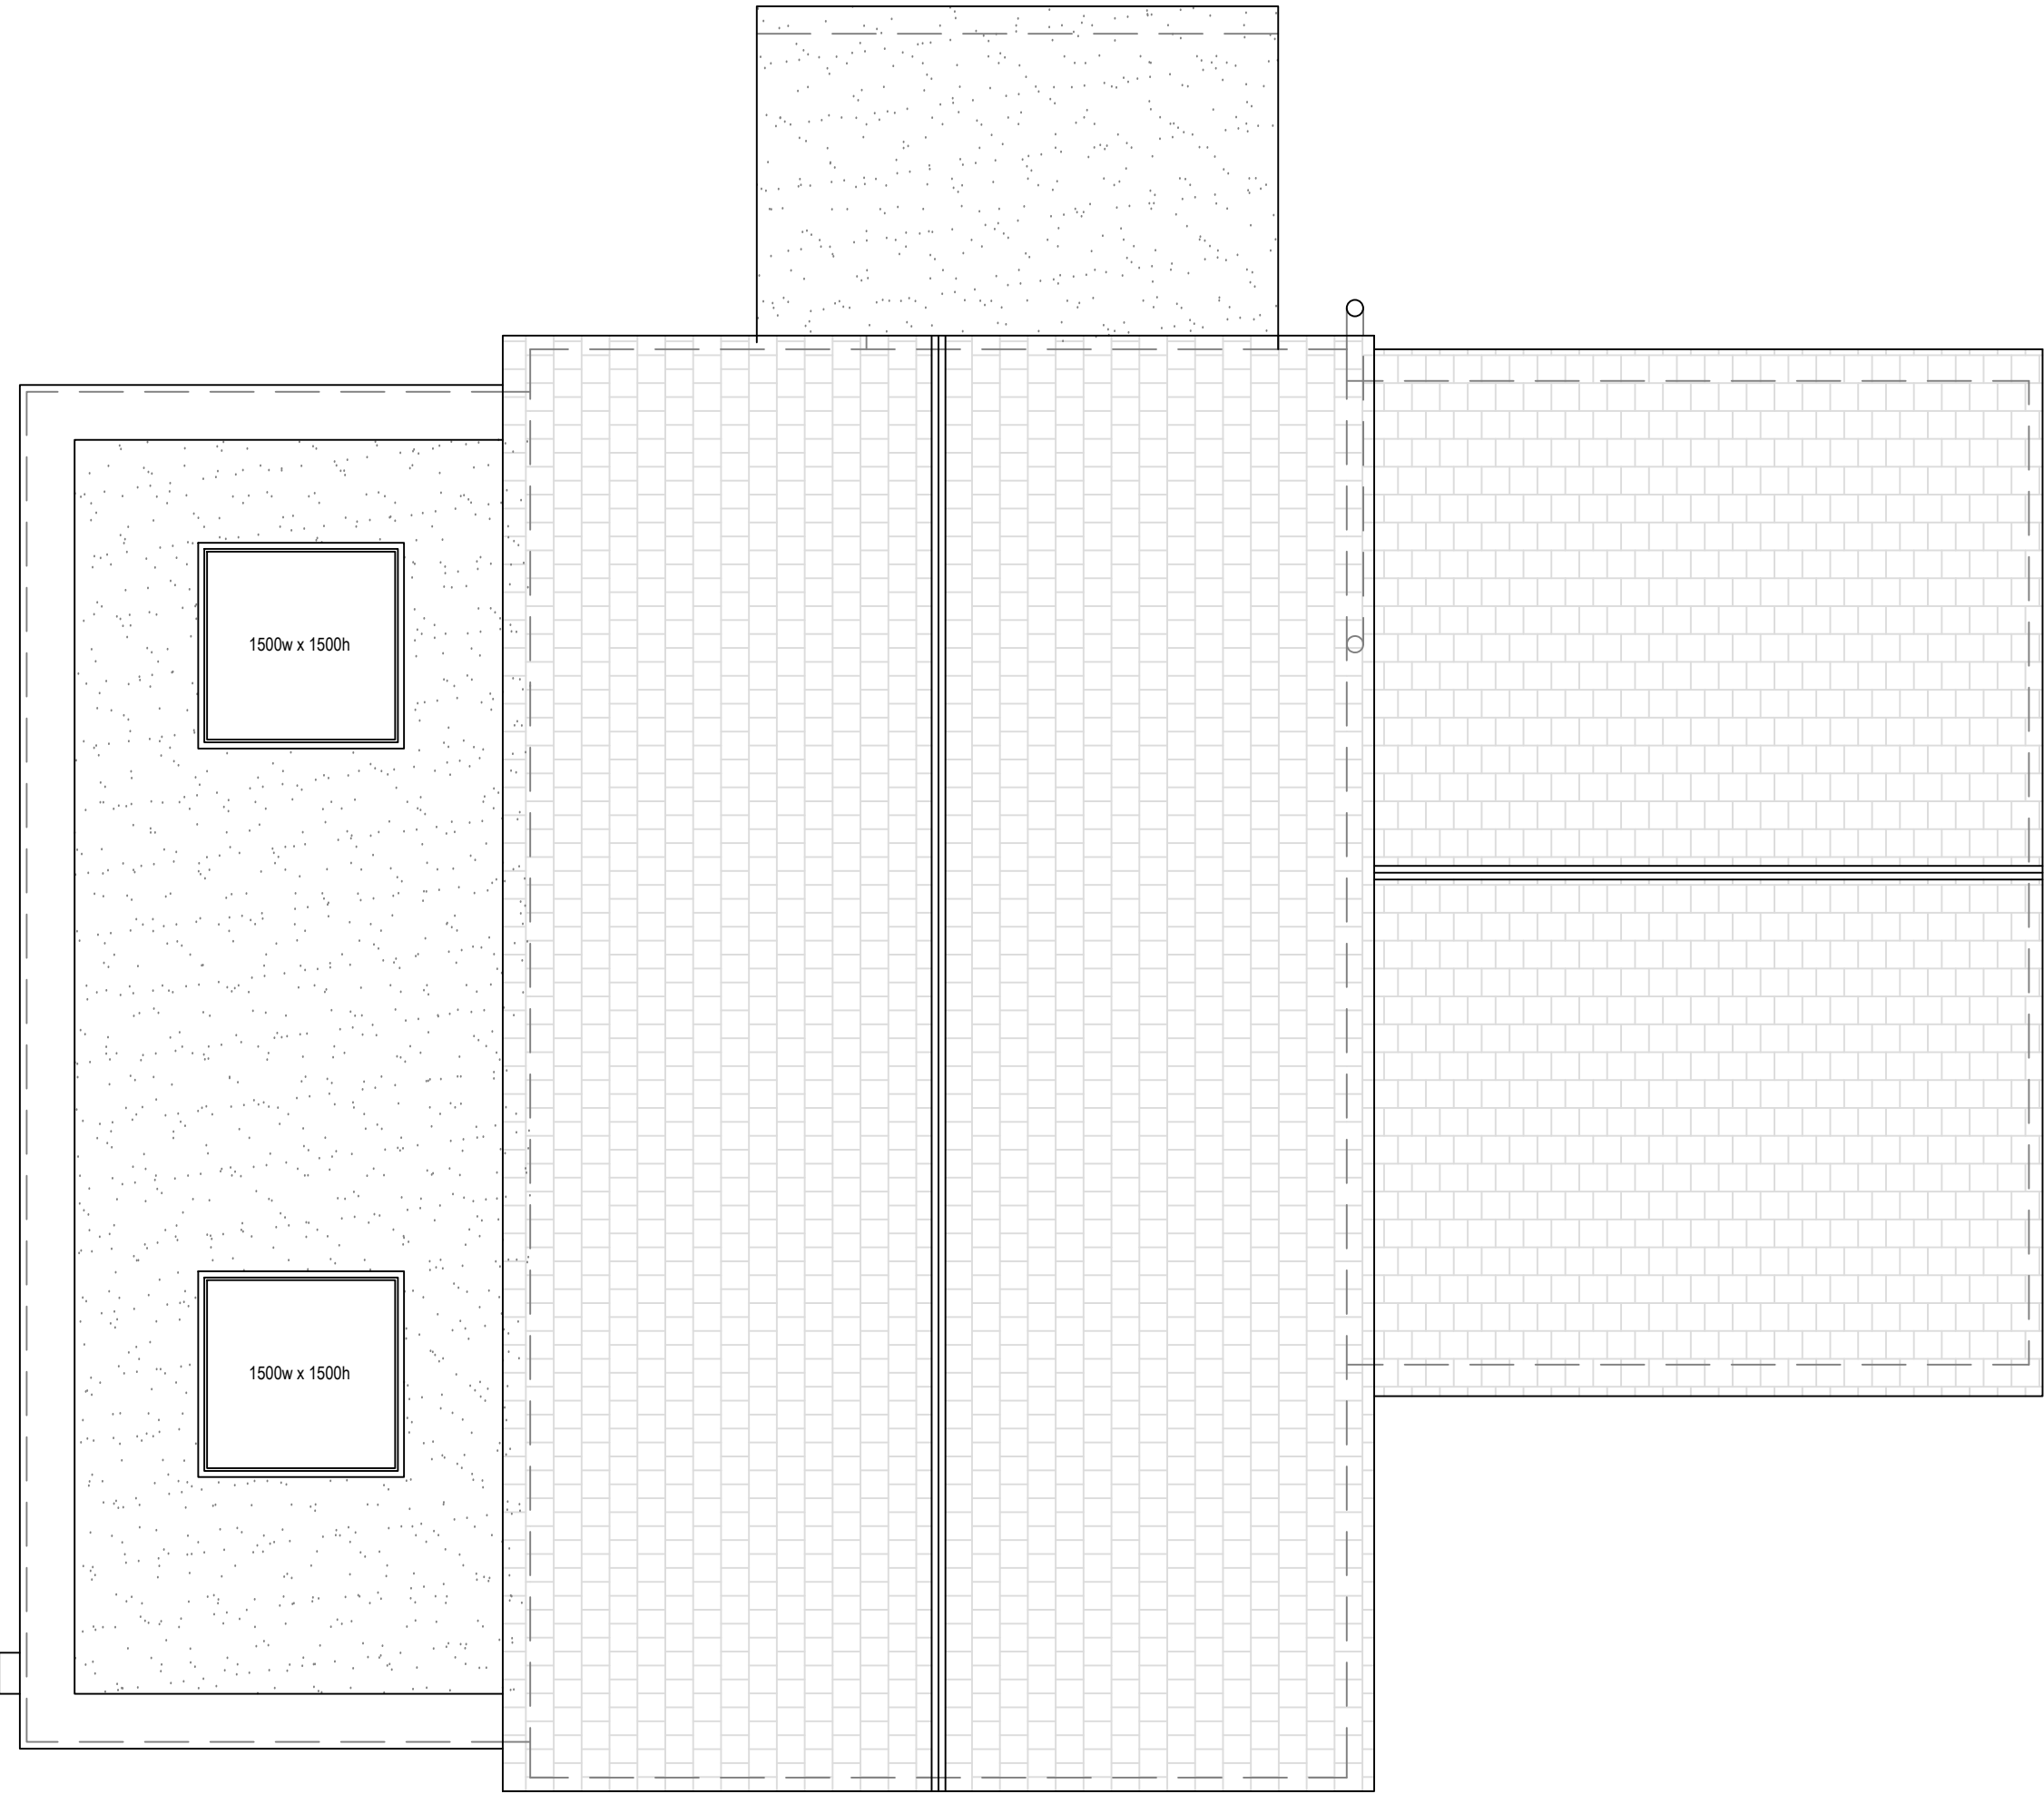


Proposed Roof Plan
Scale 1:50

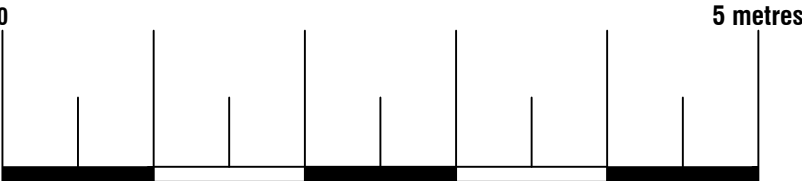



74 Cardiff Road, CF15 7QE • Enquiries@ArkiPlan.co.uk


Site	The Woollen Mill, Pontrhydyfen, port talbot SA12 9TT	Date	12.01.2023
		Sheet	22-2561 D05 REV 2
		Job	New Extension
		Scale	As Shown@A1
Title Number	-	Title	As Shown

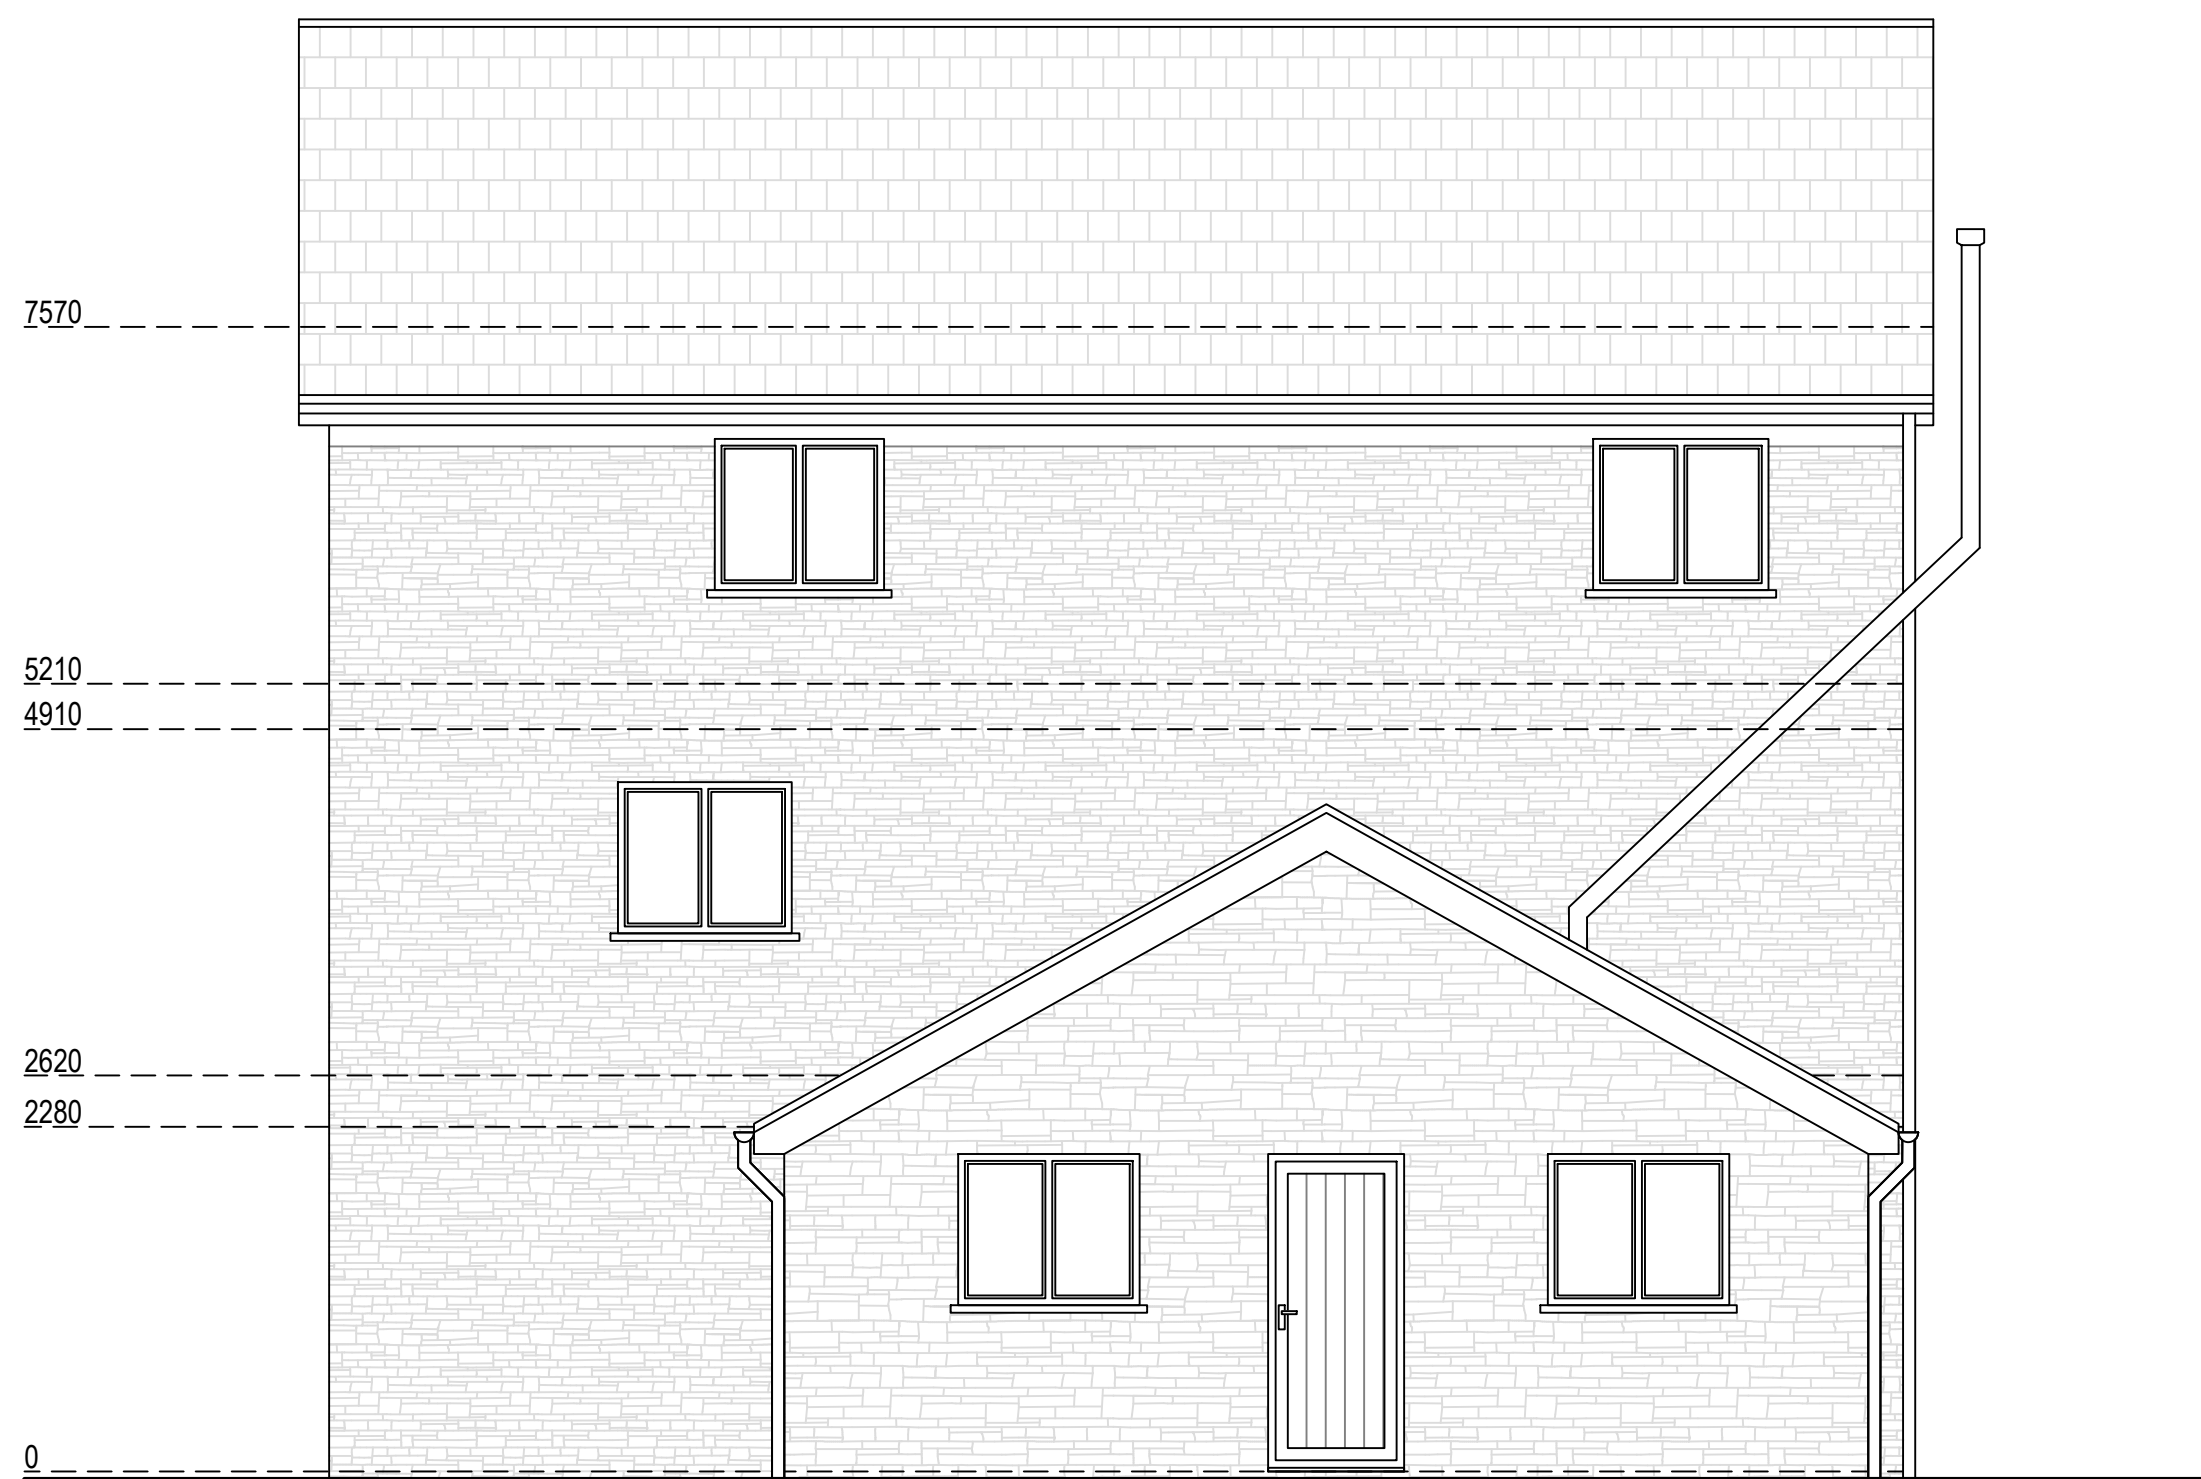

Existing Northwest Elevation
Scale 1:50



Existing Southwest Elevation
Scale 1:50

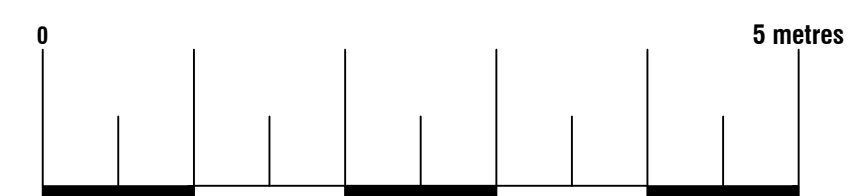

Arkiplan

74 Cardiff Road, CF15 7QE • Enquiries@ArkiPlan.co.uk

Site	The Woollen Mill, Pontrhydyfen, port talbot SA12 9TT	Date	12.01.2023
		Sheet	22-2561 D06 REV 2
		Job	New Extension
		Scale	As Shown@A1
Title Number	-	Title	As Shown


Proposed Materials:
Walls: Timber cladding
Pitched roof: Fibreglass
Flat roof: Fibreglass



Proposed Northwest Elevation
Scale 1:50




Proposed Southwest Elevation
Scale 1:50

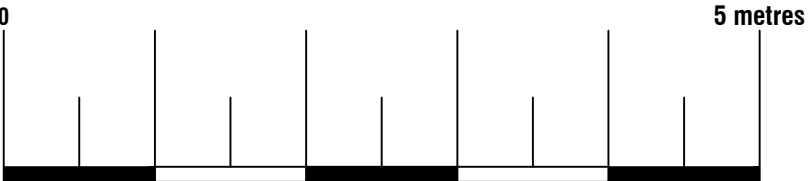




74 Cardiff Road, CF15 7QE • Enquiries@ArkiPlan.co.uk


Site	The Woollen Mill, Pontrhydyfen, port talbot SA12 9TT	Date	12.01.2023
		Sheet	22-2561 D07 REV 2
		Job	New Extension
		Scale	As Shown@A1
Title Number	-	Title	As Shown

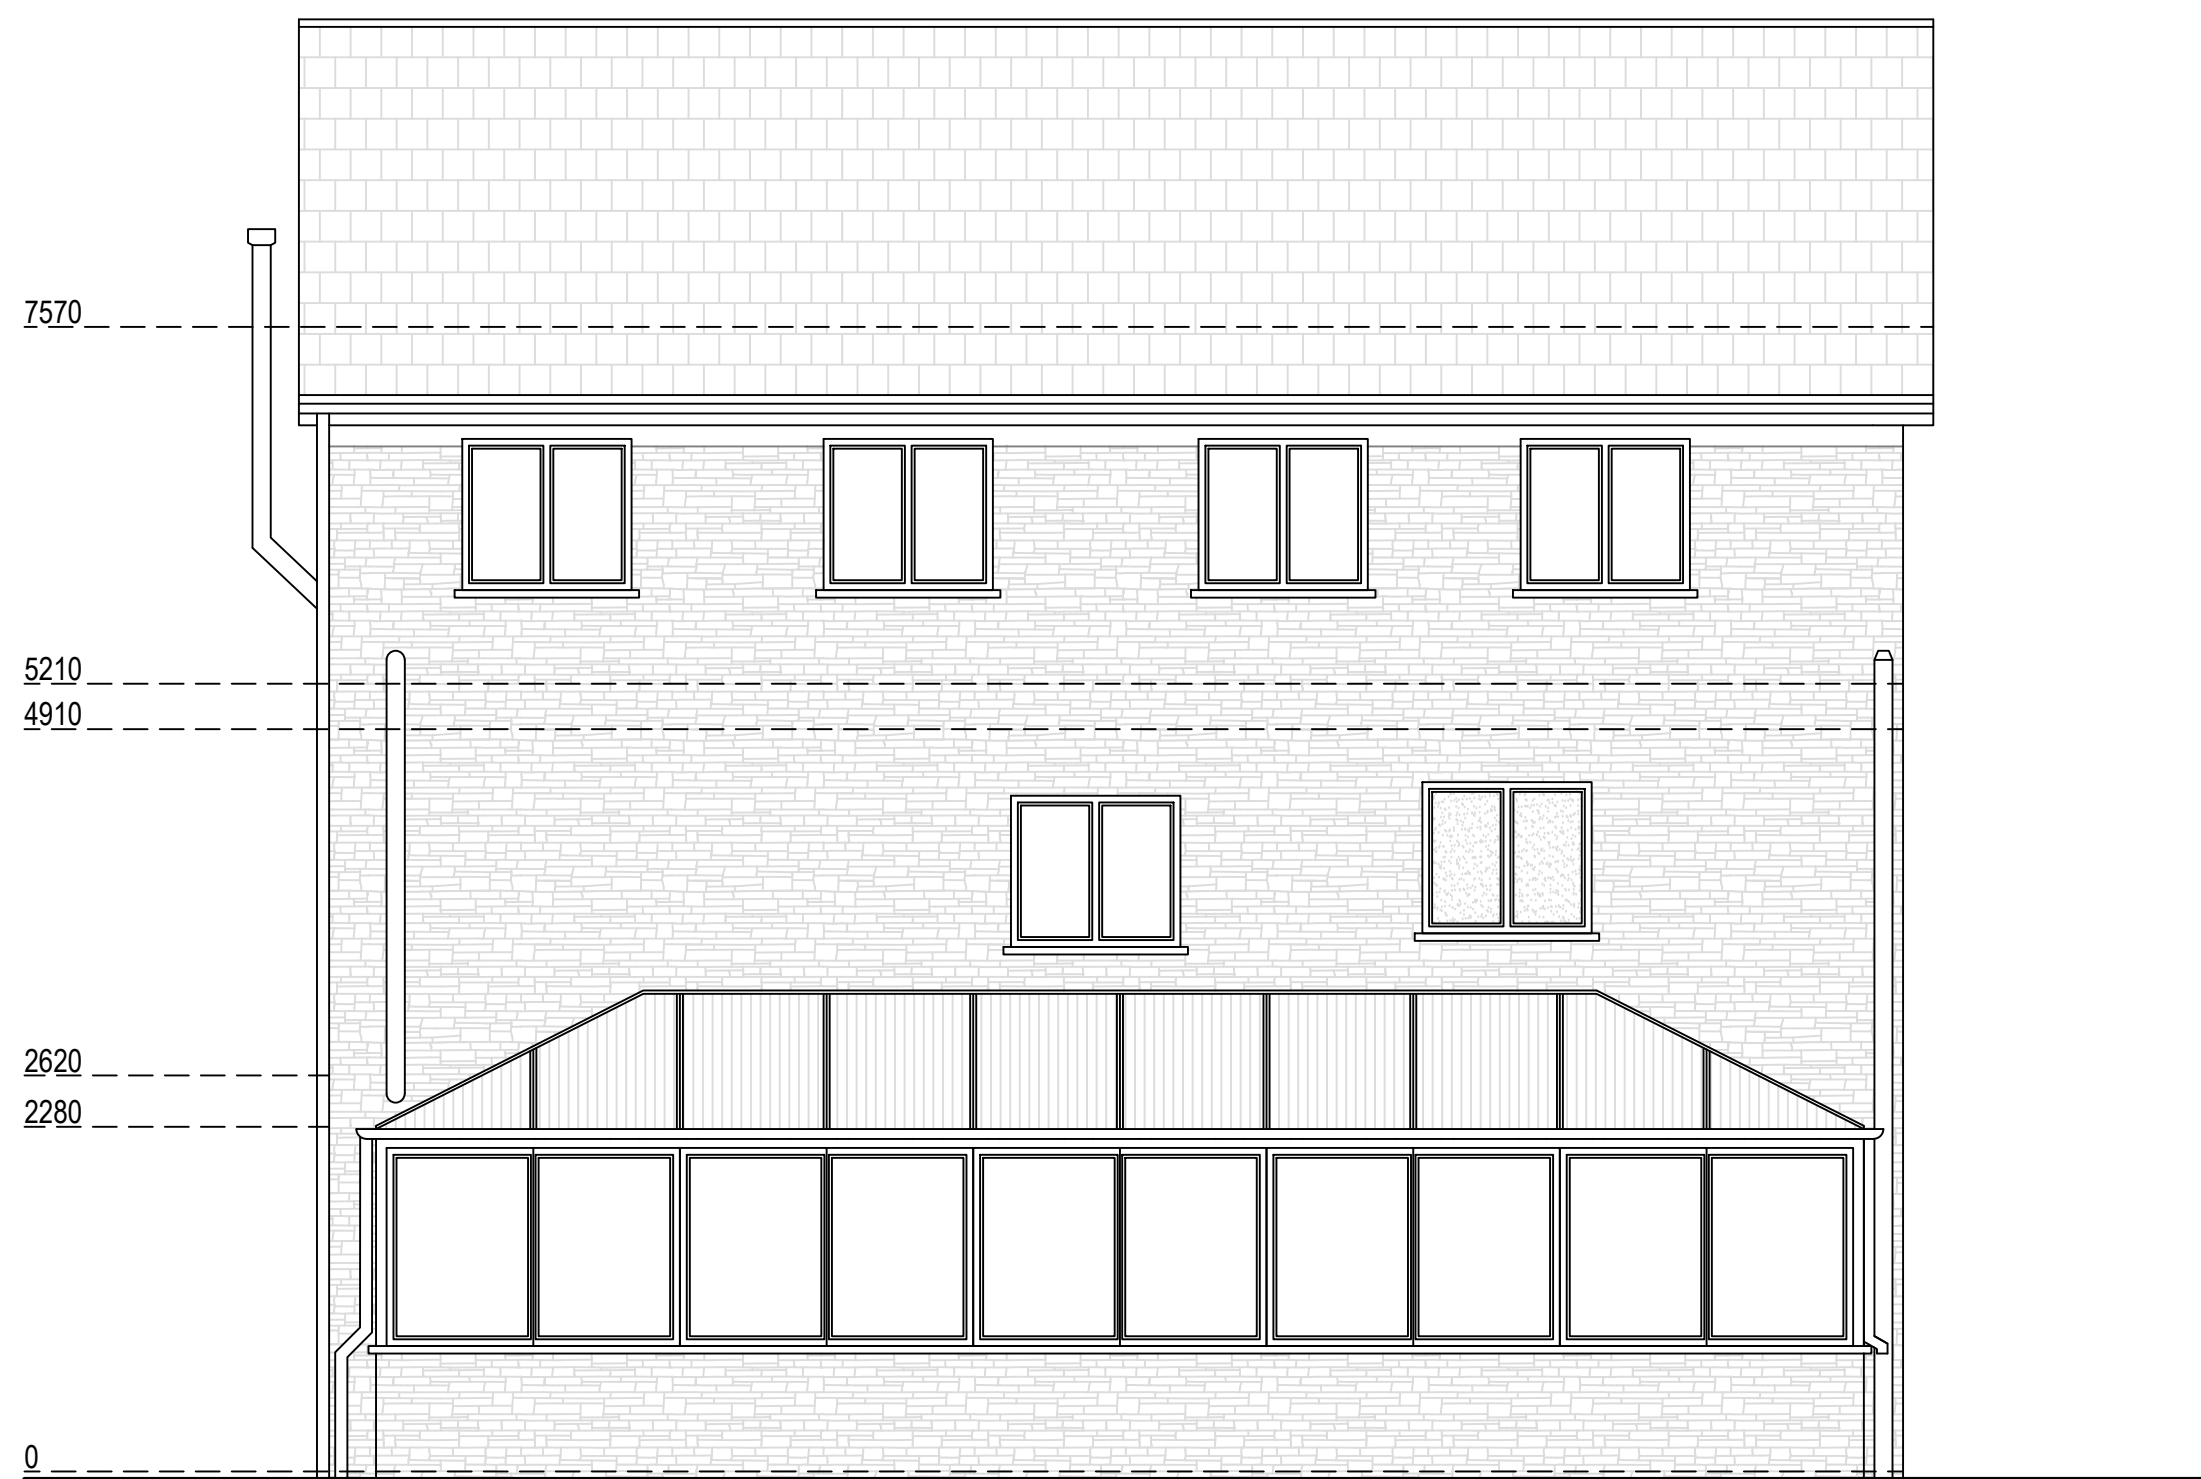

Existing Southeast Elevation
Scale 1:50

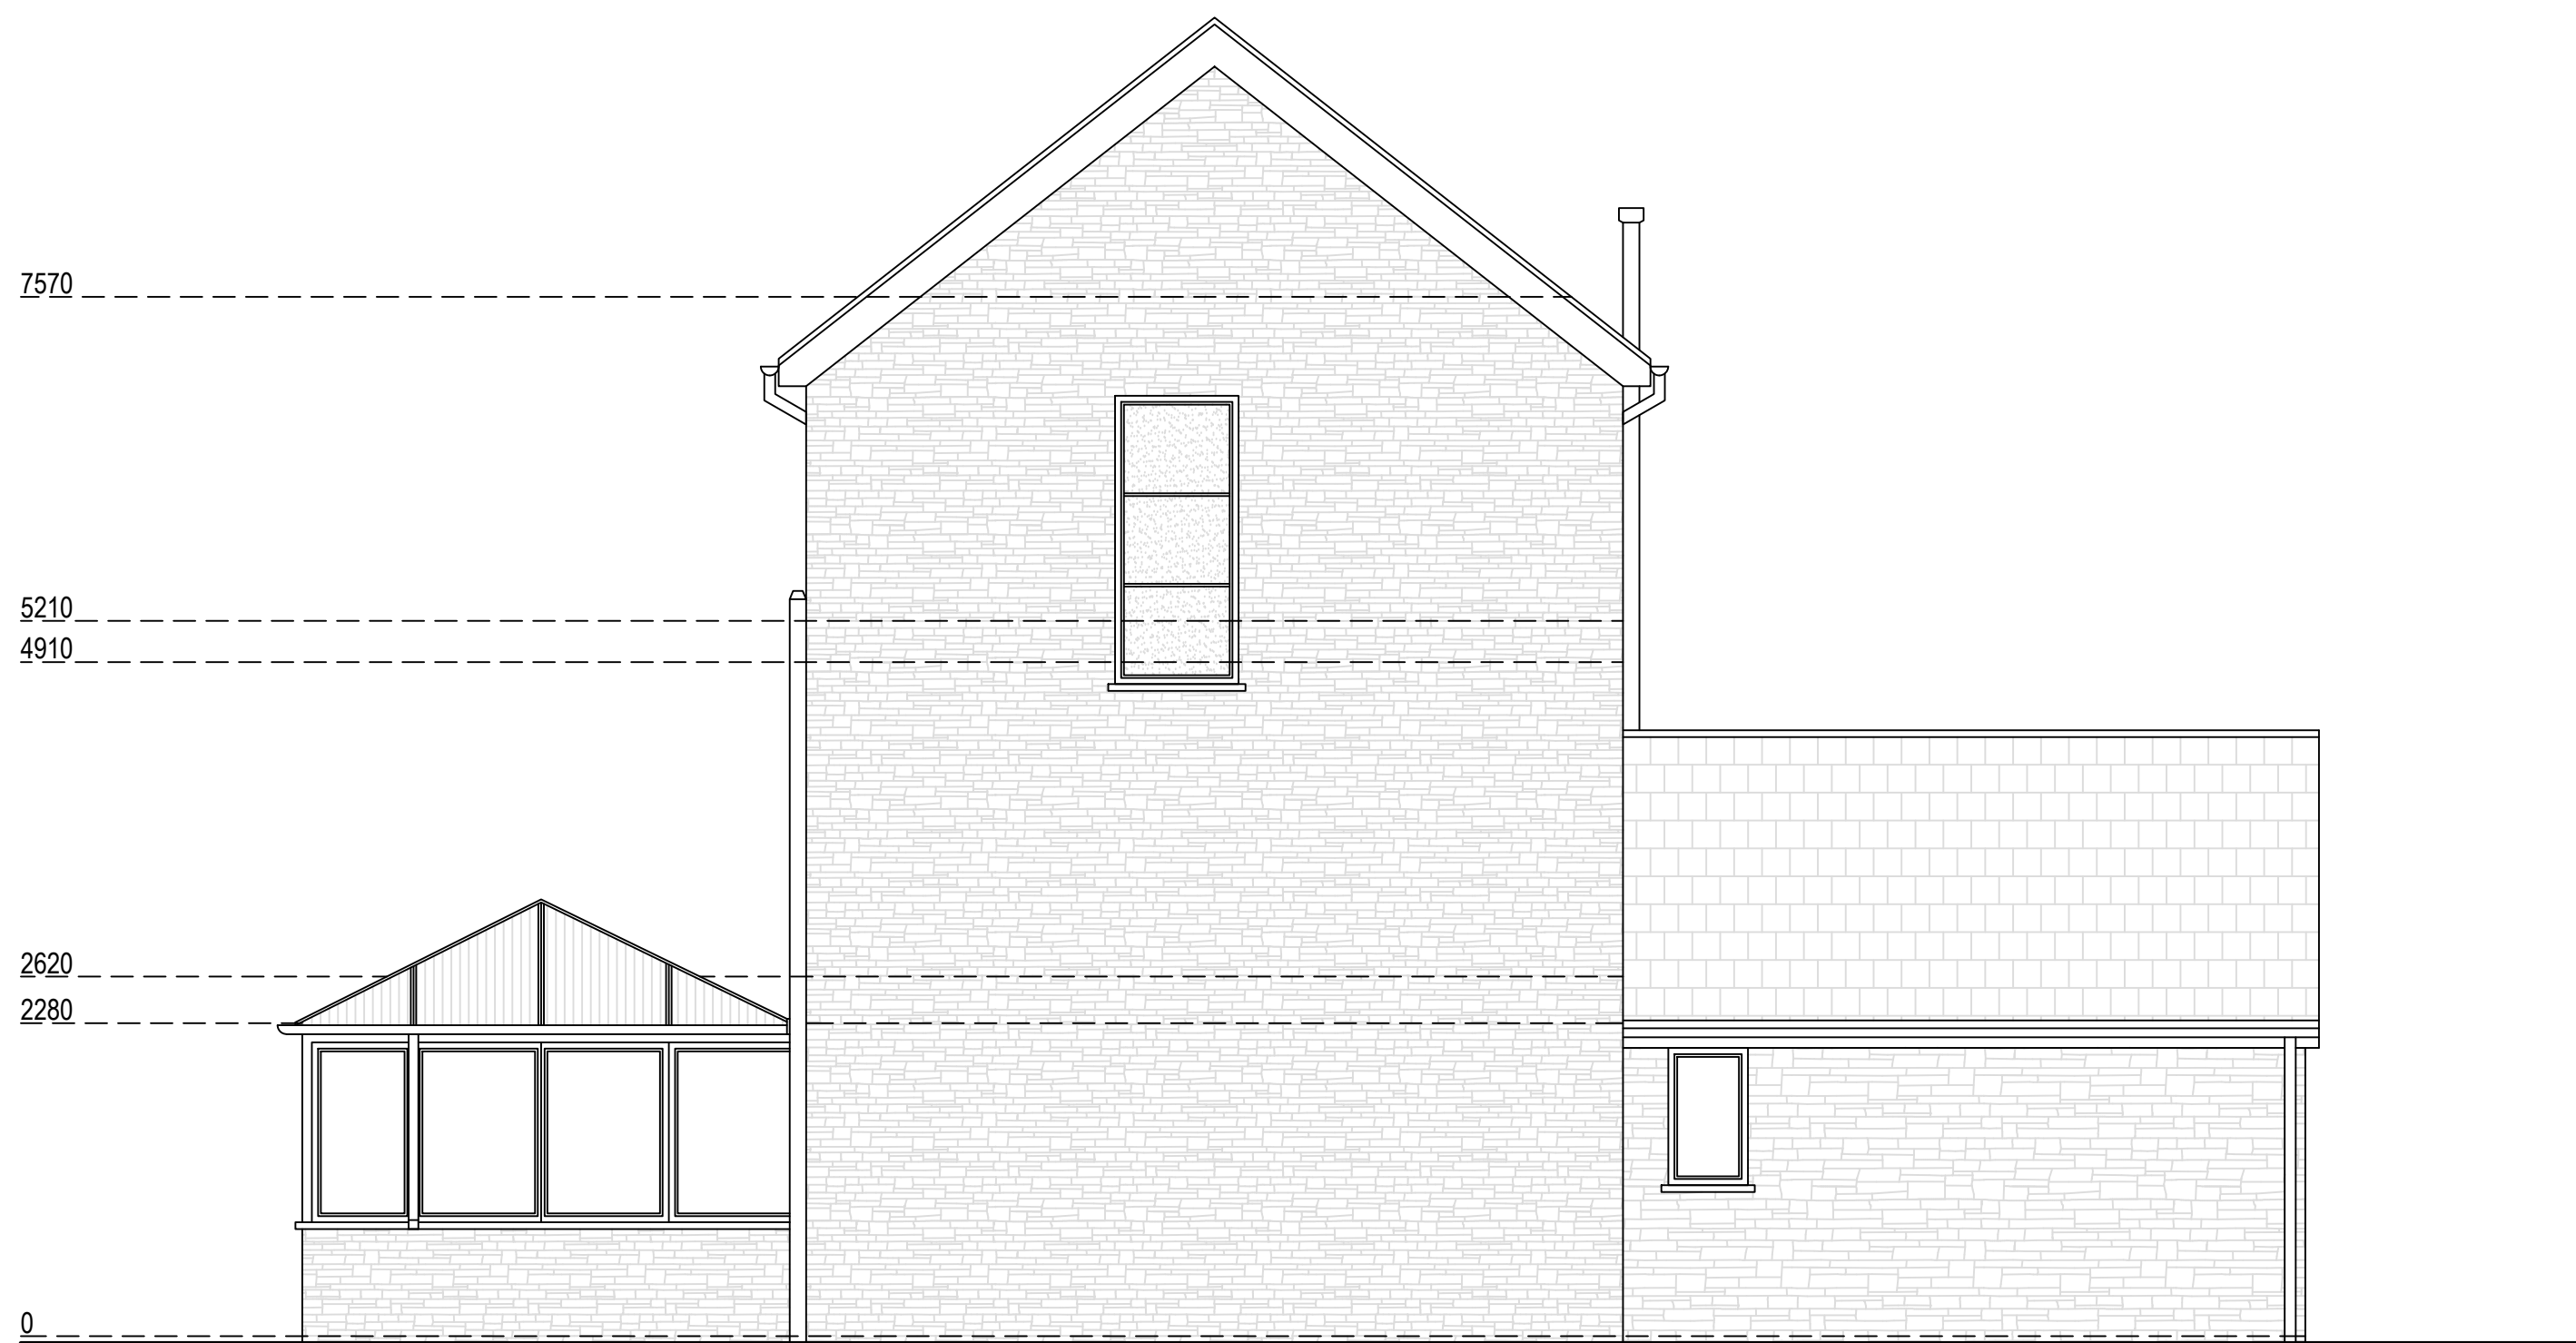

Existing Northeast Elevation
Scale 1:50

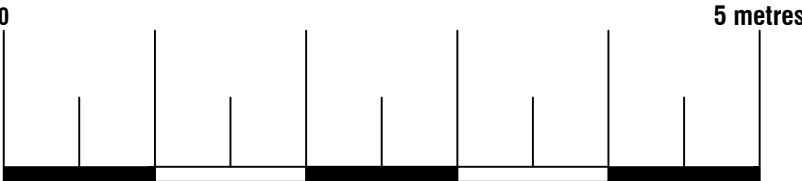




74 Cardiff Road, CF15 7QE • Enquiries@ArkiPlan.co.uk

Site	The Woollen Mill, Pontrhydyfen, port talbot SA12 9TT	Date	12.01.2023
		Sheet	22-2561 D08 REV 2
		Job	New Extension
		Scale	As Shown@A1
Title Number	-	Title	As Shown


Proposed Materials:
Walls: Timber cladding
Pitched roof: Fibreglass
Flat roof: Fibreglass



Proposed Southeast Elevation
Scale 1:50

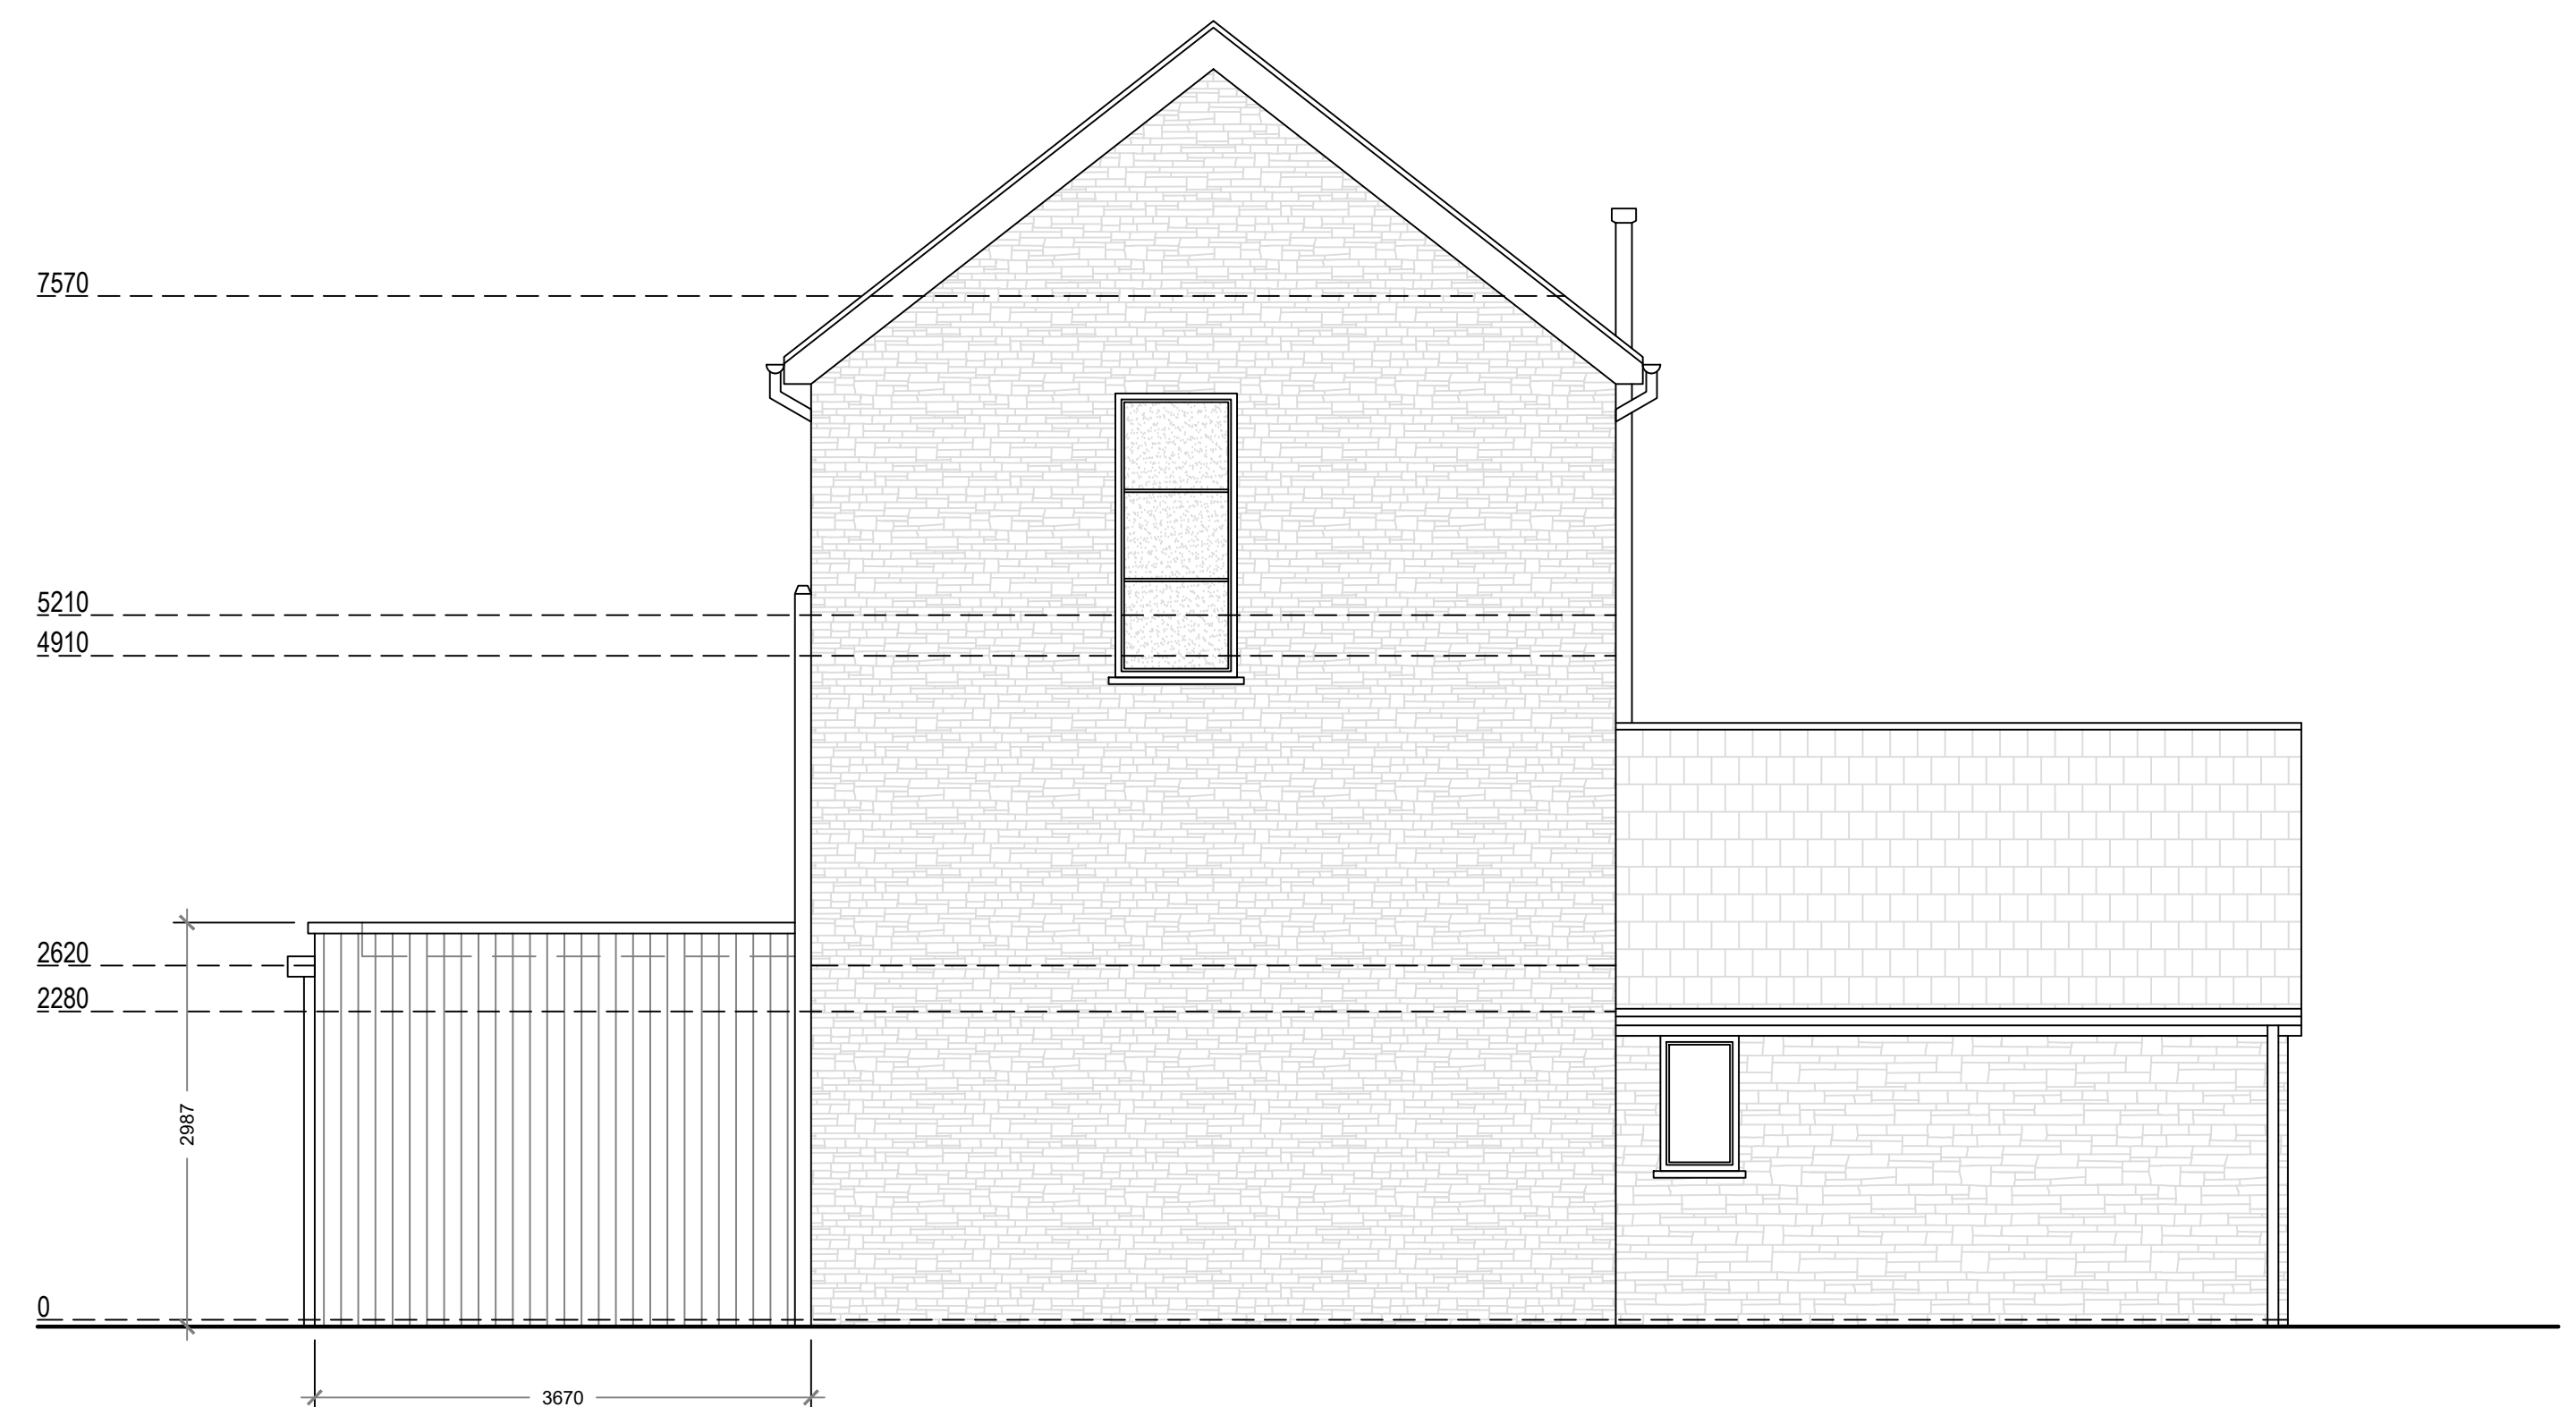

Proposed Northeast Elevation
Scale 1:50

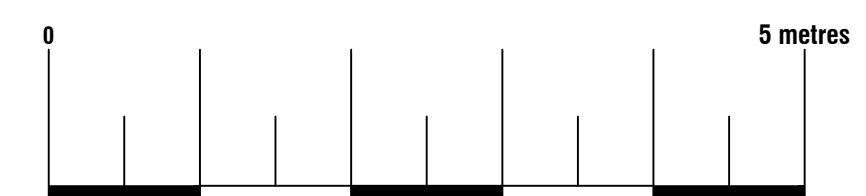

74 Cardiff Road, CF15 7QE • Enquiries@ArkiPlan.co.uk