

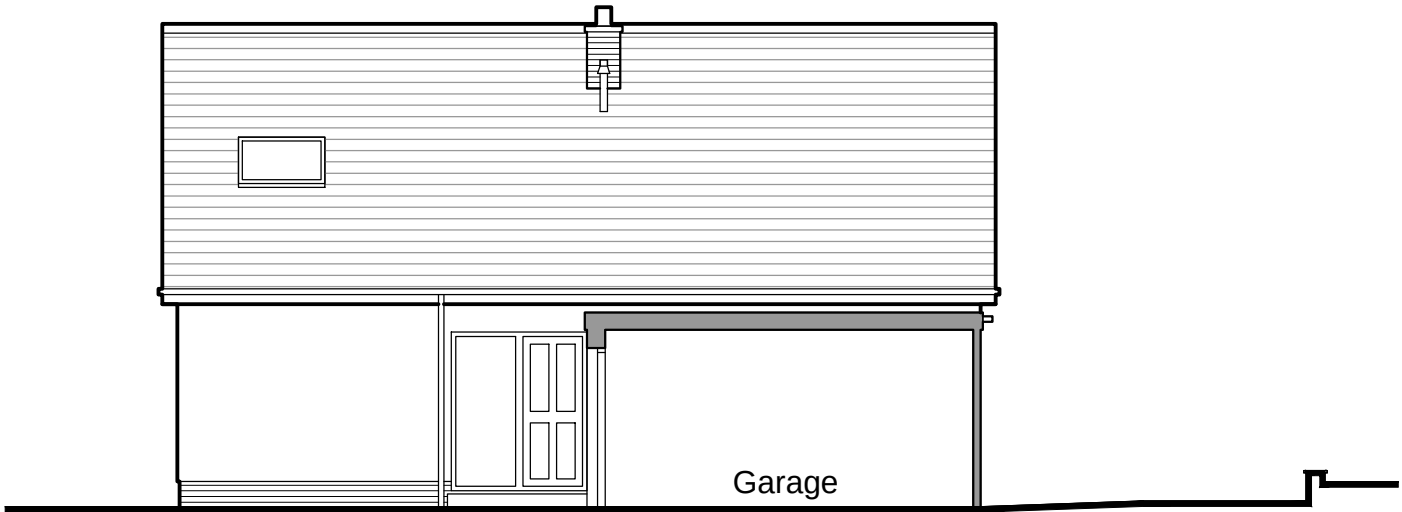



© copyright
All dimensions must be checked on site and not scaled from this drawing

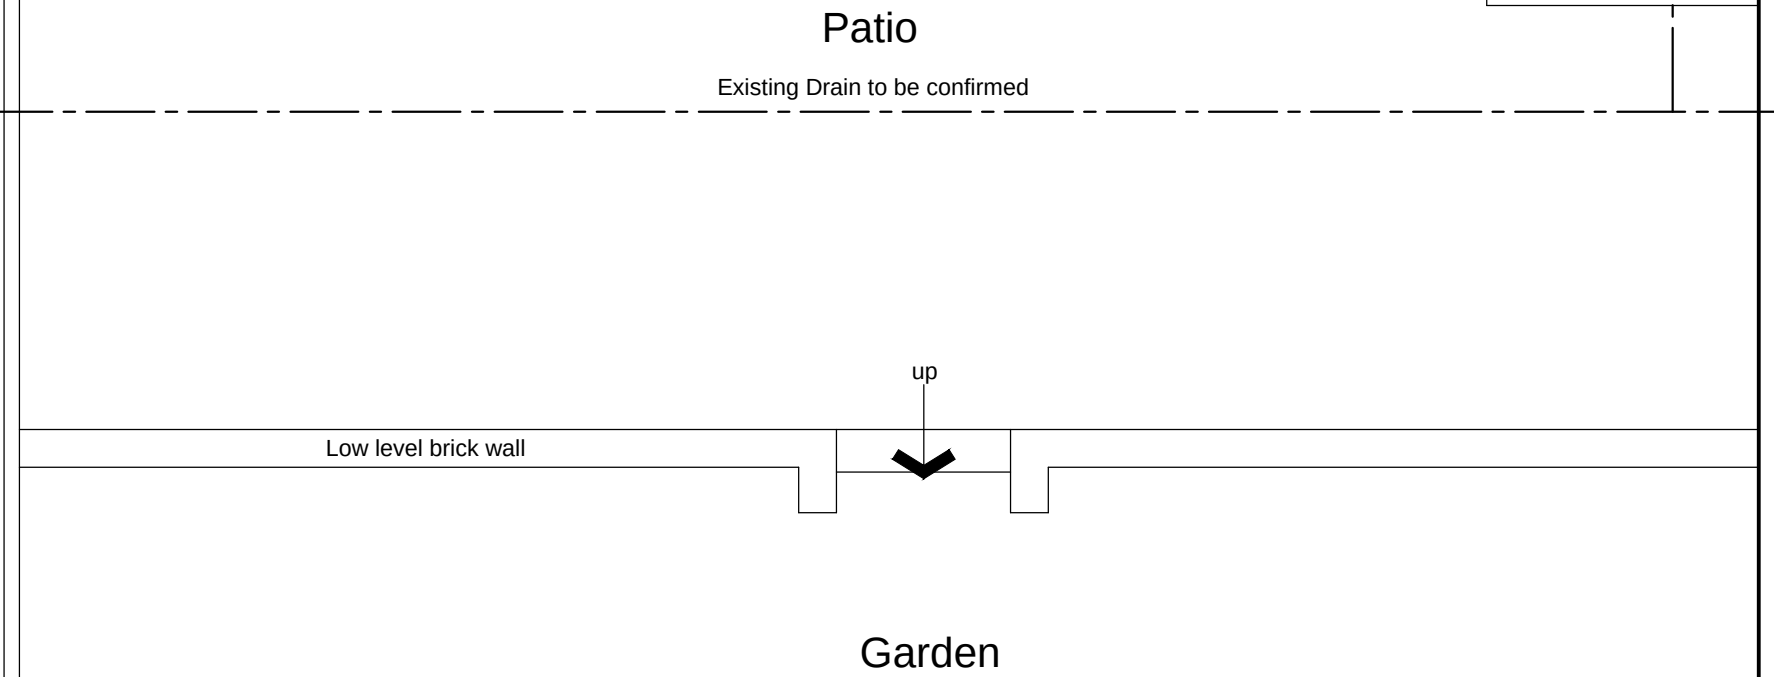

Side Elevation

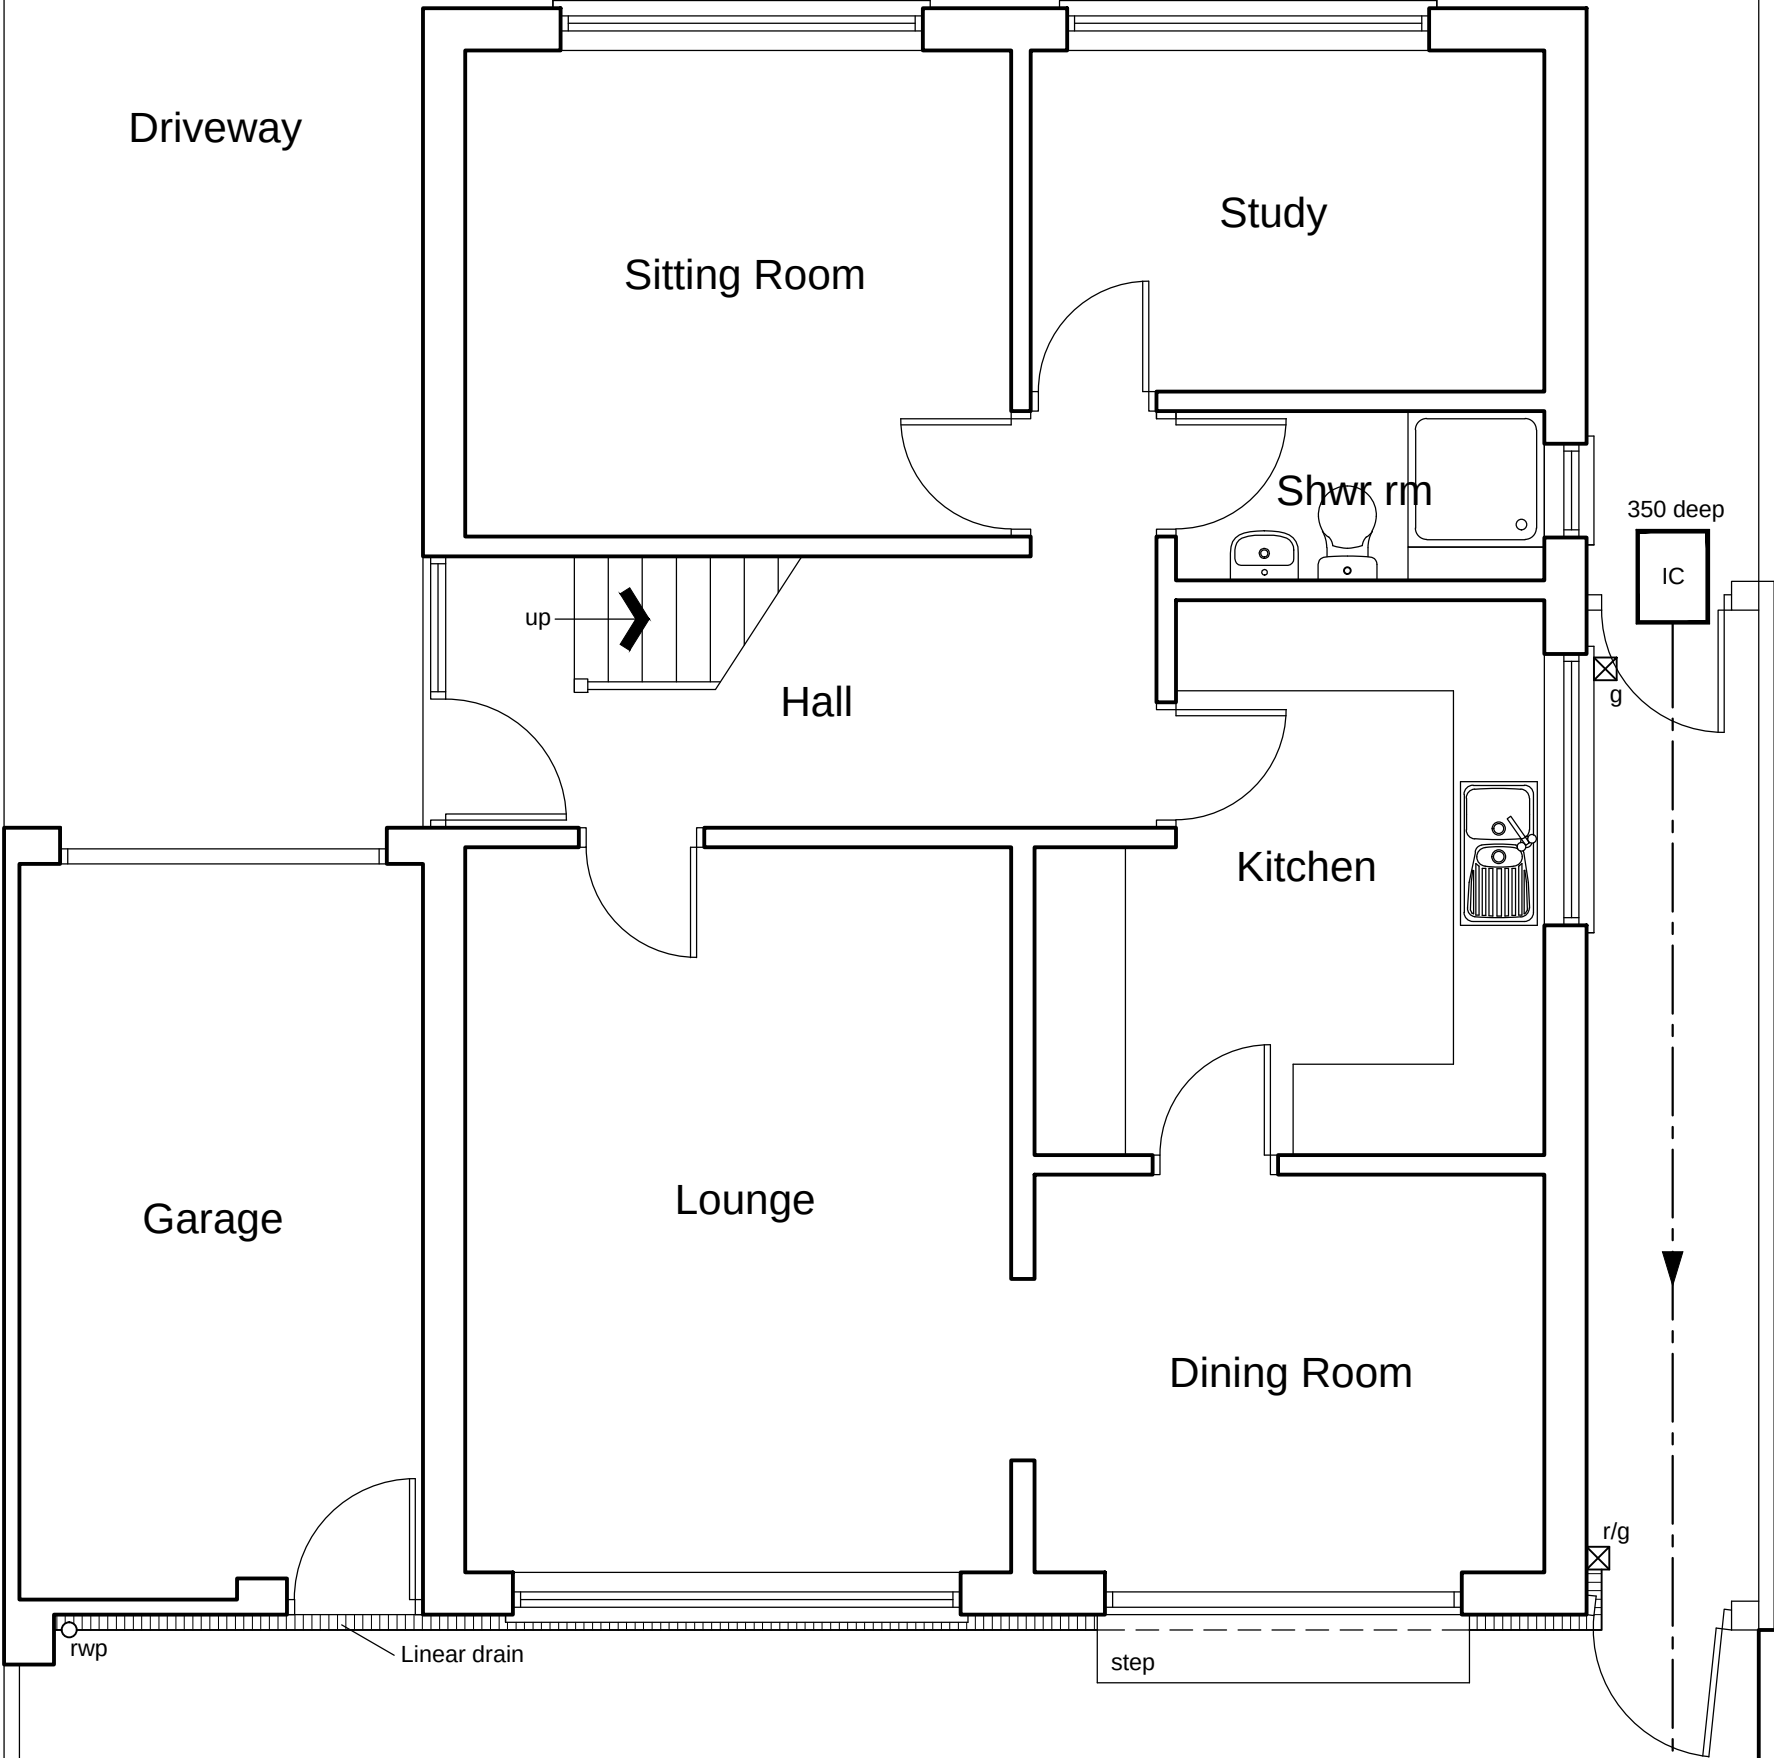

Rear Elevation

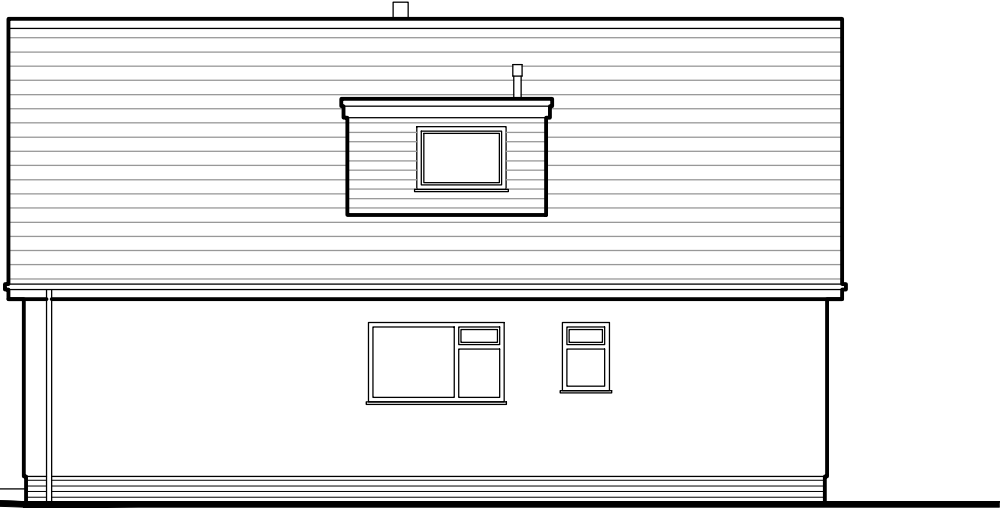

Side Elevation

DESIGNER RISK ASSESSMENT:
(Some or all of the points below apply to this project)
In addition to everyday tasks that can be undertaken safely by a competent contractor, the following should be taken into consideration:

- Proximity to public road + footpath
- Proximity to neighbouring residential properties
- Proximity to overhead cables
- Unknown underground services may cross the site
- Any Property built before 2000 must have an appropriate asbestos survey and report prior to commencement of any works (including demolition)
- Structural engineers advice will be needed prior to commencement of any works (including demolition)

Contractor undertaking the works to prepare a Construction Phase Plan prior to commencement, to include all necessary Risk Assessments and Method Statements related to the works.

Where building works are built over or within 3.0 metres of a Dwr Cymru Welsh Water (DCWW) public sewer or lateral drain the client is to obtain a Building Over Sewer (BOS) agreement prior to commencement of works.

Planning issue

A	Date	Revisions

© copyright

CHRIS DIAMOND
BSc MRICS

CHARTERED BUILDING SURVEYOR

3 Brynmill Terrace, Brynmill Lane, Swansea

Tel. No: 07713 094505

Email: chris@cdcconsulting.co.uk

 **RICS** A2

Client
Mr & Mrs R. Webber

Job Title
10 Maplewood Close,
Bryncoch,
Neath

Drawing Title
**Existing Ground Floor Plan
& Elevations**

Scale
1:50, 1:100

Date Jan 2023	Drawn By
------------------	----------

Drg. No. CD / 2033 / 04	Rev. .
----------------------------	-----------