



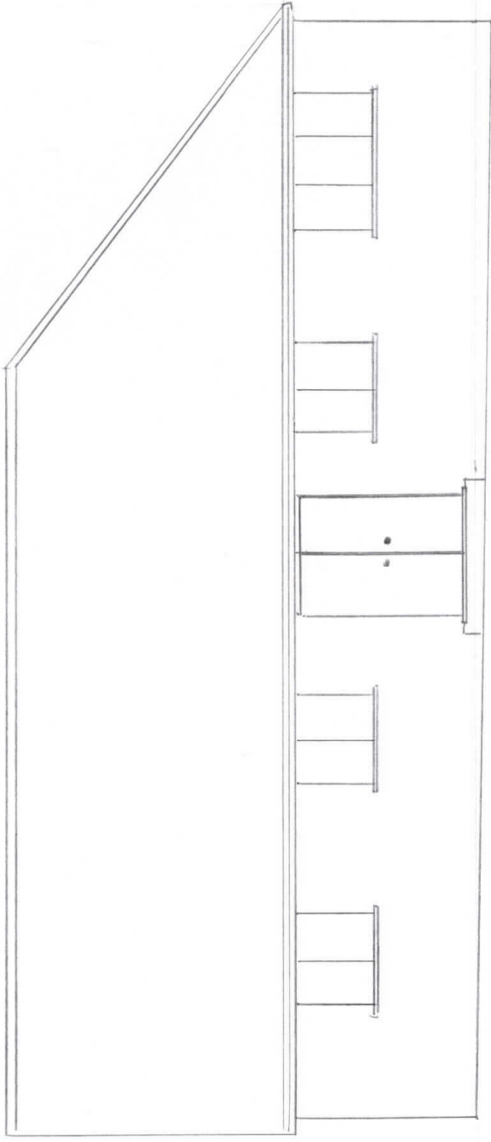


FRONT ELEVATION
EXISTING

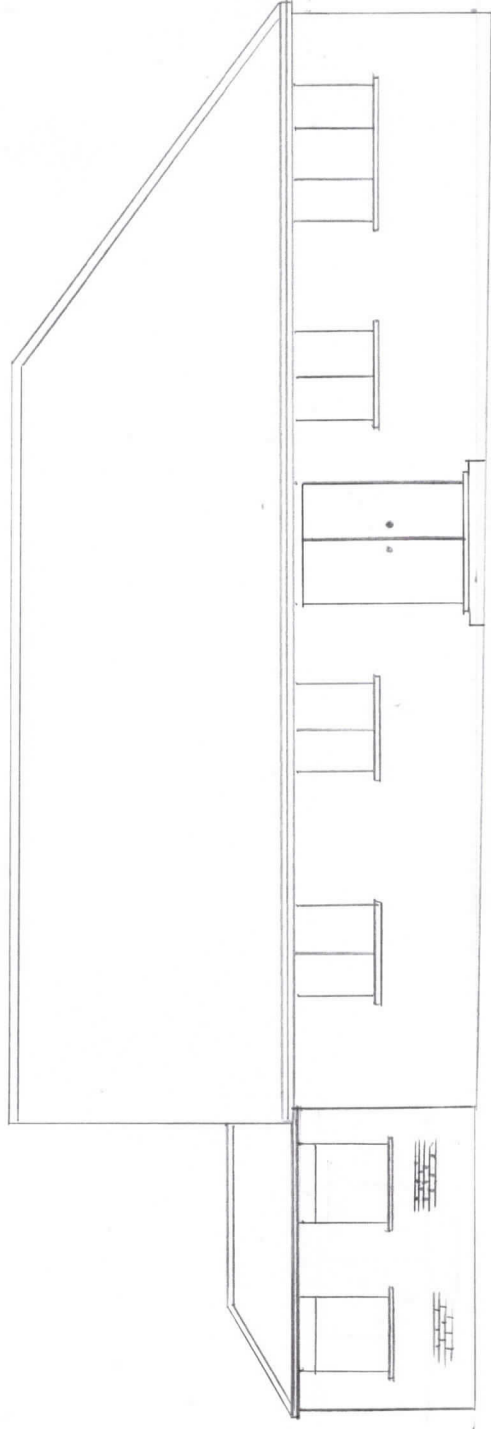


FRONT ELEVATION
PROPOSED

SCALE 1:100

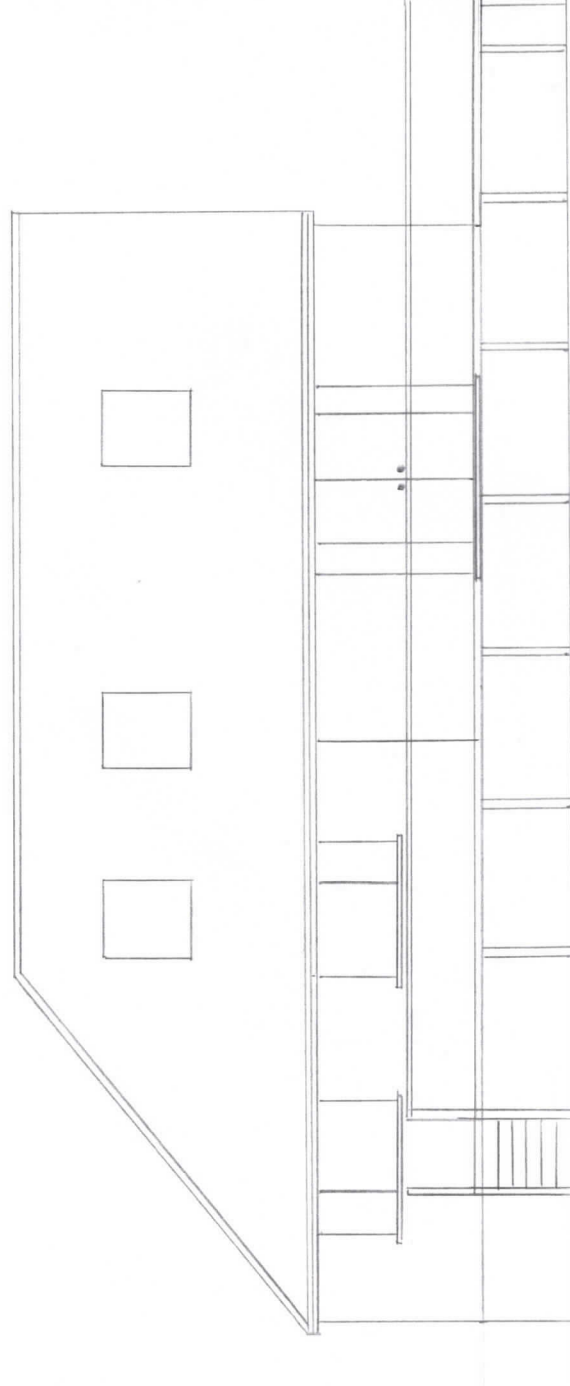

REAR ELEVATION
EXISTING

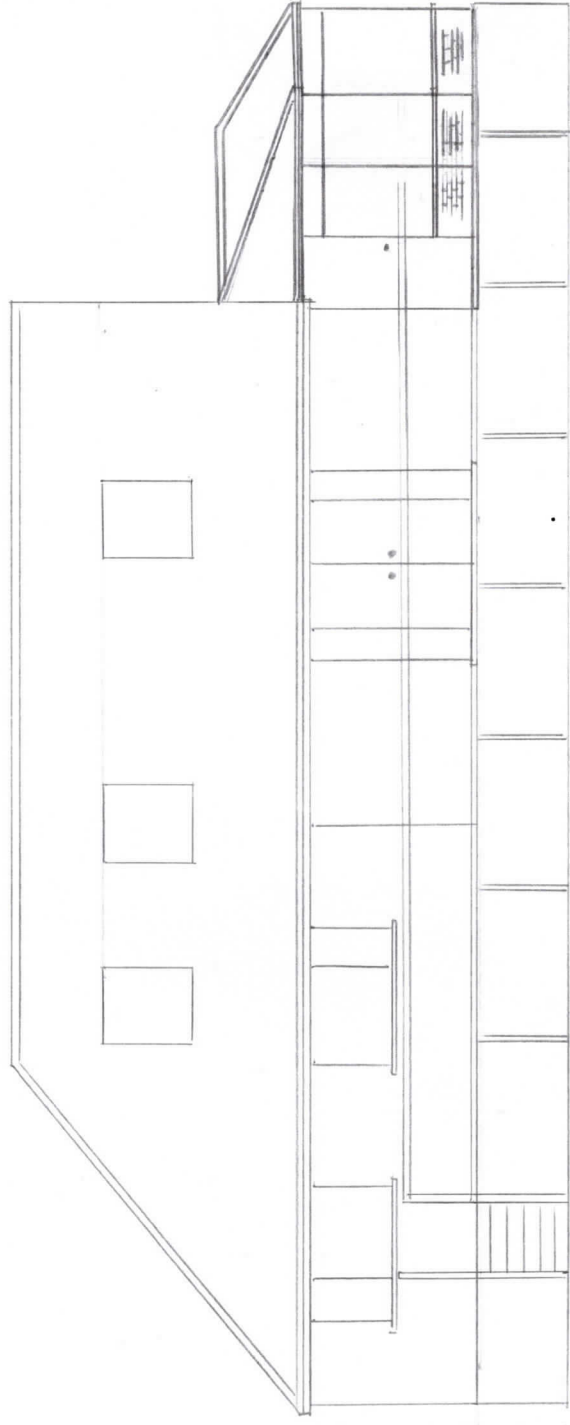

REAR ELEVATION
PROPOSED