


Superseded

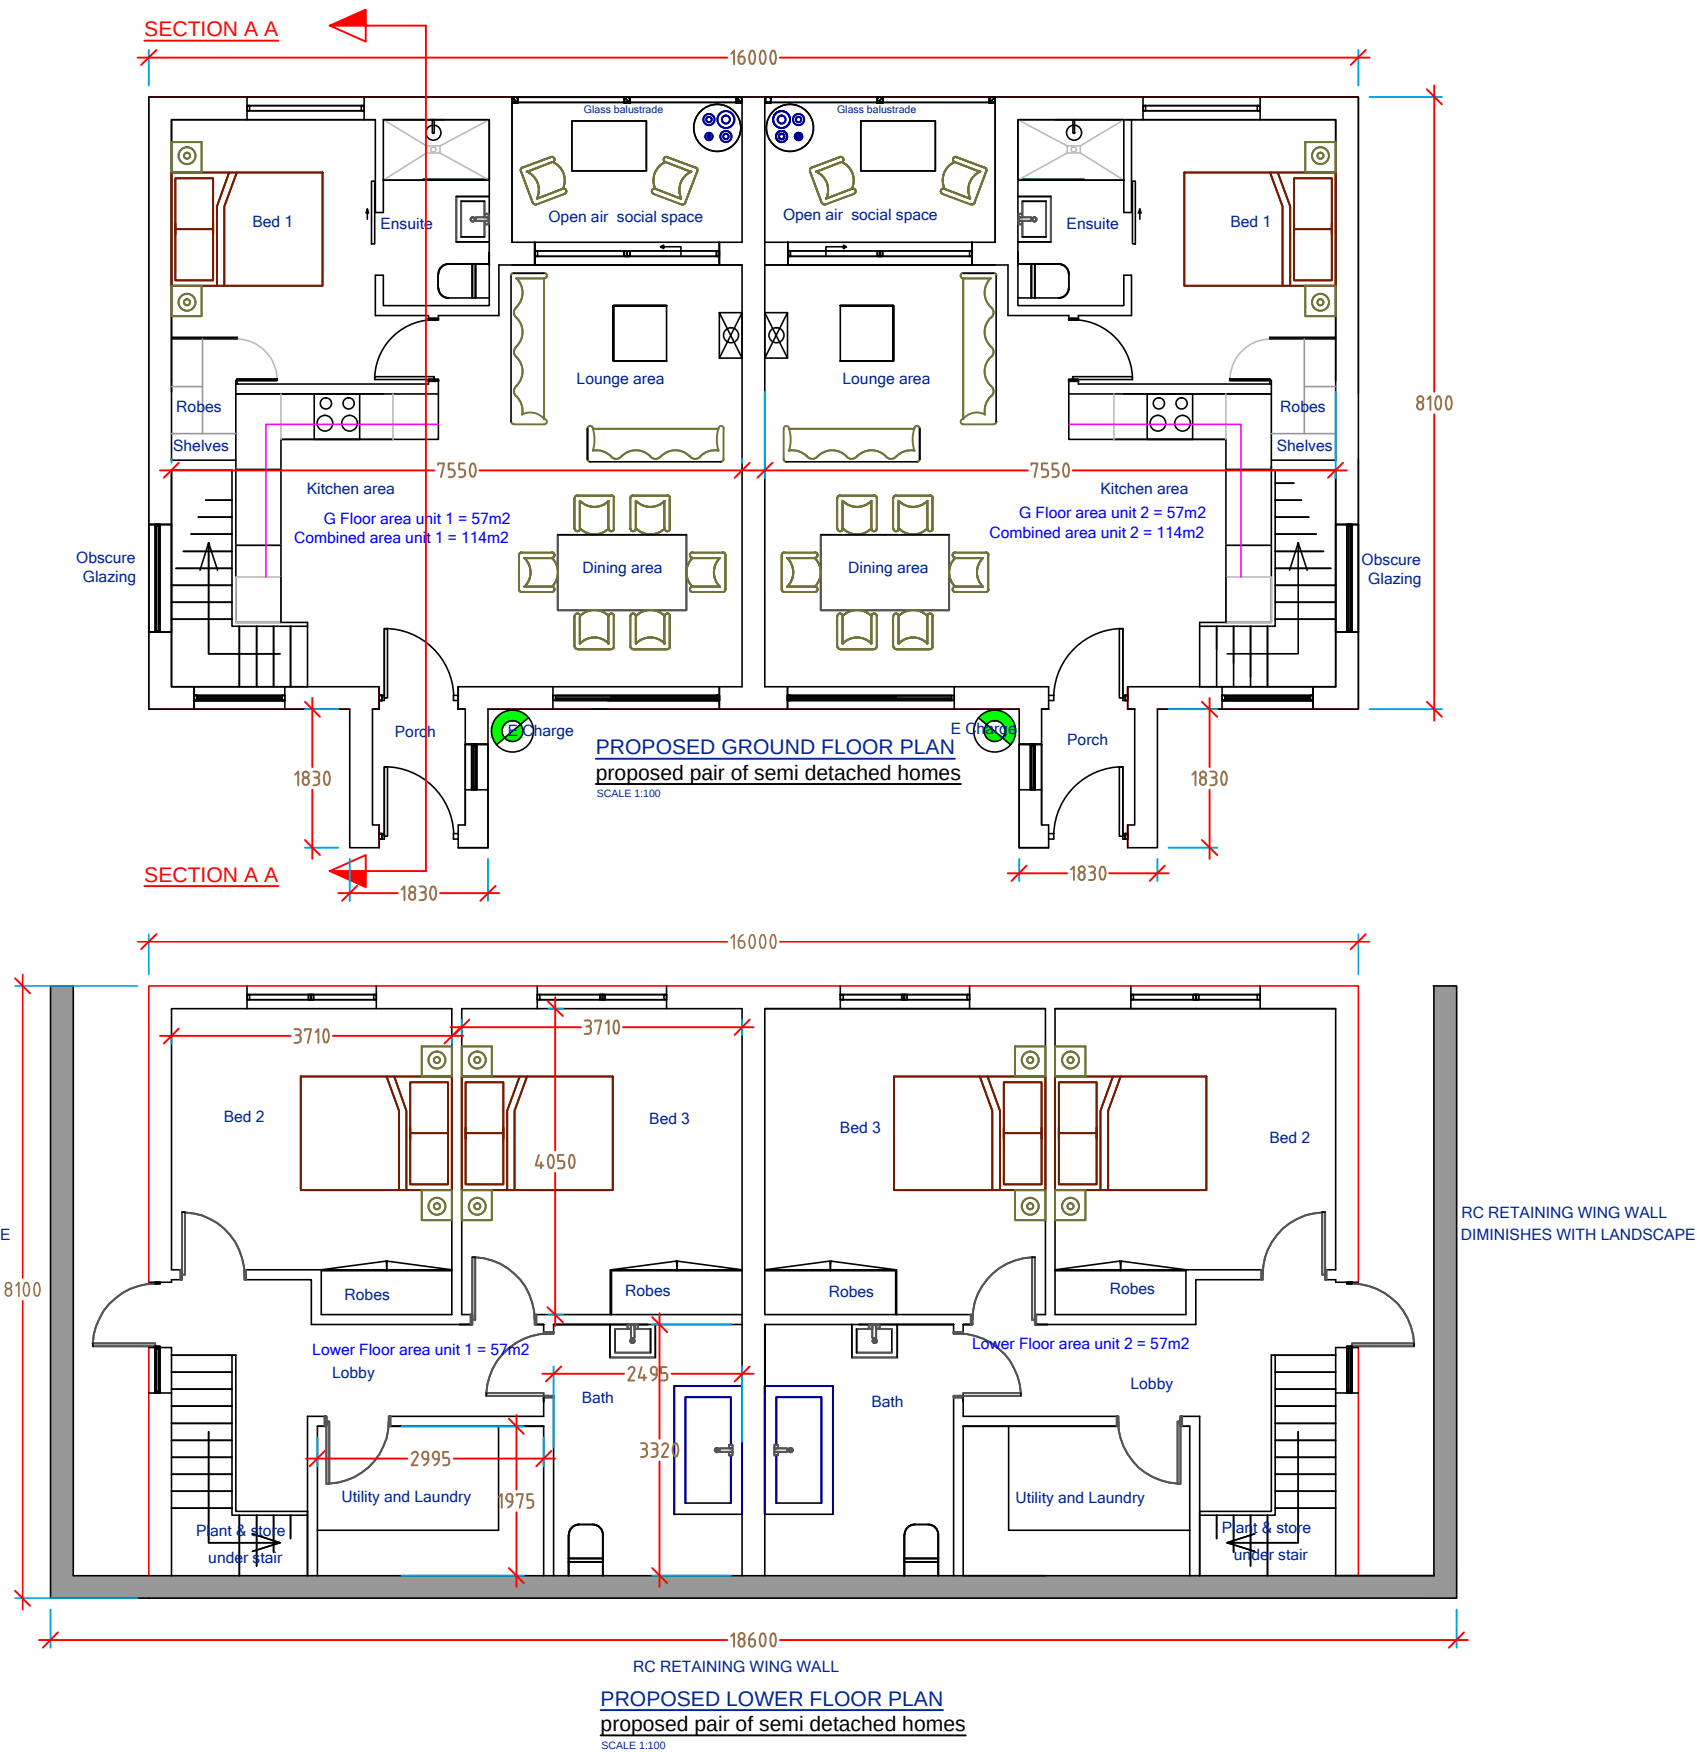

Revision Notes:	

Client Focused Professional Service Provider.



CLIENT NAME :
AMANDA BOUCHER

PROPOSED PAIR OF 3 BED SEMI
DETACHED HOMES

PROJECT NAME:
PROPOSED PAIR OF 3 BED SEMI DETACHED HOMES
PLOT ADJ TO No 24 CURWEN CLOSE
PONTRYDYFEN PORT TALBOT SA12 9UT

DRW TITLE & NO	PROPOSED FLOOR PLANS FDL AB 1021 006
DATE	20/10/21
DO NOT SCALE PRINT A3	
Drawn By:	STK