


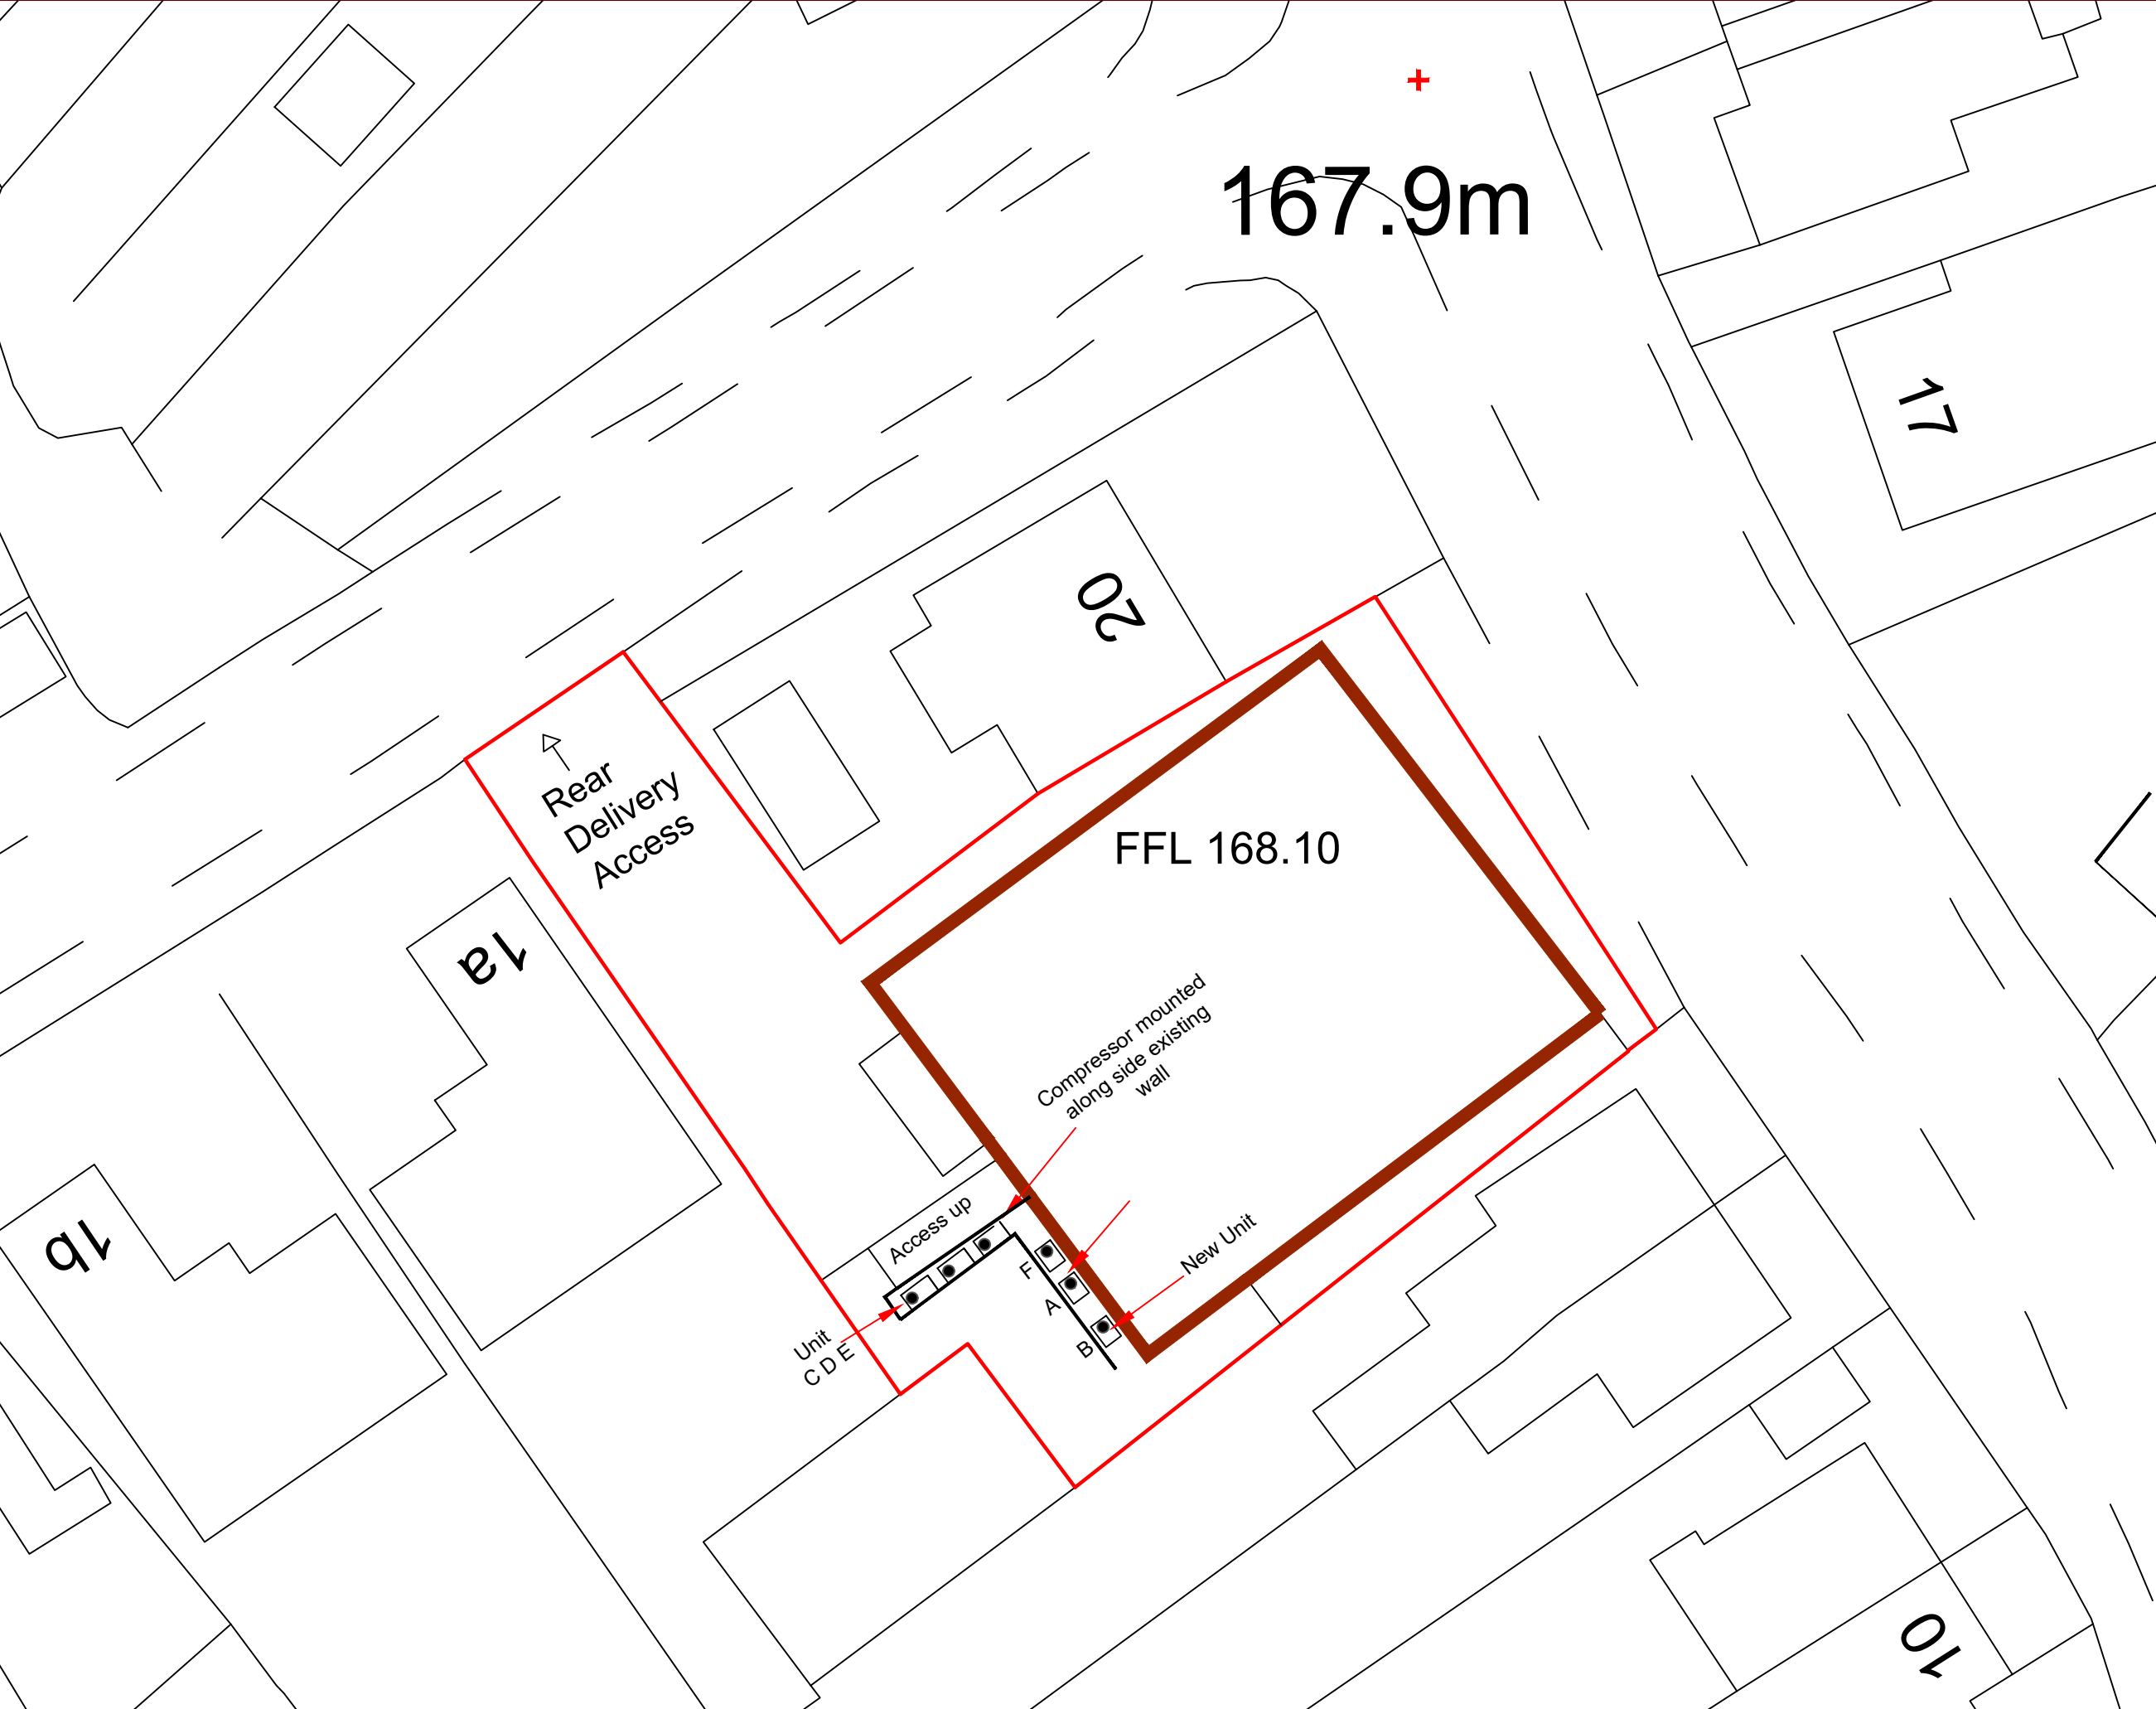

NOTES

Key

Store

Site Boundary

Denotes AHU reference

REV

DATE

BY

CHKD

CLIENT

CK's Foodstore

PROJECT

Proposed Air Handling Units at CK's Cwmllynfell

TITLE

Existing site plan at May 2022

DRAWING ISSUE

PLANNING

GENERAL NOTES

A- The scale shown on this drawing only applies to the correct paper size.
B- Do not scale from this drawing take figured dimensions only.
C- Any discrepancies to be reported to ateb consult.
D- Drawings in PDF format are not to scale and are for reference only.

DATE

March 2022

PRODUCED BY

R.Collier

SCALE

1:150

CHECKED

PAPER SIZE

A3

APPROVED

ateb Consult

42 Gurnos Road
Ystalyfera
Swansea
SA9 2HY
Tel: 01639 849279
Fax: 01639 849984
E-mail: info@atebconsult.co.uk

JOB NUMBER

20/015

DRAWING NUMBER

701

REVISION

-