


NOTES

Key

(A) Denotes AHU reference (see drg 702)

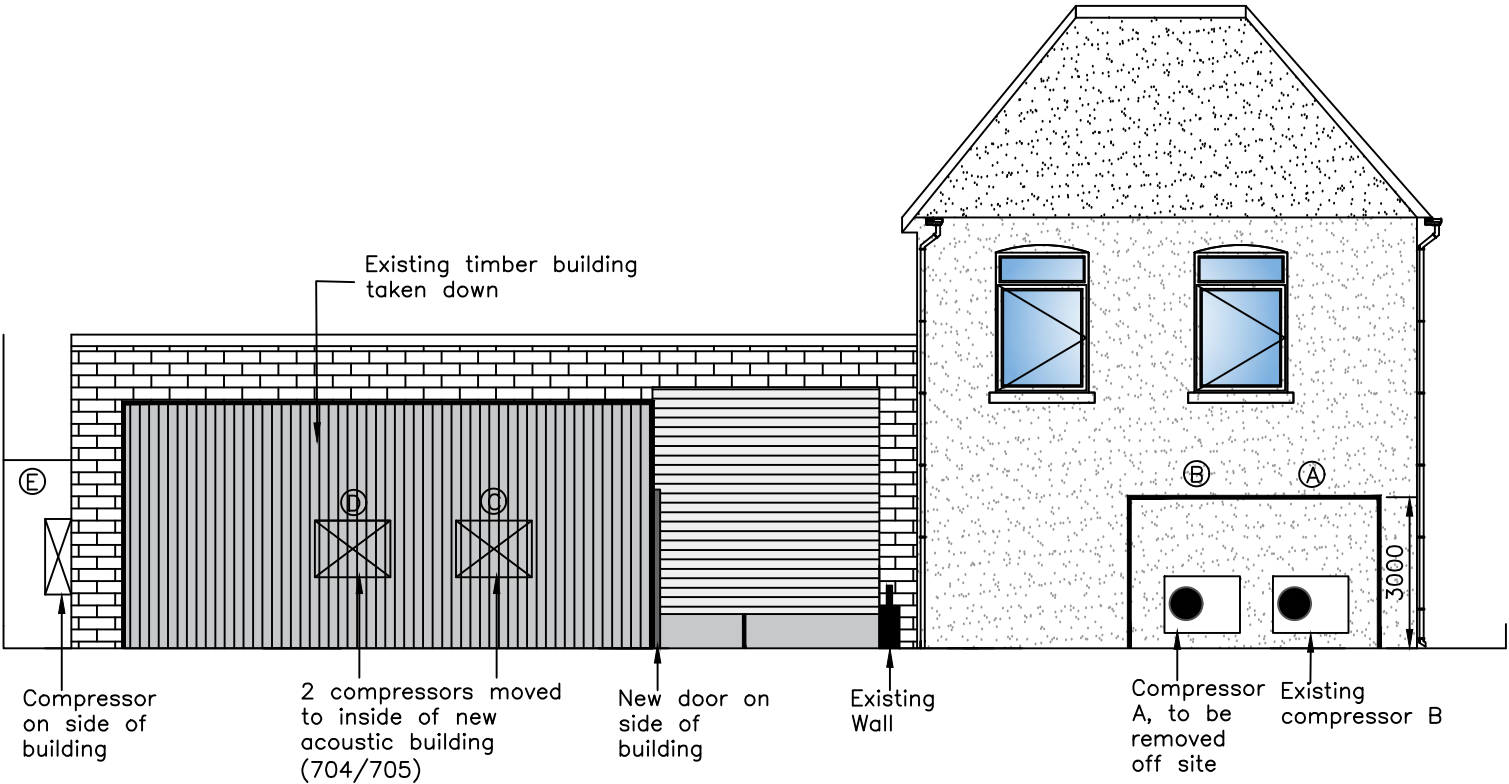

REV	DATE	BY	CHKD

CLIENT
CK's Foodstore

PROJECT
Proposed Air Handling
at CK's Cwmllynfell

TITLE
Existing Rear Elevation
December 22

DRAWING ISSUE
PLANNING

GENERAL NOTES
A- The scale shown on this drawing only applies to the correct paper size.
B- Do not scale from this drawing take figured dimensions only.
C- Any discrepancies to be reported to ateb consult.
D- Drawings in PDF format are not to scale and are for reference only.

DATE	Dec 2022	PRODUCED BY	R.Collier
SCALE	1:100	CHECKED	
PAPER SIZE	A3	APPROVED	

ateb Consult
42 Gurnos Road
Ystalyfera
Swansea
SA9 2HY
Tel: 01639 849279
Fax: 01639 849984
E-mail: info@atebconsult.co.uk

JOB NUMBER	DRAWING NUMBER	REVISION
20/015	703	