


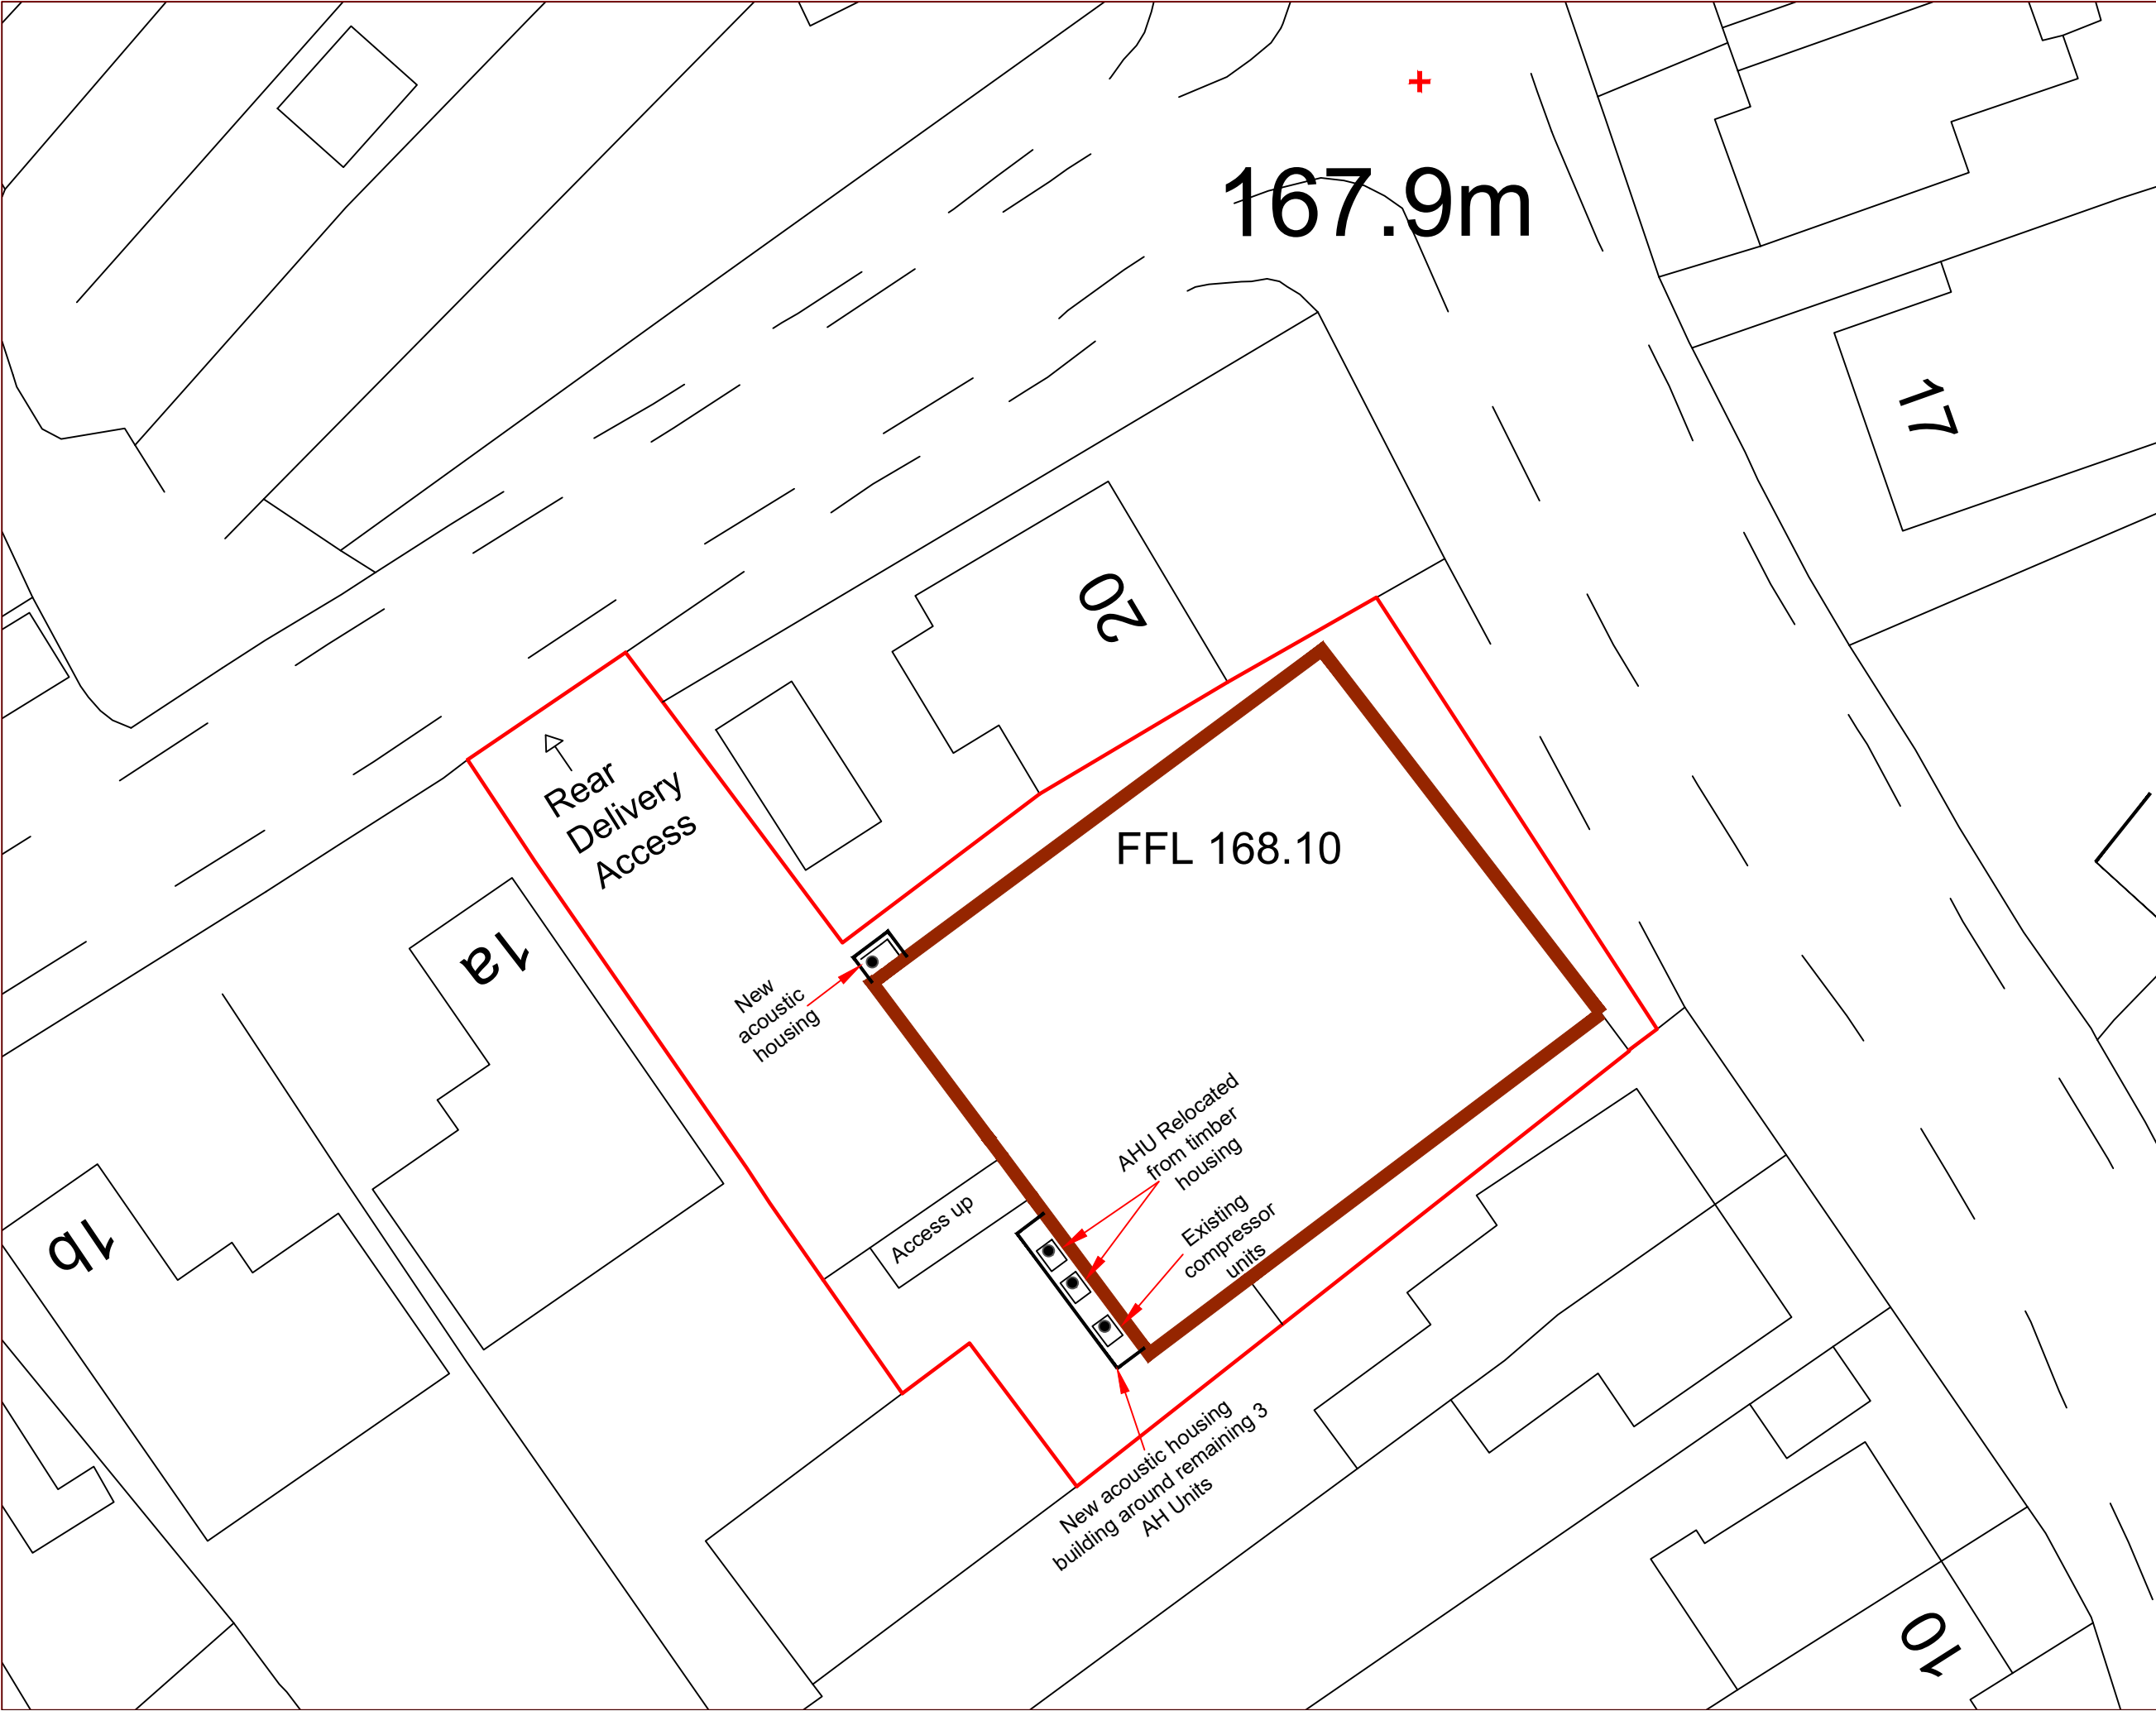

NOTES

Key

Store

Site Boundary

REV

DATE

BY

CHKD

CLIENT

CK's Foodstore

PROJECT

Proposed Air Handling Units at CK's Cwmllynfell

TITLE

Proposed site plan

DRAWING ISSUE

PLANNING

GENERAL NOTES

A- The scale shown on this drawing only applies to the correct paper size.
B- Do not scale from this drawing take figured dimensions only.
C- Any discrepancies to be reported to ateb consult.
D- Drawings in PDF format are not to scale and are for reference only.

DATE

March 2022

PRODUCED BY

R.Collier

SCALE

1:150

CHECKED

PAPER SIZE

A3

APPROVED

ateb Consult

42 Gurnos Road
Ystalyfera
Swansea
SA9 2HY
Tel: 01639 849279
Fax: 01639 849984
E-mail: info@atebconsult.co.uk

JOB NUMBER

20/015

DRAWING NUMBER

704

REVISION

-