


Scale 1:50

EXISTING + PROPOSED FRONT
ELEVATION WORKSHOP

INTERNAL CEILING HEIGHT
2.9 M

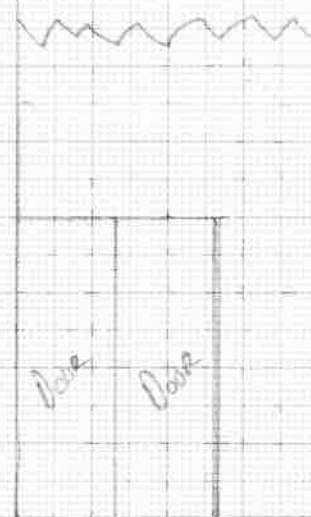

SCALE 1:50

PLAN 1

EXISTING GROUND FLOOR


KEY:

Walls
External Wall Depth
0.6m

INTERNAL WALL
DEPTH
0.15m
EXIT BETWEEN
LOUNGE & BEDROOM
5 WHICH IS
0.3m

Double door
LOW WALL
ABOVE
0.3m DEPTH

WORKSHOP
SEE
PLAN 5

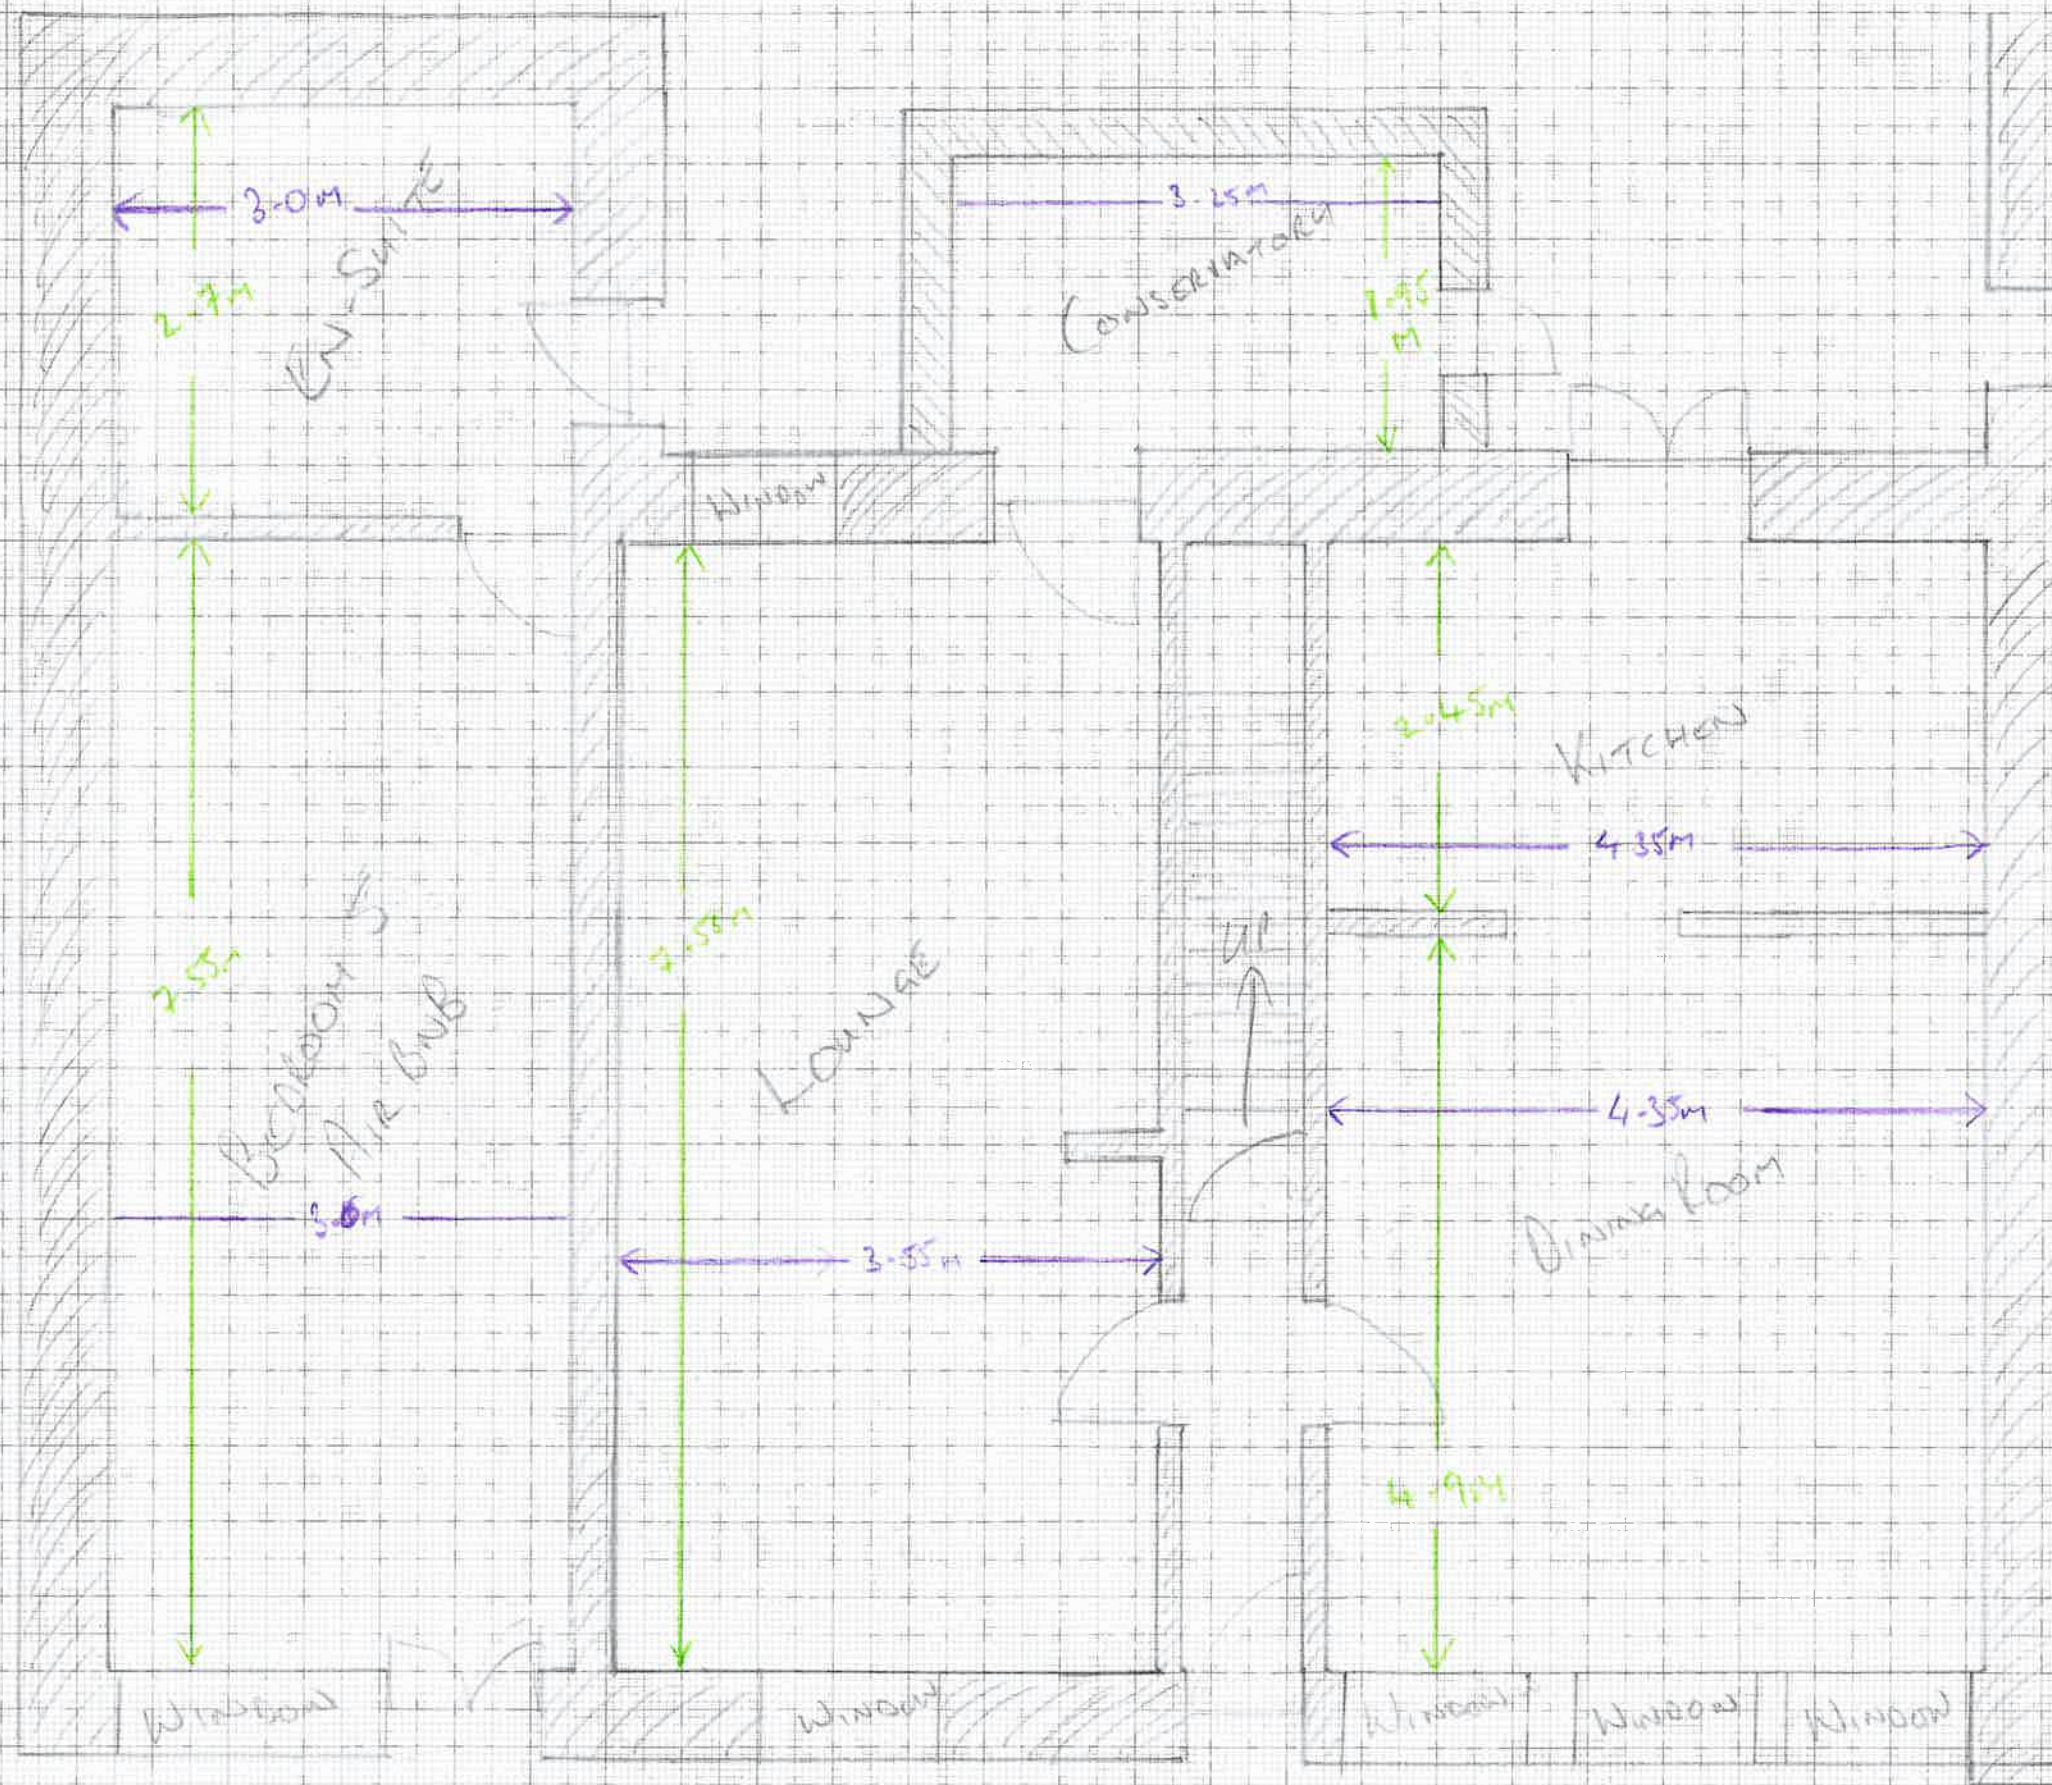

Scale 1:50

Plan 2 Proposed Ground Floor Plan

Key:


WALLS
External Wall Depth
0.6m

Internal Wall Depth
0.75 Except
Between Cafe Room
2 & Bedroom 3
Which is 0.3m

Partial Wall
With Glazing
Above 0.3m
Depth

Workshop
See Plan 5

The Workshop Runs
Beneath The Crane Building
Next Door But Belongs
To 1 Leazes Terrace

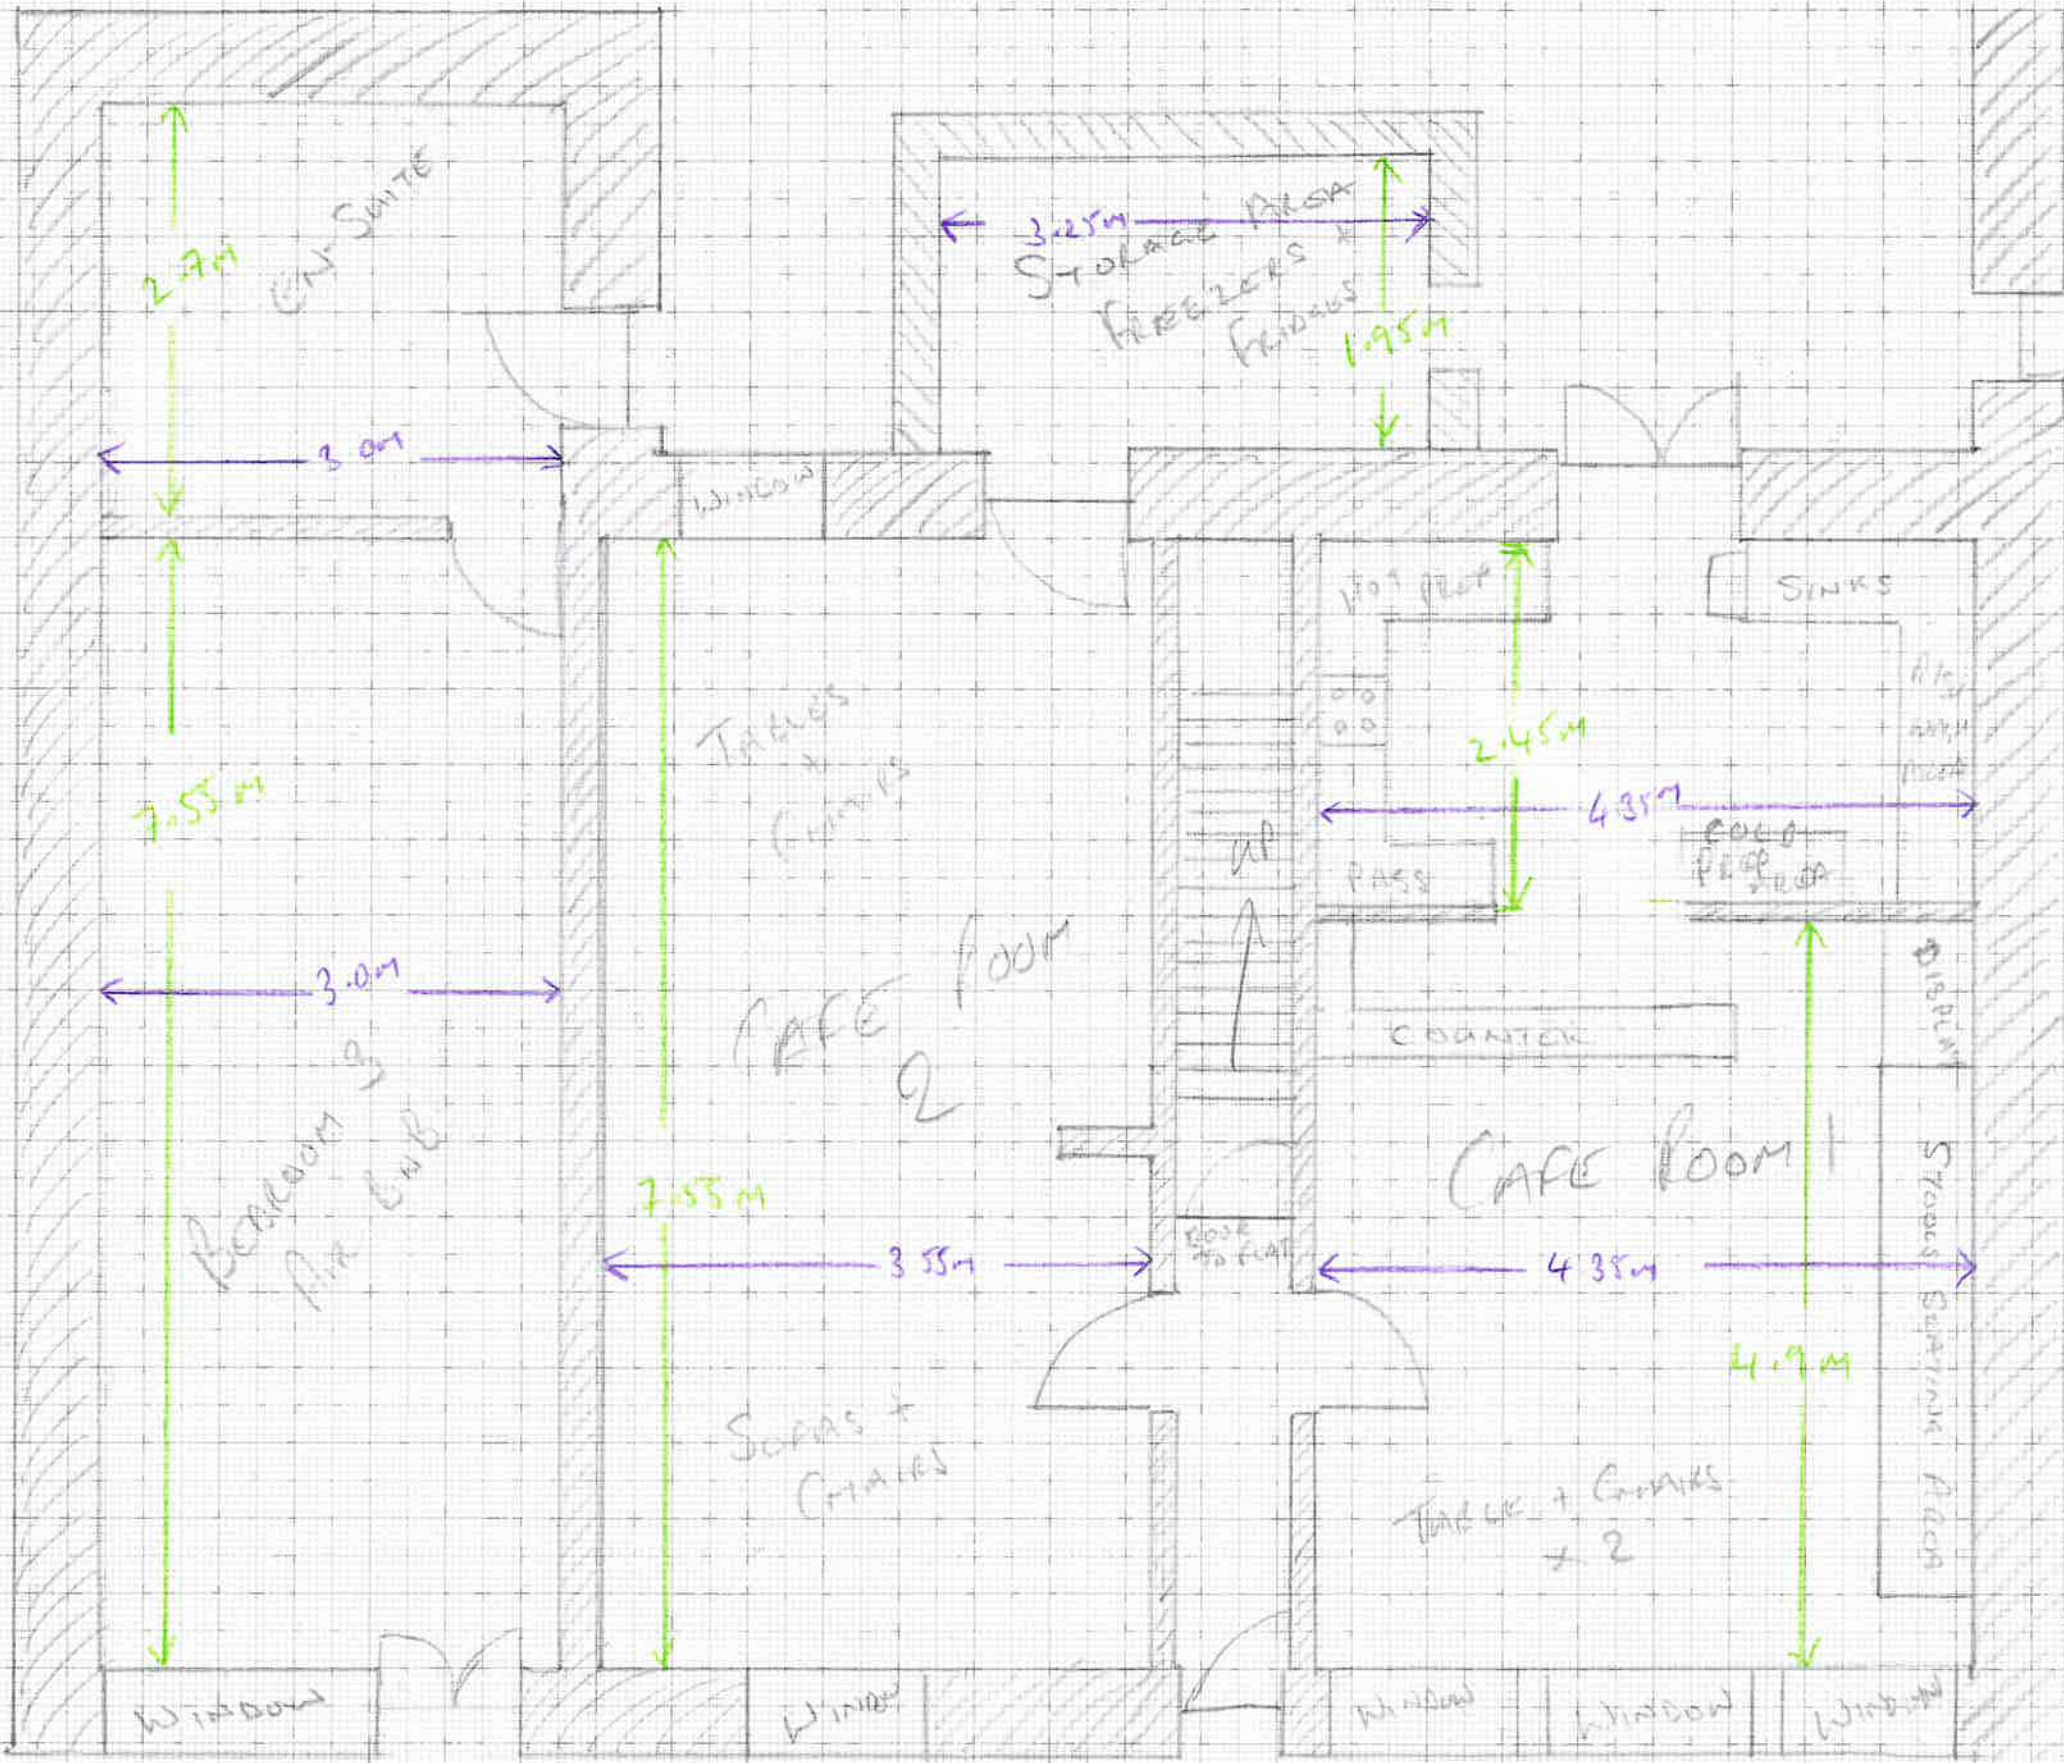

SCALE 1:50

EXISTING & PROPOSED
HIGH & LOW WATER

1. Lowry Technique
Summary

The Crown
Building.

* Workshop Ruins
Beneath @ Grading
Floor Level

