


- 1 All dimensions in millimetres unless otherwise stated.
2 Do not scale off drawing. All dimensions to be checked on site.

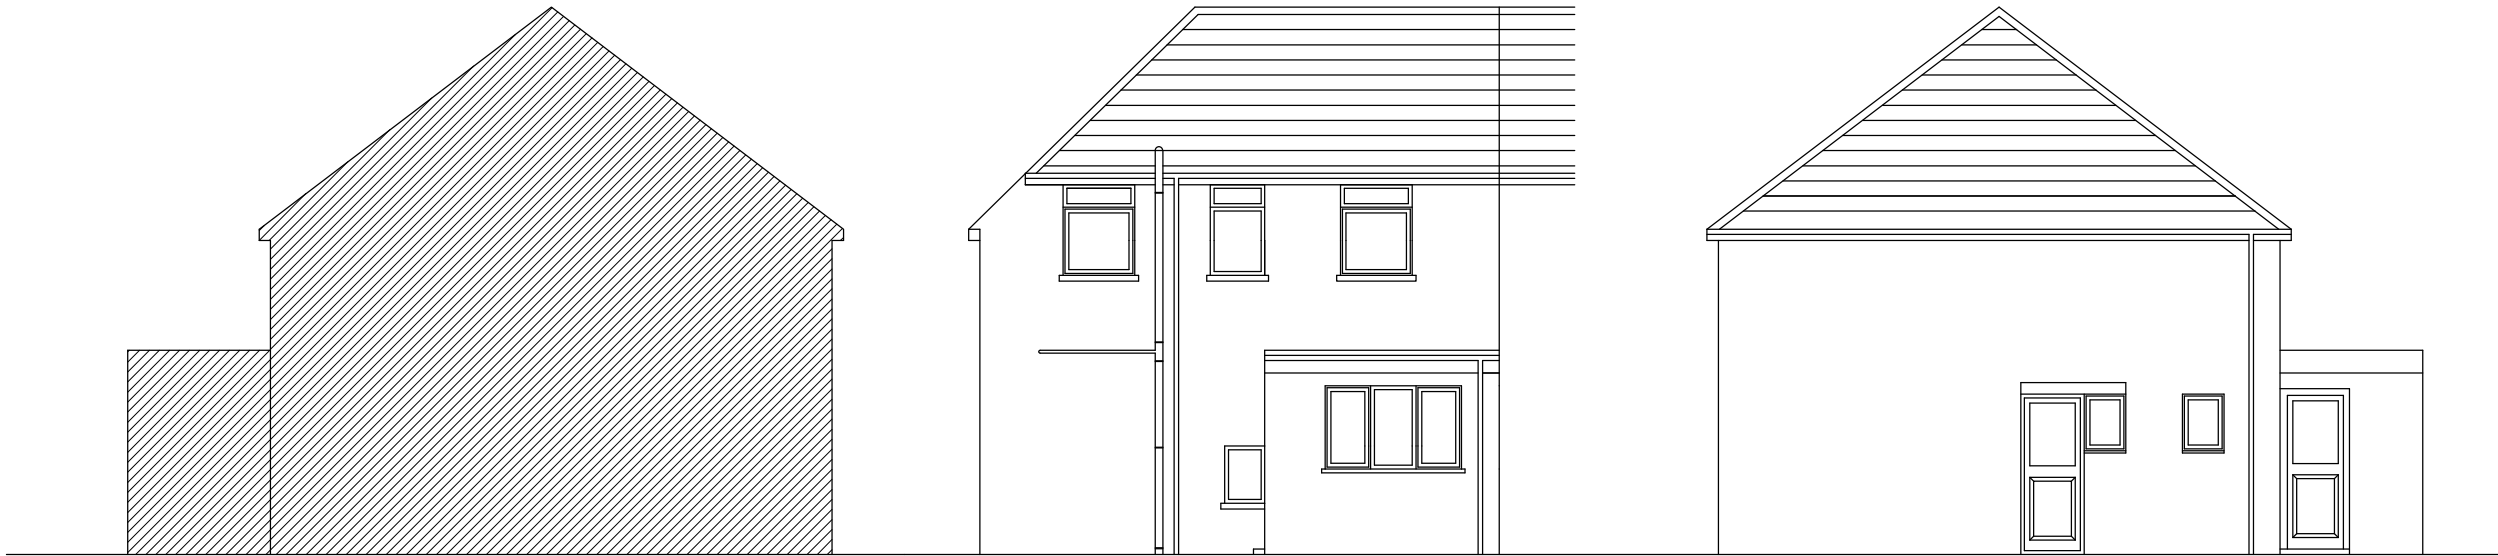


Existing Side Elevation

Existing Rear Elevation

Existing Side Elevation

Proposed Finishes

Walls: Rendered to match existing
Roof: Tiles to match existing
Windows: PVCu to match existing
Fascia, soffit & RWG's: PVCu to match existing

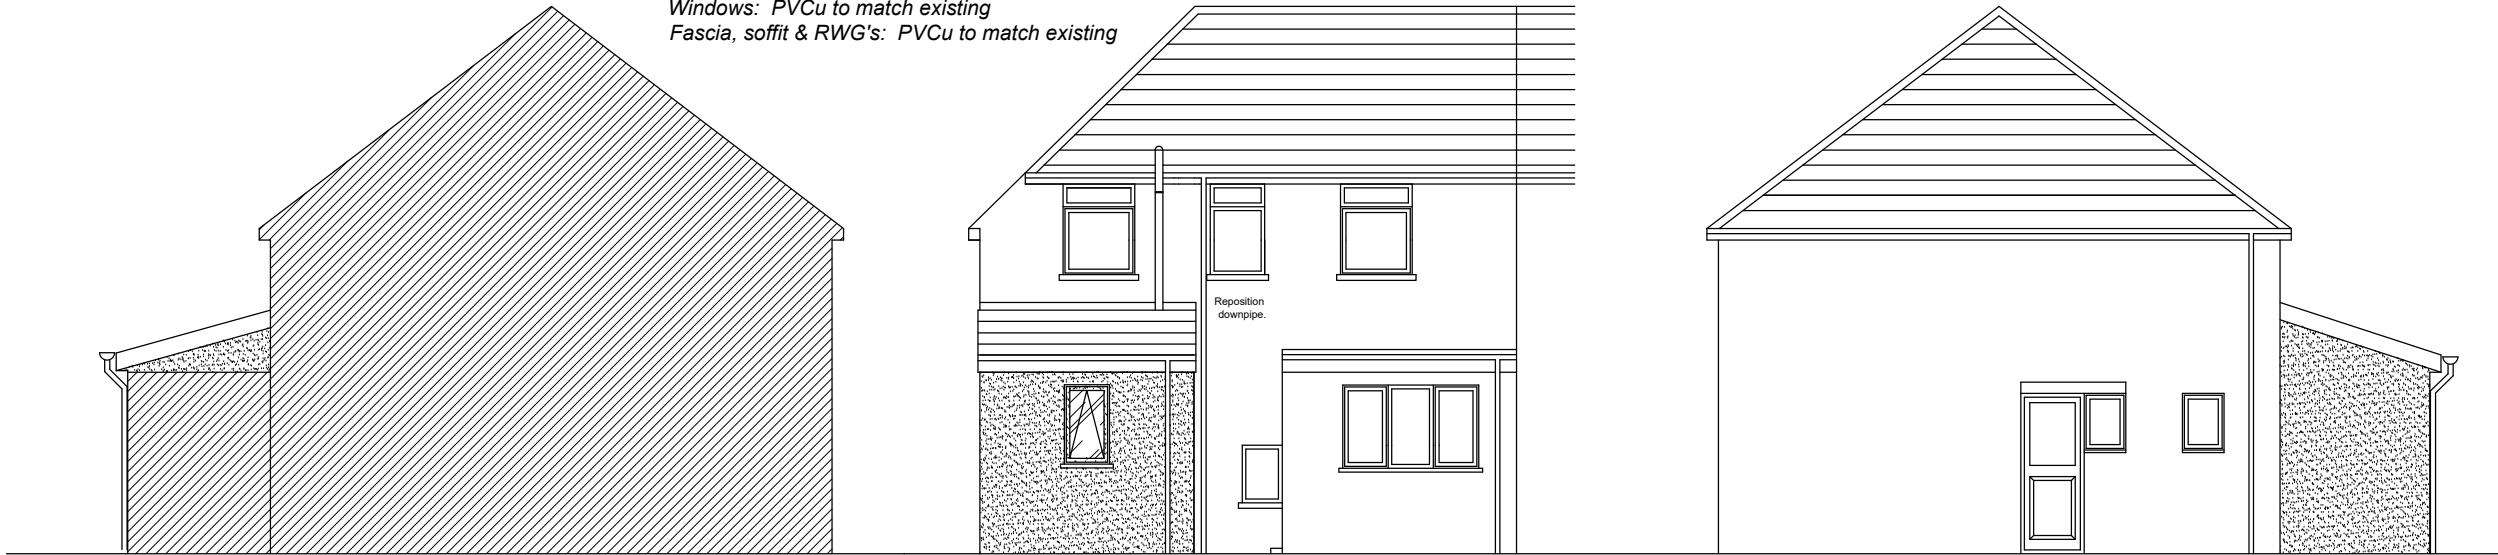

Proposed Side Elevation

Proposed Rear Elevation

Proposed Side Elevation

Rev	Details	Dr	Date
 Cyngor Castell-nedd Port Talbot Neath Port Talbot Council			
Cyngor Castell-nedd Port Talbot Neath Port Talbot Council Social Services, Health and Housing Housing Renewal and Adaptations Service Civic Centre Neath SA11 3QZ			
Project 79 Varteg Road Ystalyfera Shower Room Extension Elevations			
Drawn	Sjl	Checked	Approved
Date	Sept22	Date	Date
Scales	1:100		
Drawing No.		NPT5192/2	