


THIS IS A C.A.D. PRODUCED DRAWING AND SHOULD NOT BE AMENDED BY HAND.

NOTES


1 All dimensions in millimetres unless otherwise stated.



Site Location Plan - 1:1250

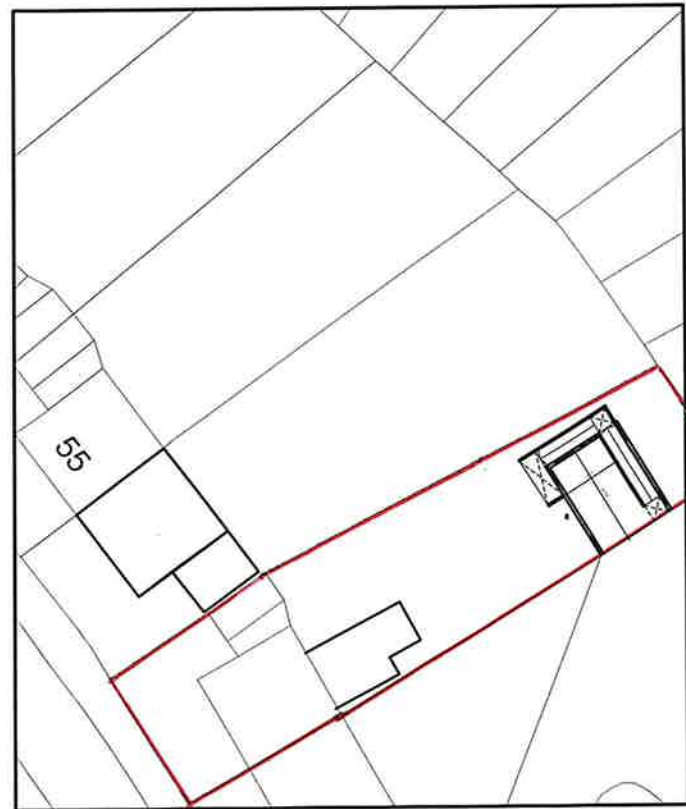

Site Plan - 1:500

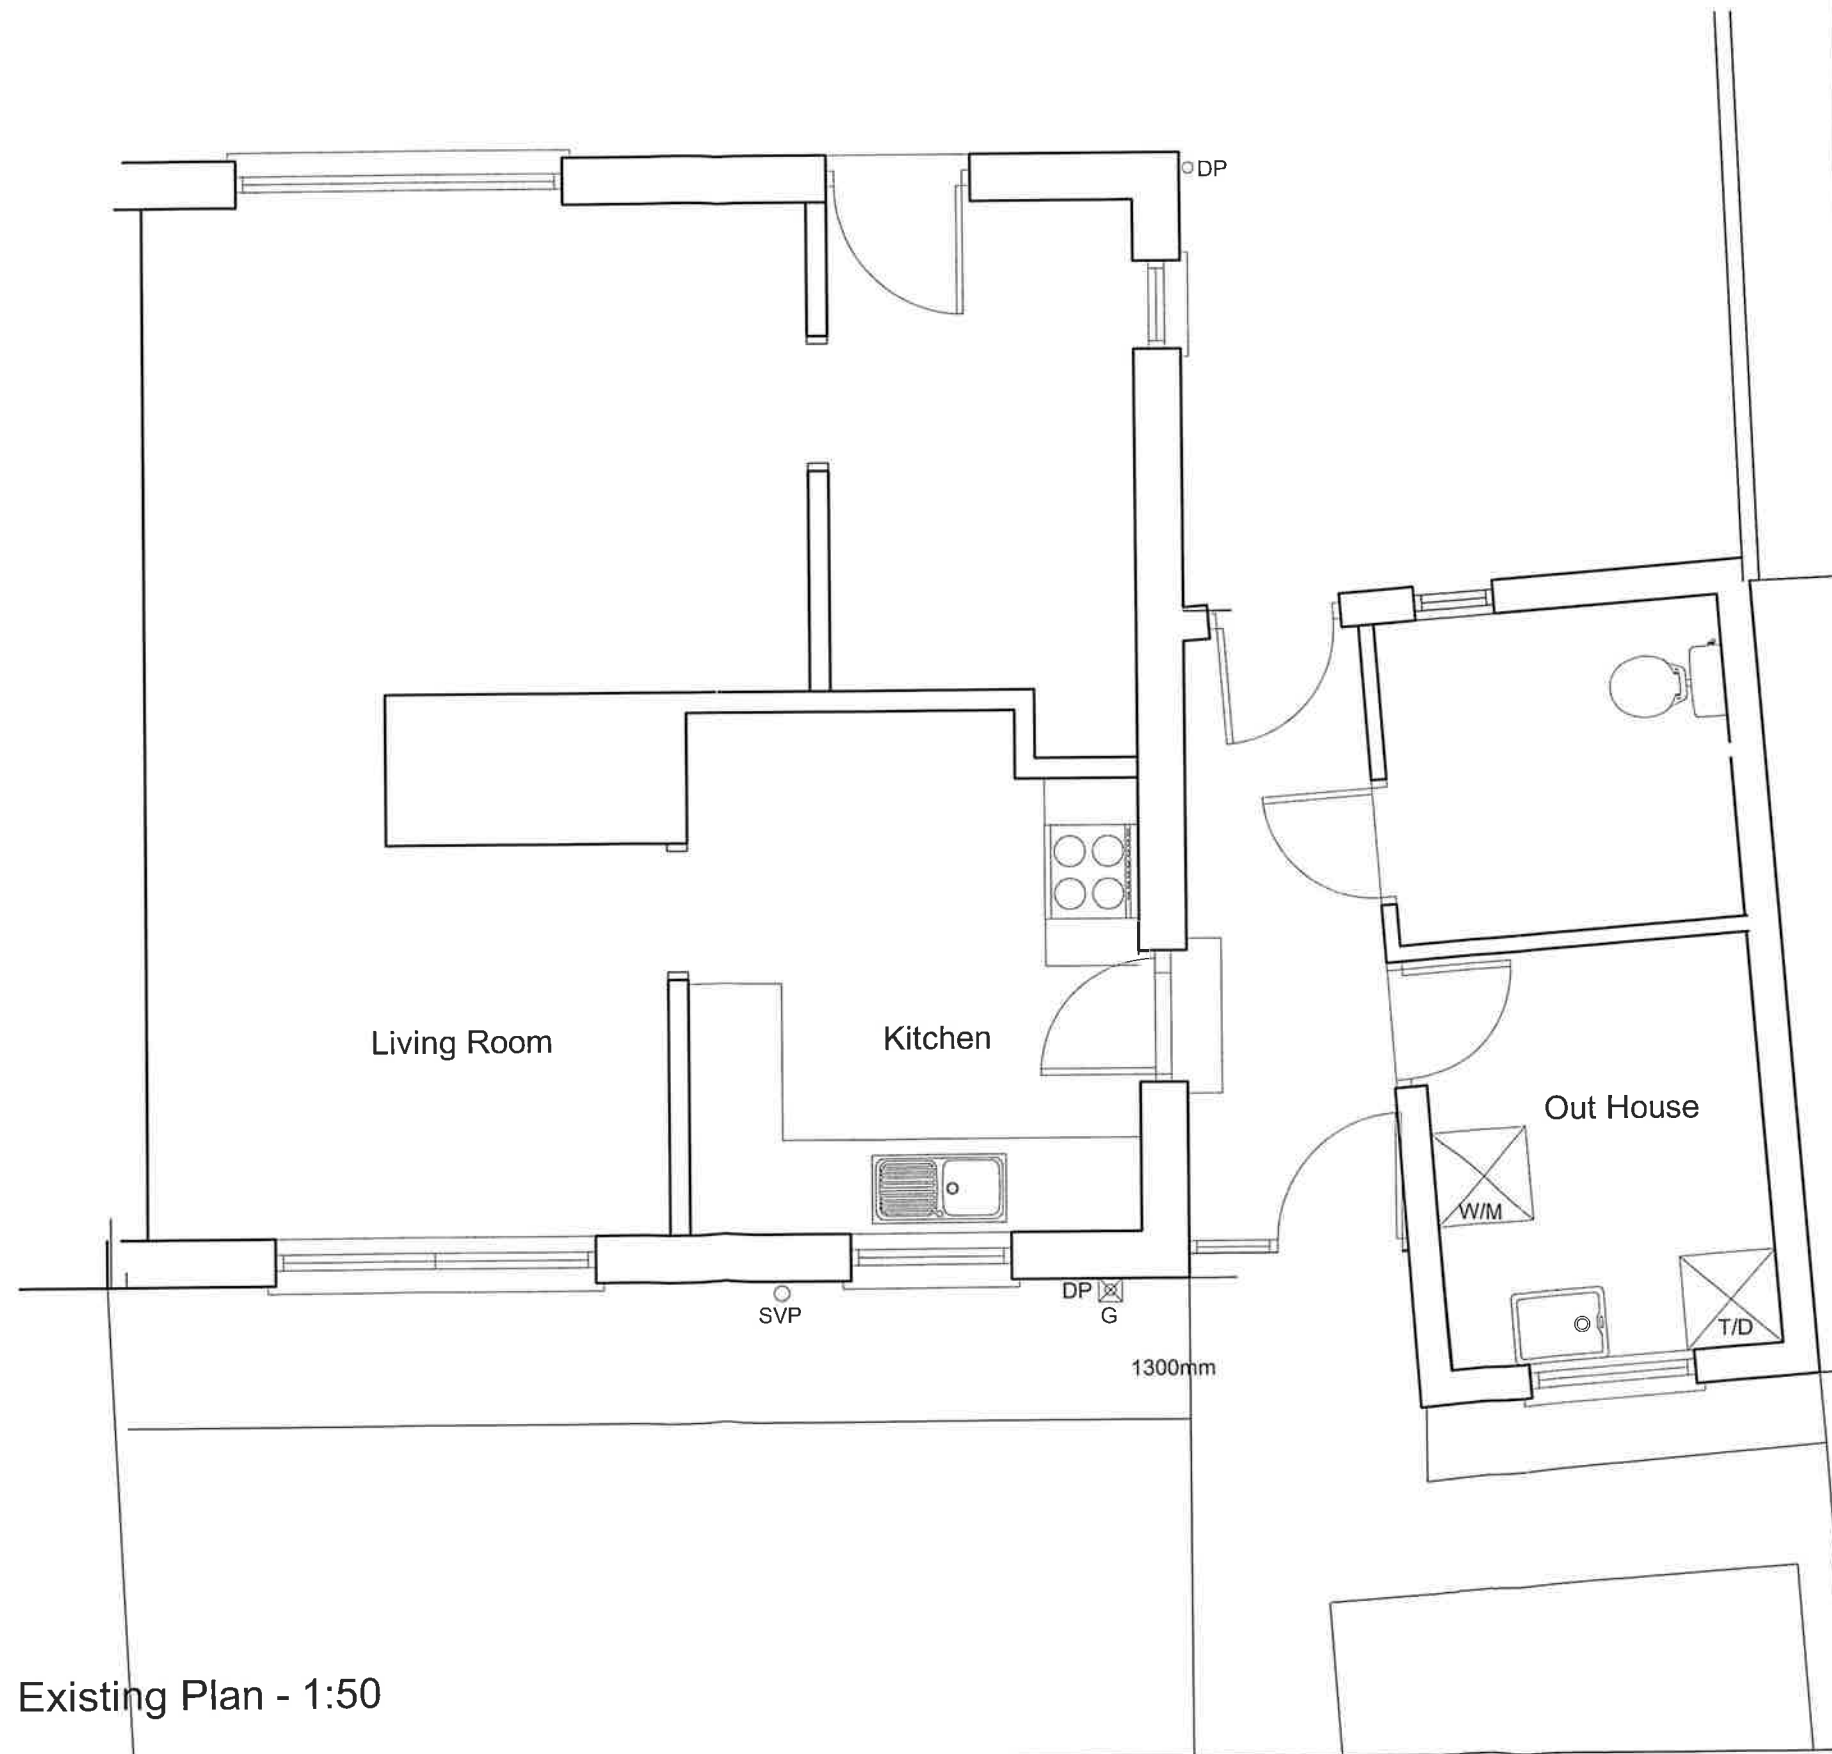

Existing Plan - 1:50

Rev	Details	Dr	Date
-----	---------	----	------

 **Neath Port Talbot**
Castell-nedd Port Talbot
County Borough Council Cyngor Bwrdeistref Sirol

Neath Port Talbot Castell-nedd Port Talbot
County Borough Council Cyngor Bwrdeistref Sirol
GRANTS AGENCY
Social Services, Health and Housing
Housing Renewal and Adaptations Service
Civic Centre
Port Talbot
SA13 1PJ

Project
53 Tregelles Road
Longford
Neath
Shower Room Extension
Existing Plan

Drawn	IG	Checked		Approved	
Date	29.08.07	Date		Date	
Scales	As shown				

Drawing No. **GA2590/01** **NP5613/01**