


THIS IS A C.A.D. PRODUCED DRAWING AND SHOULD NOT BE AMENDED BY HAND.

NOTES

1 All dimensions in millimetres unless otherwise stated.



Existing Rear Elevation

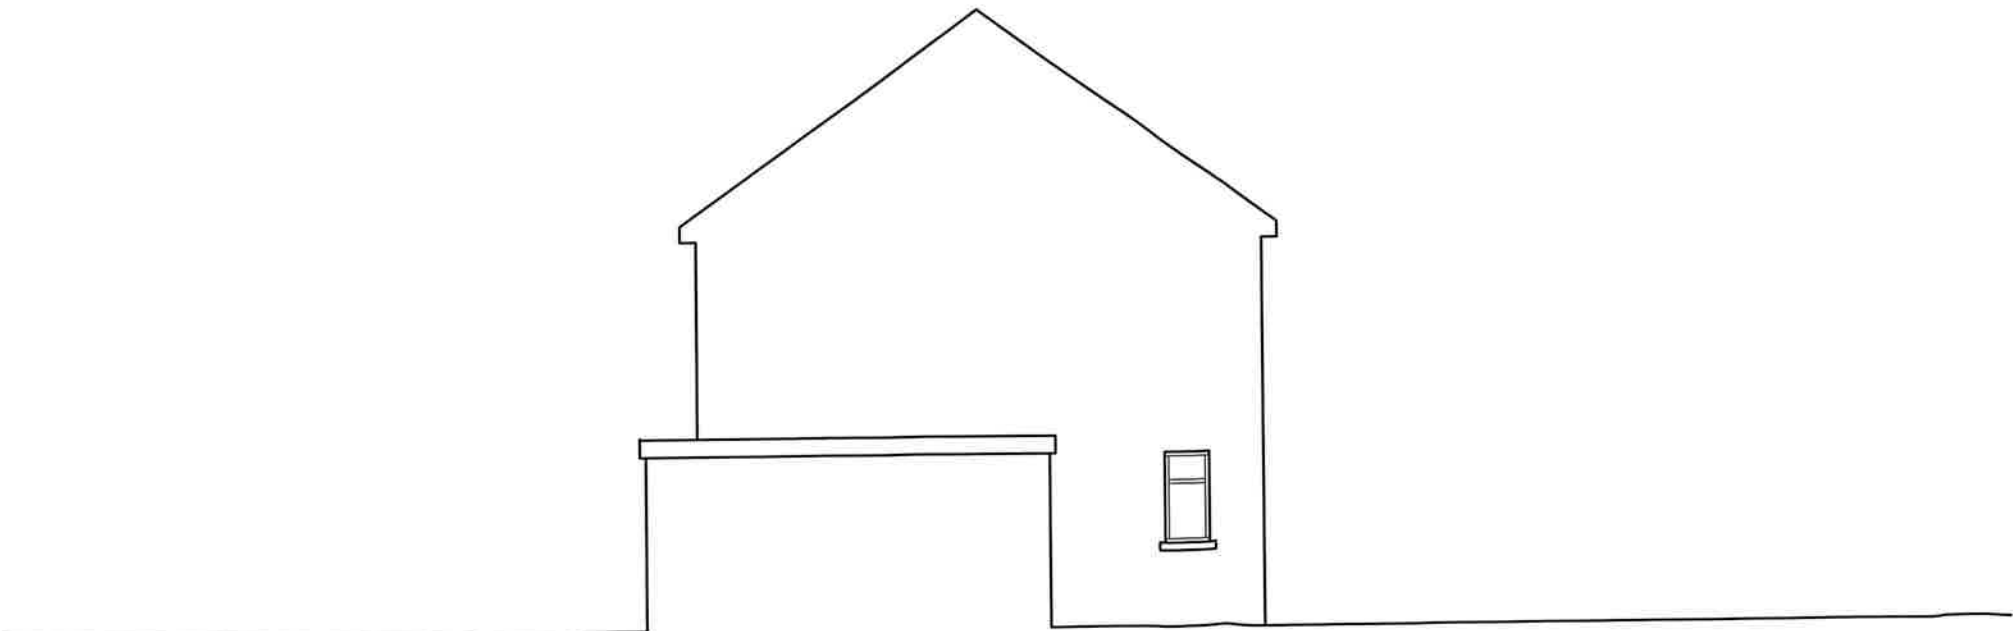

Existing Side Elevation

Rev	Details	Dr	Date
-----	---------	----	------



Neath Port Talbot
Castell-nedd Port Talbot
County Borough Council Cyngor Bwrdeistref Sirol

Neath Port Talbot Castell -nedd Port Talbot
County Borough Council Cyngor Bwrdeistref Sirol
GRANTS AGENCY
Social Services, Health and Housing
Housing Renewal and Adaptations Service
Civic Centre
Port Talbot
SA13 1PJ

Project
51 Tregelles Road
Longford
Neath
Shower Room Extension
Existing Elevations

Drawn	SFC	Checked		Approved	
Date	6/12/22	Date		Date	
Scales	1:100				
Drawing No.	NPT5613/03				