




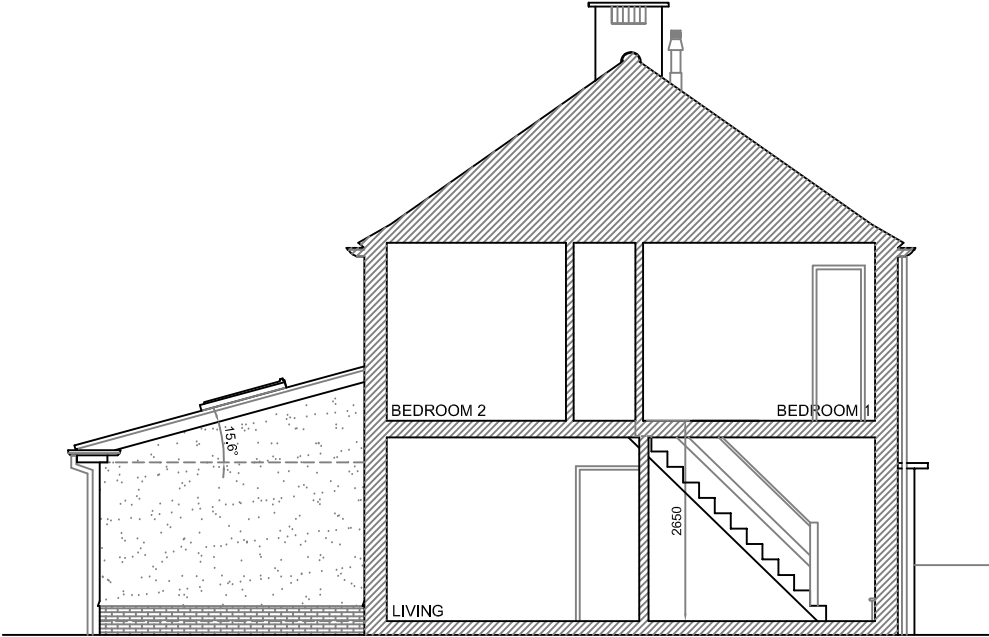

PROPOSED SIDE ELEVATION

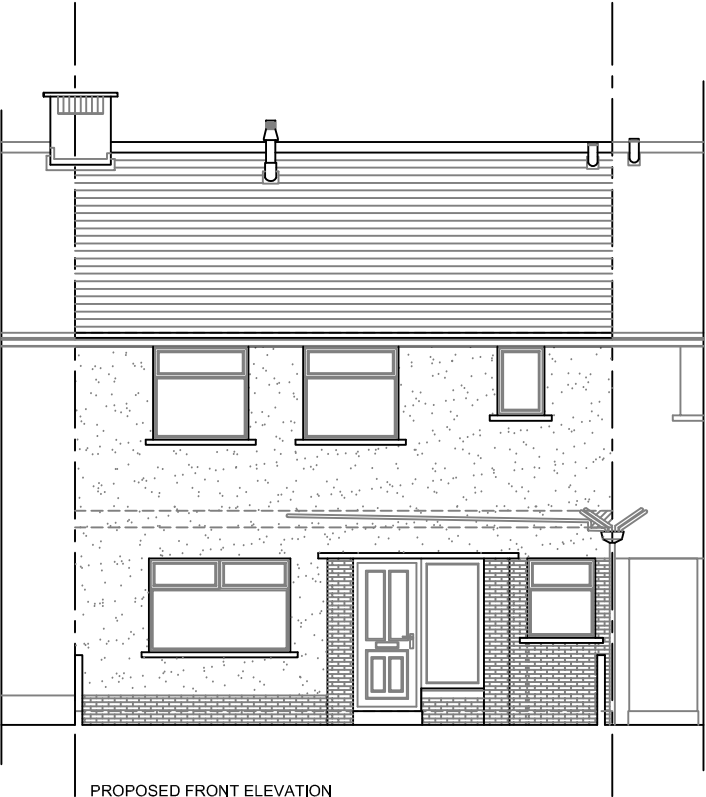

PROPOSED FRONT ELEVATION

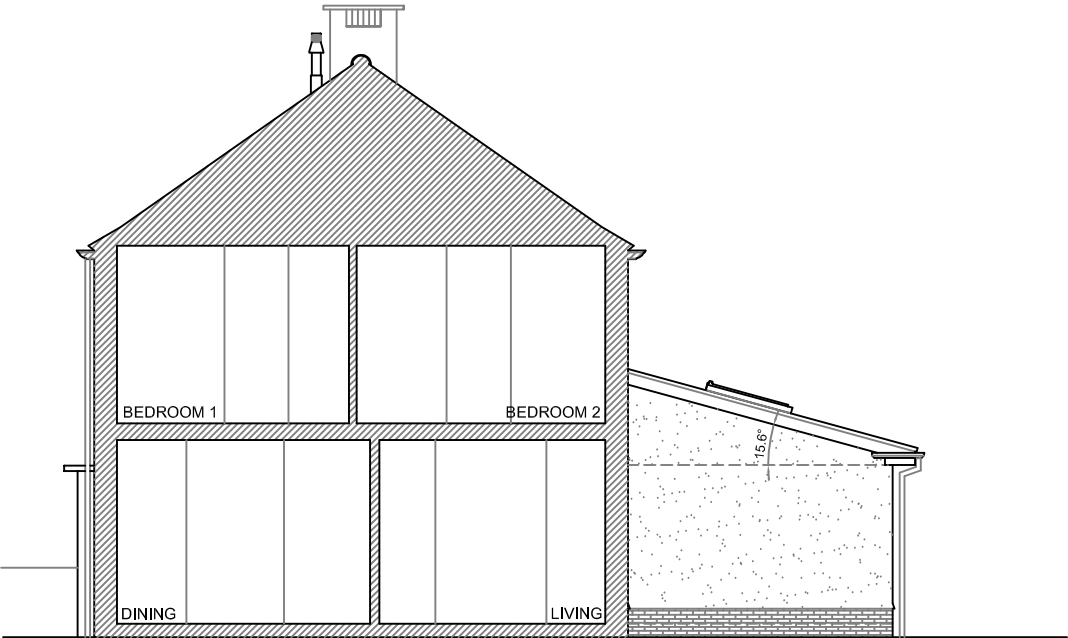

PROPOSED SIDE ELEVATION



PROPOSED REAR ELEVATION

FINISH NOTES:

- General (Proposed) -
- External Wall Finish - Dashed Render (to match existing house)
 - Doors - White uPVC (to match ex.)
 - Windows - White uPVC (to match ex.)
 - Roof - Concrete Tiles (similar to ex.)
 - Fascia - White uPVC
 - Soffit - White uPVC
 - Rainwater - White uPVC

- Boundaries -
- Front - No change to existing
 - Rear Sides - Existing Fences & Block Walls
 - Rear - Existing Fences with General Landscaping

A	Gutter length amended on proposed Rear Elevation.	26/01/23
Rev	Description	Date
07800 789453 01639 282789 carolineg@seagreydesign.co.uk www.seagreydesign.com design for: extensions / house renovations / conversions		
SEAGREY		
Site HEIDI SEAGE 66 LONG VUE ROAD PORT TALBOT SA12 7EH		
Dwg Title PROPOSED BUILDING ELEVATIONS GENERAL ARRANGEMENT		
Drawn By: CLG		Date: 02/12/2022
Scale: 1:100 @ A3L		Dwg No: 22-421P/108
REV	A	