


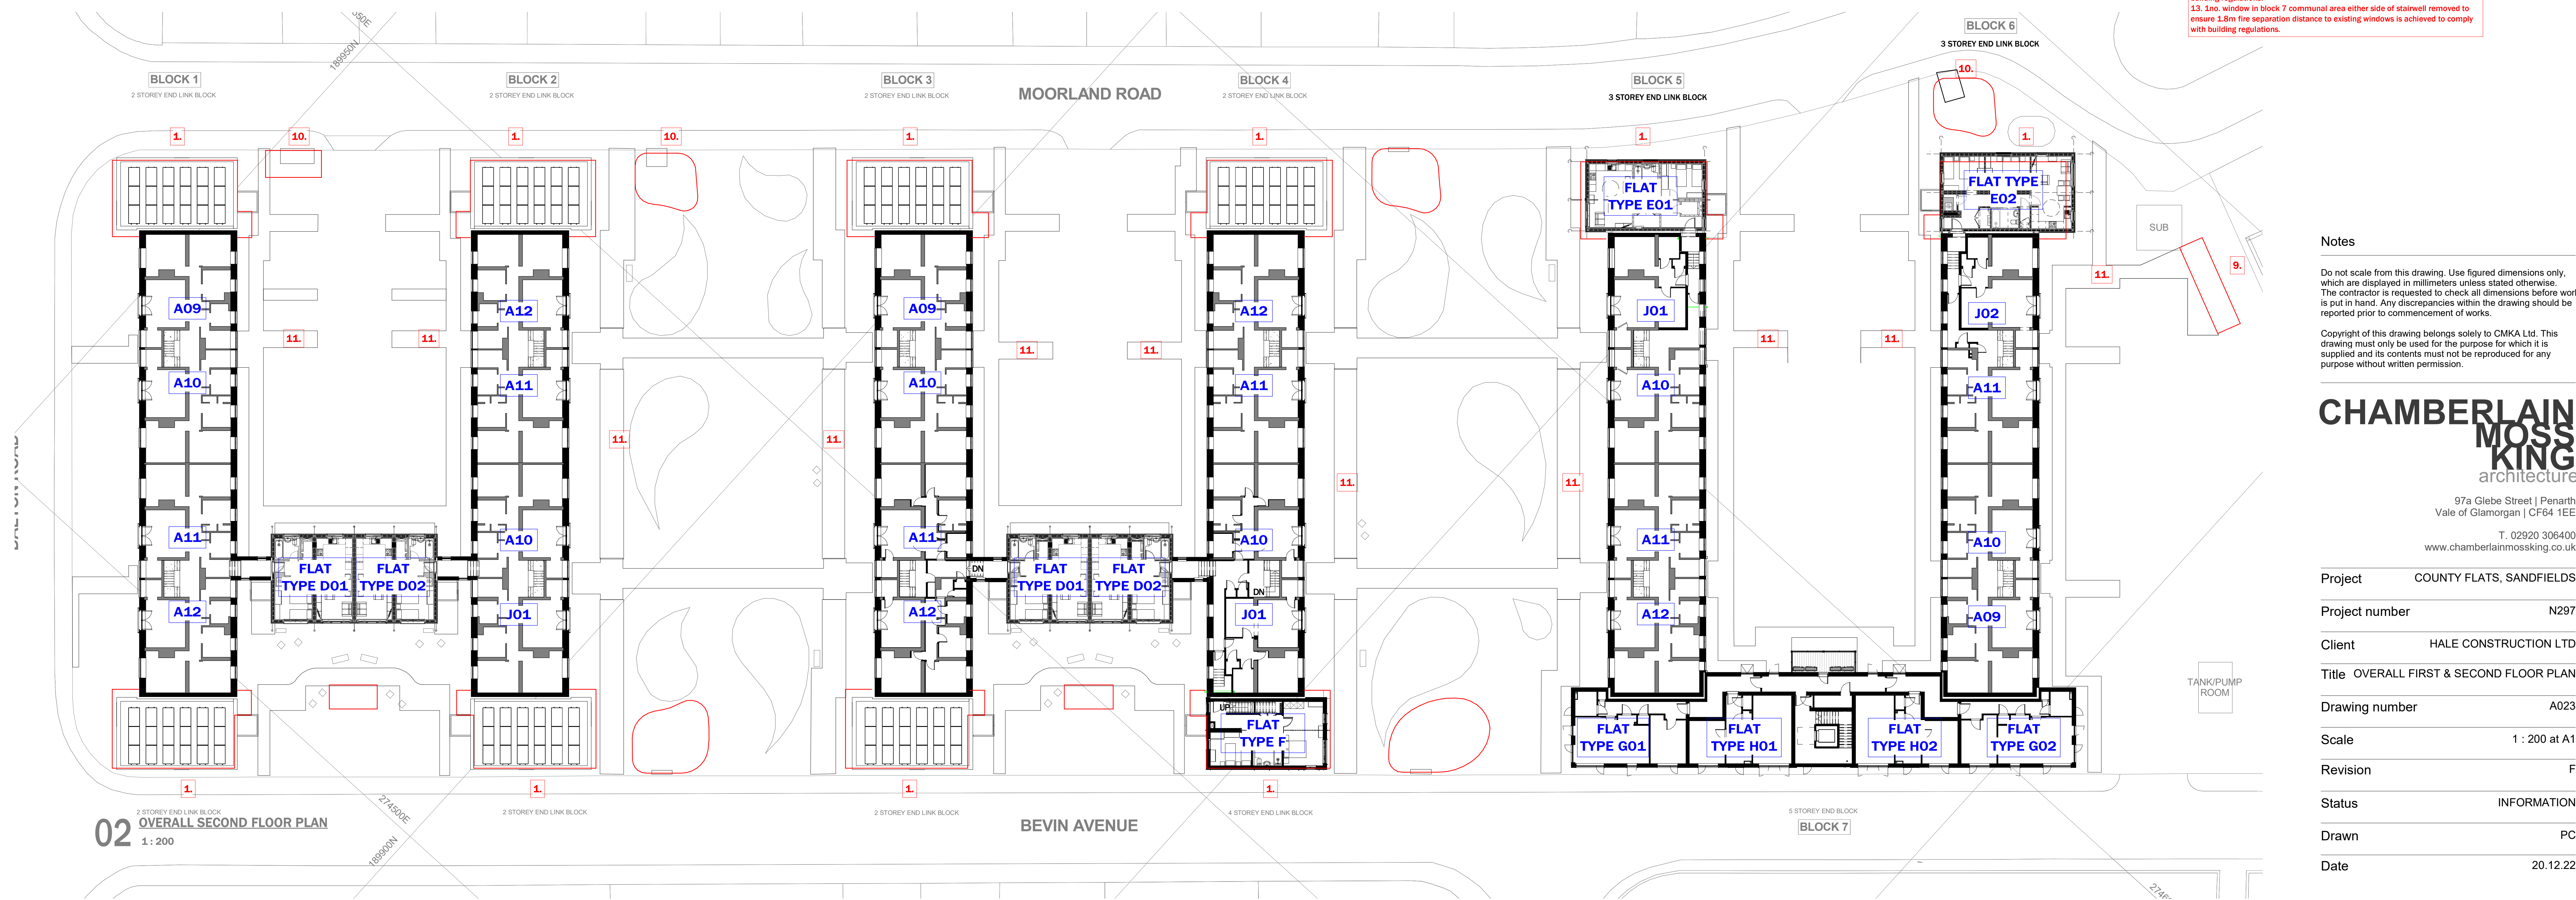

Revisions		
A	05.10.21	Bin store to block 6 amended
B	12.10.21	Modular Floor plan layouts added
C	03.11.21	Handing of stairs in existing blocks amended
D	15.12.21	Planning design changes annotated
E	11.08.22	Minor layout changes
F	17.01.23	Bin store updated

Notes

Do not scale from this drawing. Use figured dimensions only, which are displayed in millimeters unless stated otherwise. The contractor is requested to check all dimensions before work is put in hand. Any discrepancies within the drawing should be reported prior to commencement of works.

Copyright of this drawing belongs solely to CMKA Ltd. This drawing must only be used for the purpose for which it is supplied and its contents must not be reproduced for any purpose without written permission.

CHAMBERLAIN MOSS KING
architecture

97a Glebe Street | Penarth
Vale of Glamorgan | CF64 1EE

T. 02920 306400
www.chamberlainmossking.co.uk

Project	COUNTY FLATS, SANDFIELDS
Project number	N297
Client	HALE CONSTRUCTION LTD
Title	OVERALL FIRST & SECOND FLOOR PLAN
Drawing number	A023
Scale	1 : 200 at A1
Revision	F
Status	INFORMATION
Drawn	PC
Date	20.12.22