




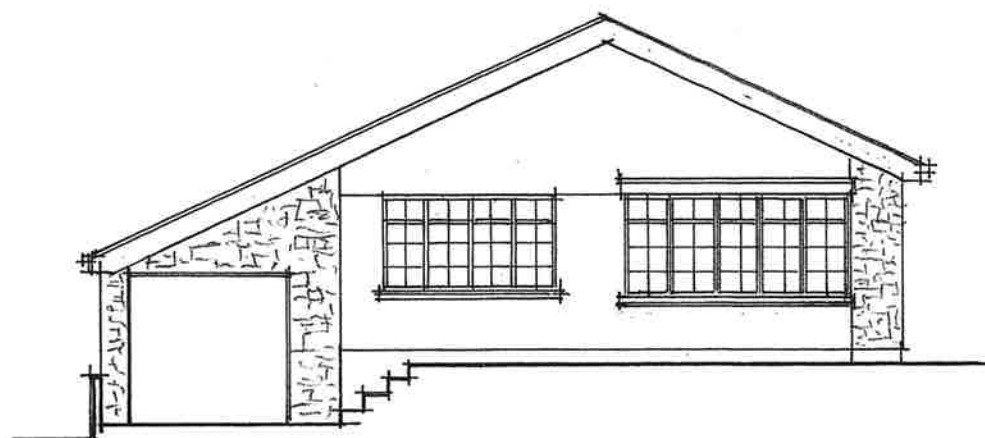


FRONT ELEVATION

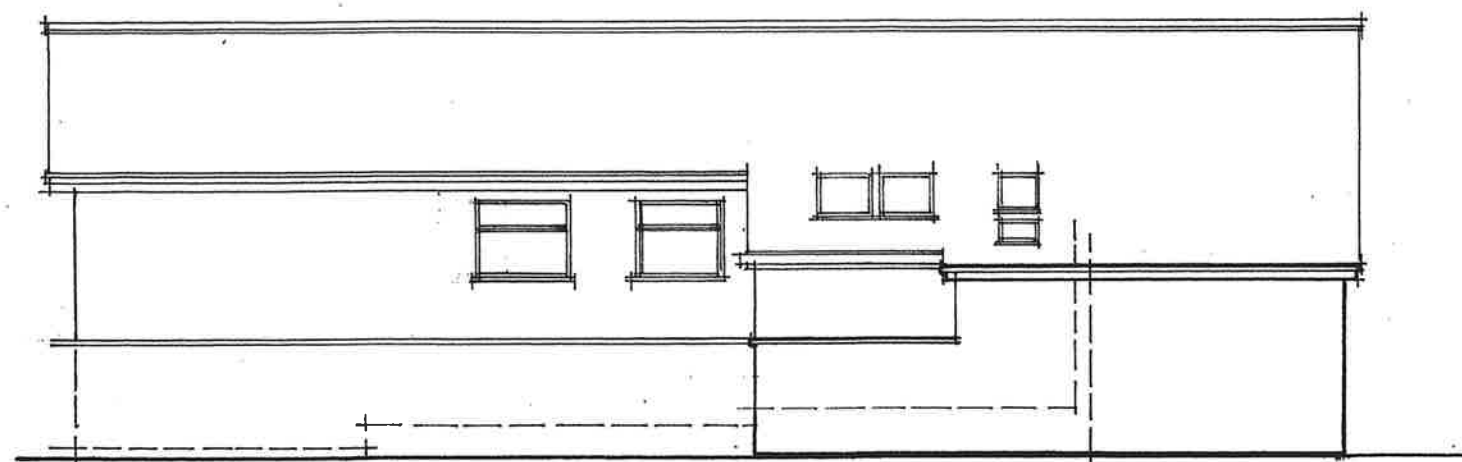

SIDE ELEVATION

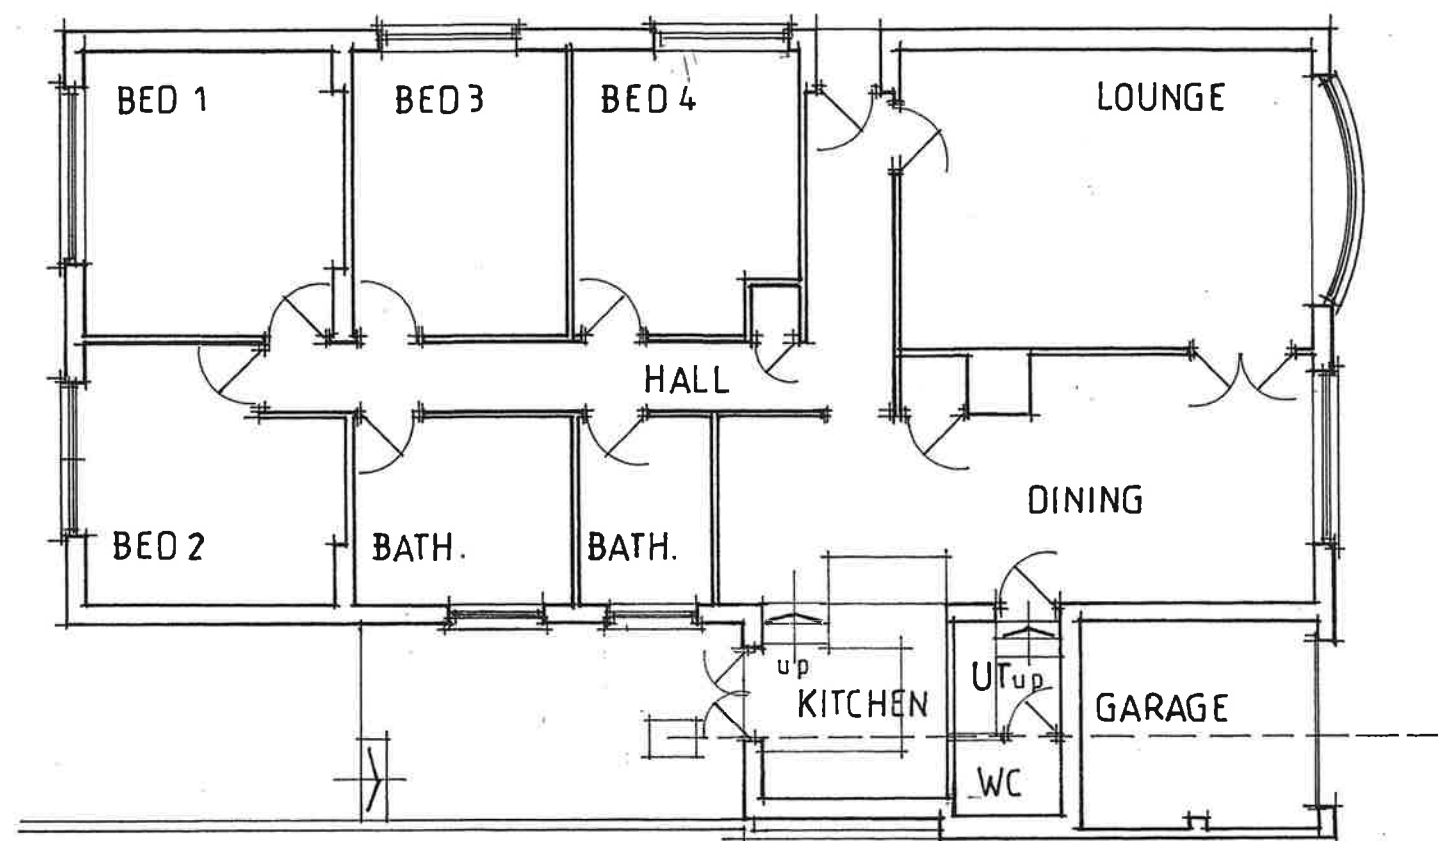


EXISTING FLOOR PLAN

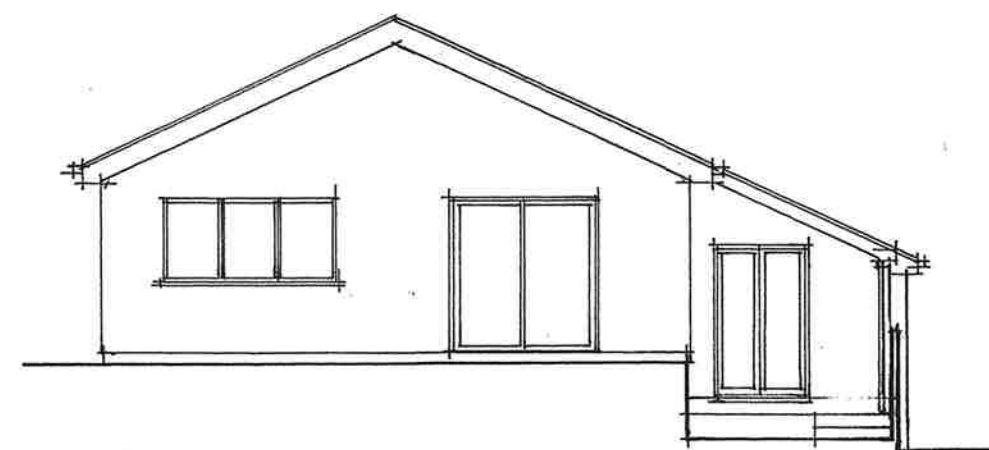

REAR ELEVATION

mjs designs (cymru) ltd
architectural design - project management
07530 134442

NOTES:

 

All dimensions must be checked on site and not scaled from this drawing.

Client

Mark & Eirwen Morgan

Job Title

3 Channel View, Bryncoch, SA10 7TH

Scale

1:100 @ A3

Drawn by

Date 12. 2022

Drawing Title

EXISTING

Drg No.

222306. 01A

Rev