



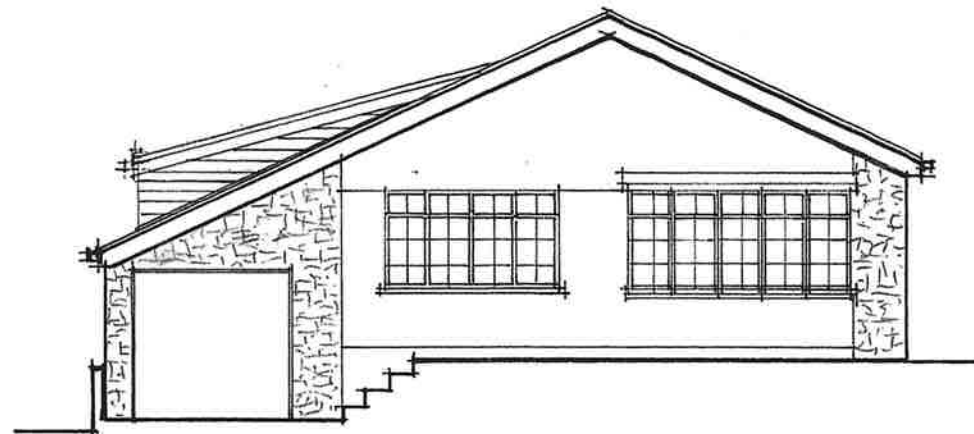


FRONT ELEVATION

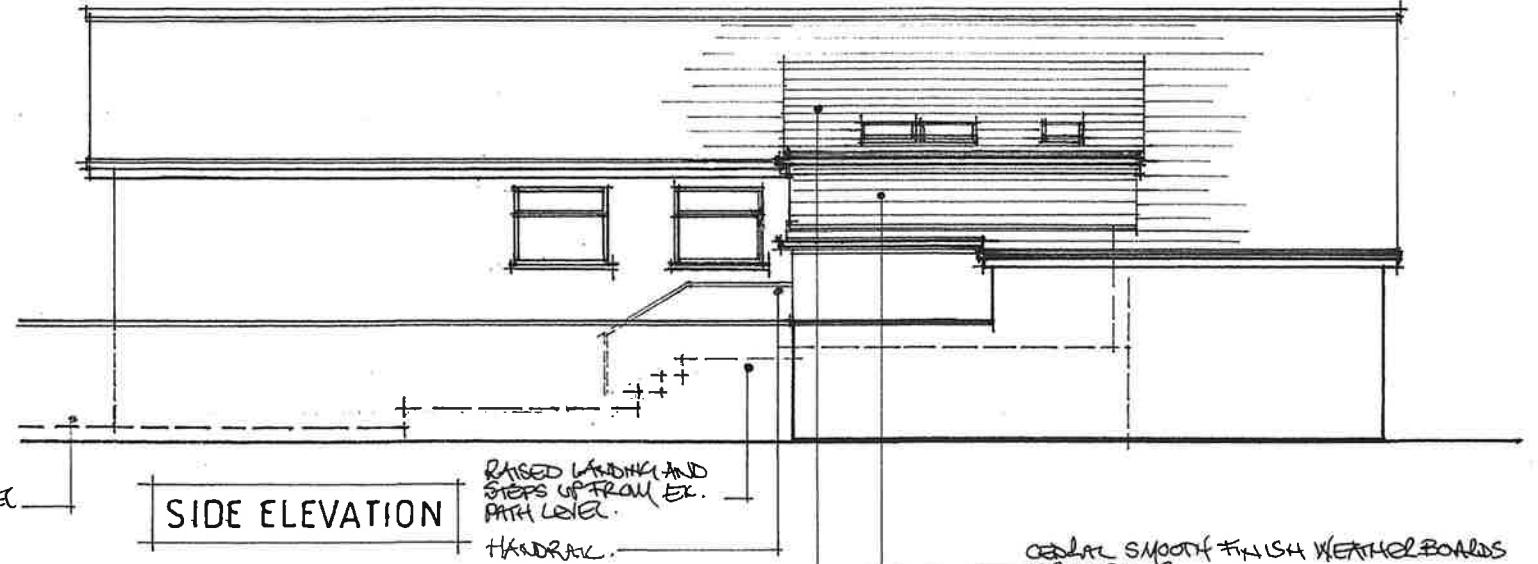

SIDE ELEVATION


EXISTING PATH LEVEL
RAISED LANDING AND STEPS UP FROM EX. PATH LEVEL.
HANDRAIL.
DARK GREY CONCRETE ROOF TILES MATCHING EXISTING.

CEDAR SMOOTH FINISH WEATHERBOARDS GREY COLOR.

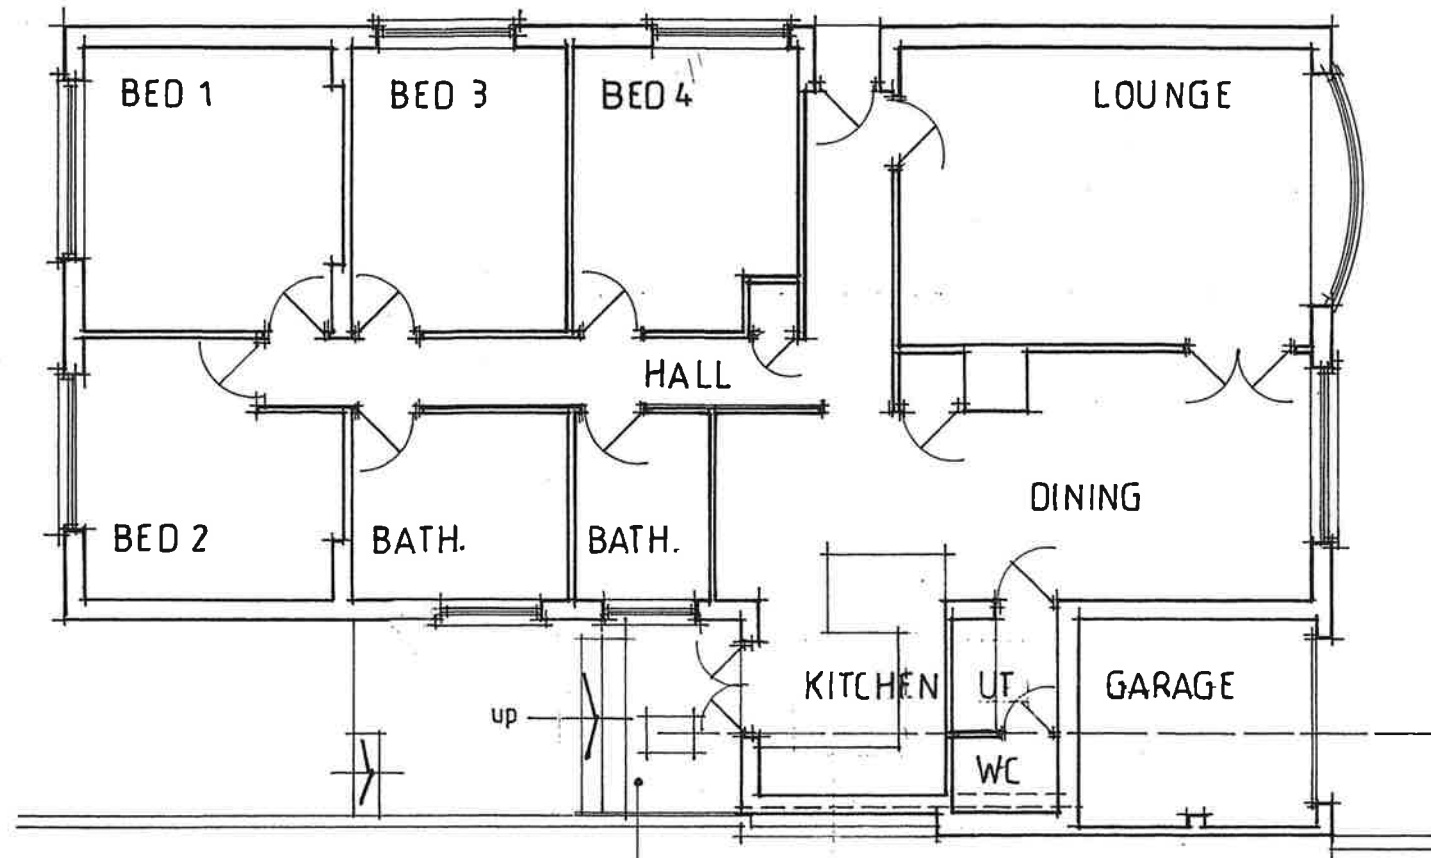


FLOOR PLAN

RAISED LANDING AND STEPS UP FROM EXISTING PATH LEVEL.

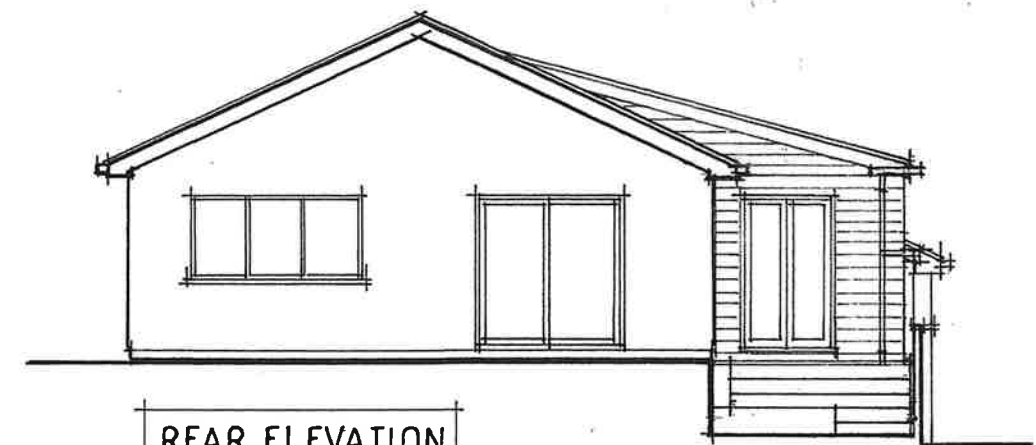

REAR ELEVATION

EXISTING VELUX ROOF LIGHTS TO BE REUSED IN NEW ROOF. MIN. 15° PITCH.

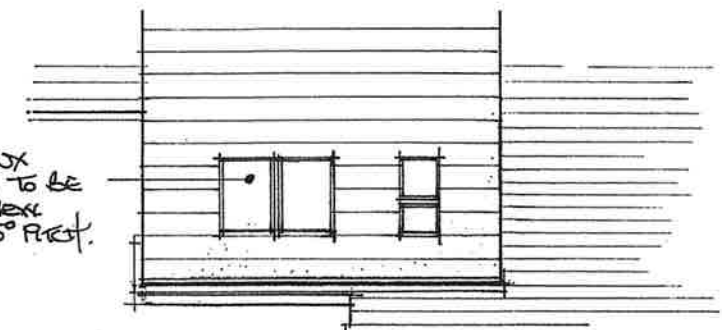

PART ROOF PLAN OF PROPOSAL

mjs designs (cymru) ltd
architectural design - project management
07530 134442

NOTES:

0m 1m 2m 3m 4m 5m 6m

All dimensions must be checked on site and not scaled from this drawing.

Client

Mark & Eirwen Morgan

Job Title

3 Channel View, Bryncoch, SA10 7TH

Scale

1:100 @ A3

Drawn by

Date 12. 2022

Drawing Title

PROPOSED

Drg No.

222306. 02 B

Rev