



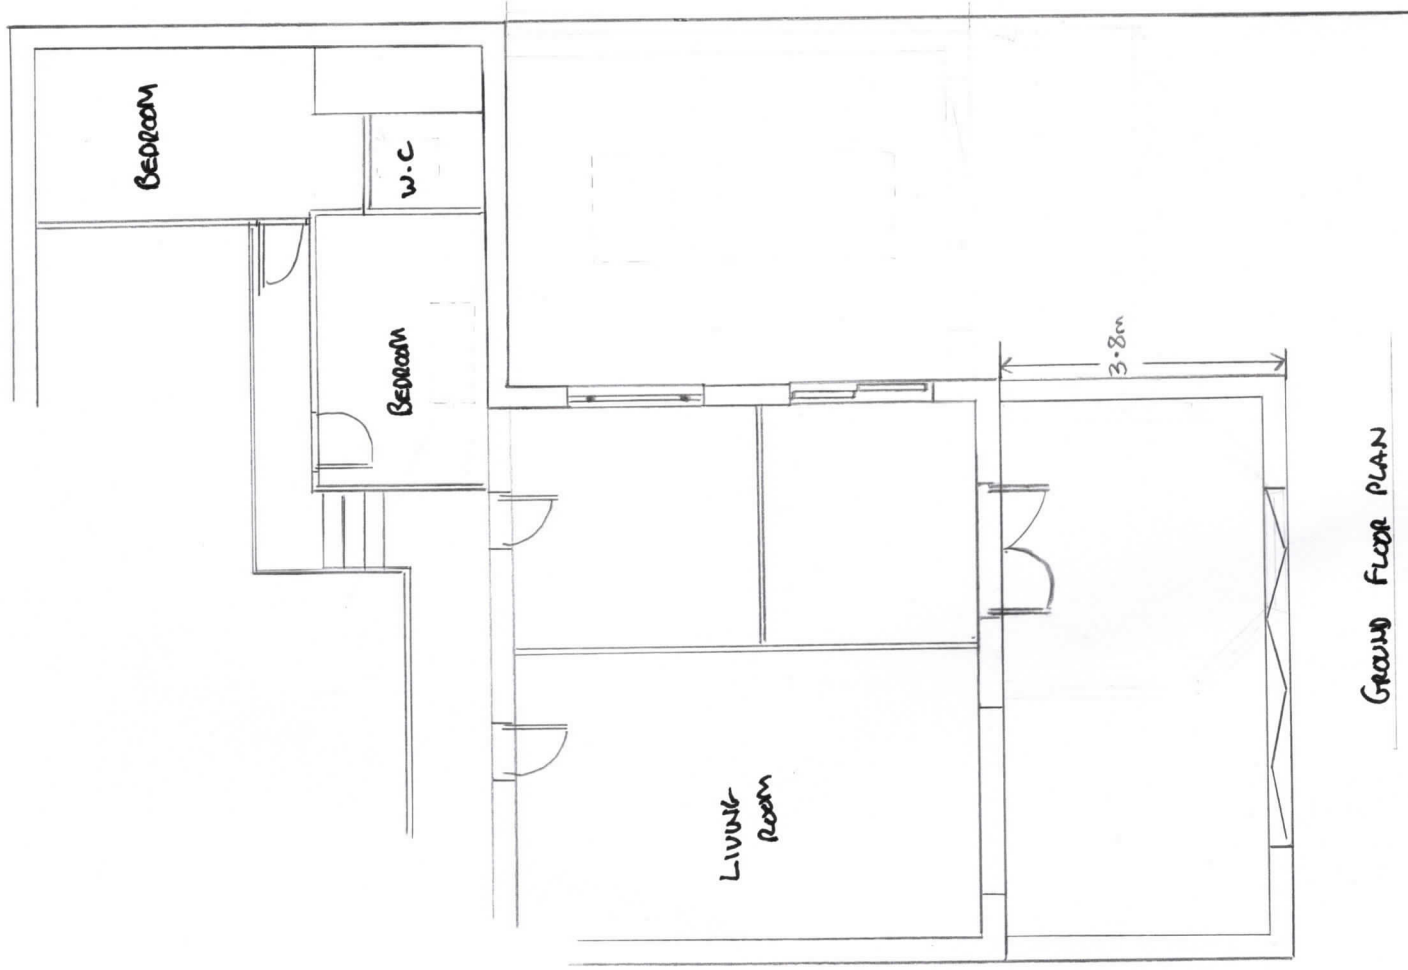

SCALE 1:100

GROUND FLOOR PLAN
PROPOSED

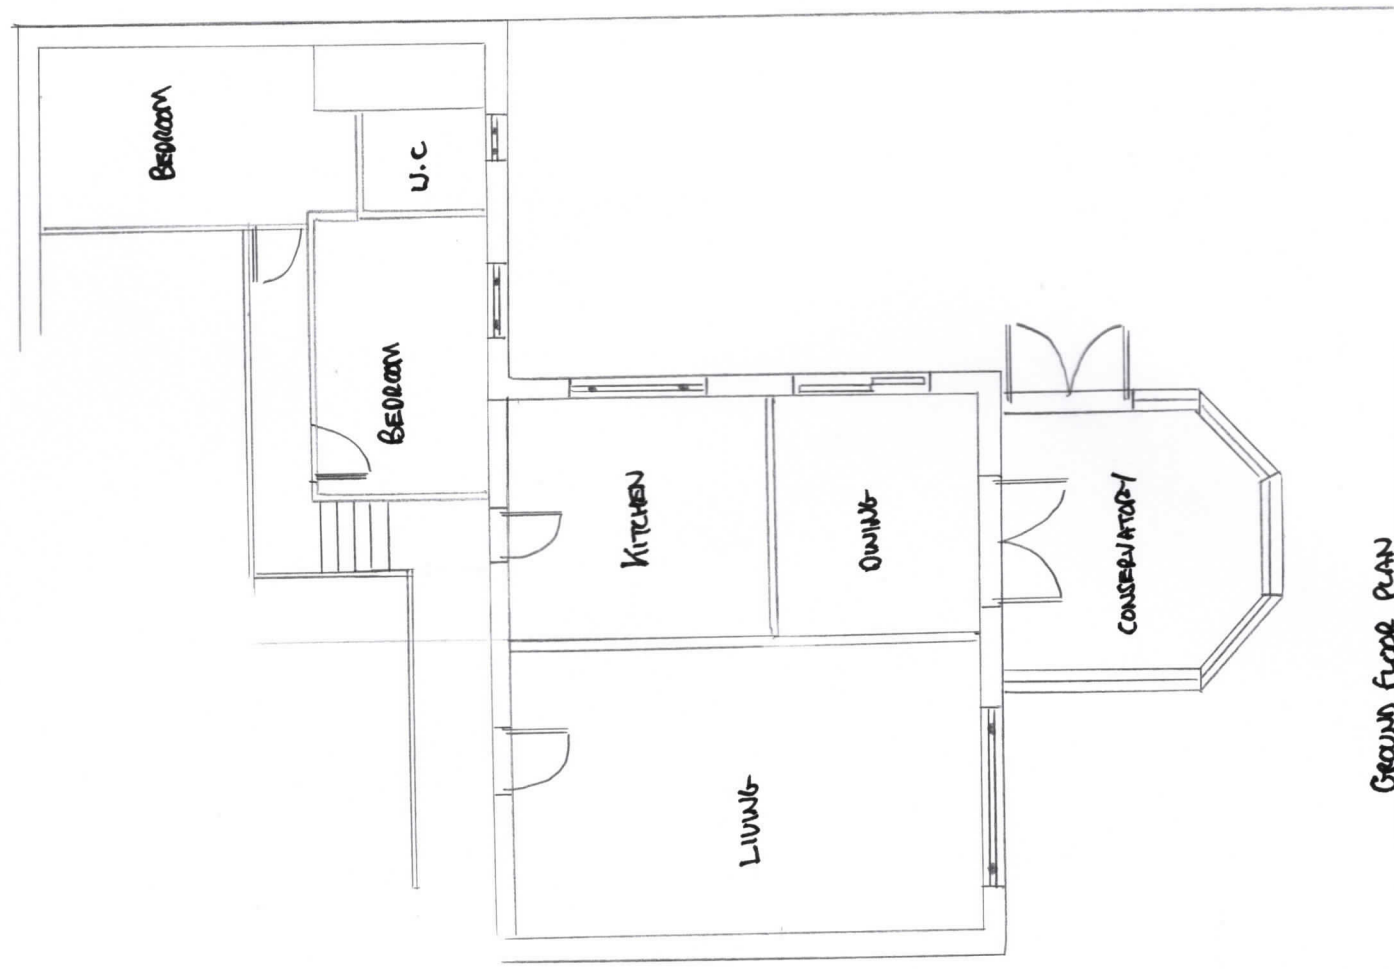

GROUND FLOOR PLAN
EXISTING