



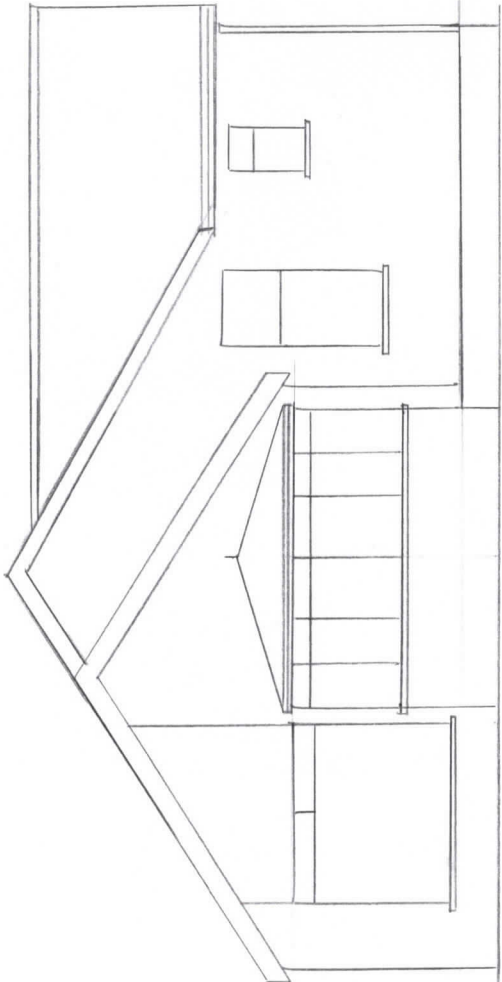


REAR ELEVATION  
EXISTING

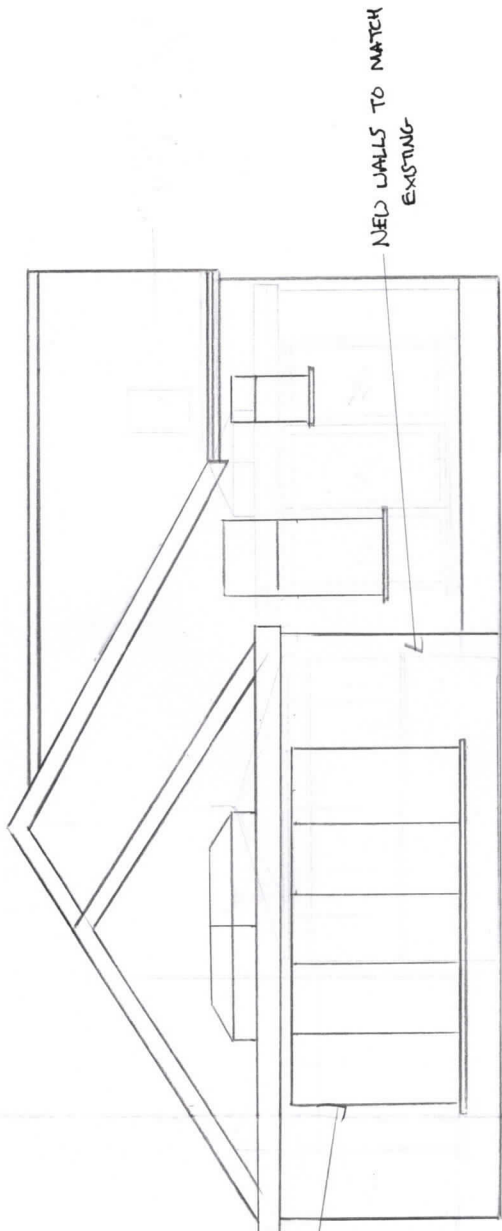


REAR ELEVATION  
PROPOSED

SCALE 1:100

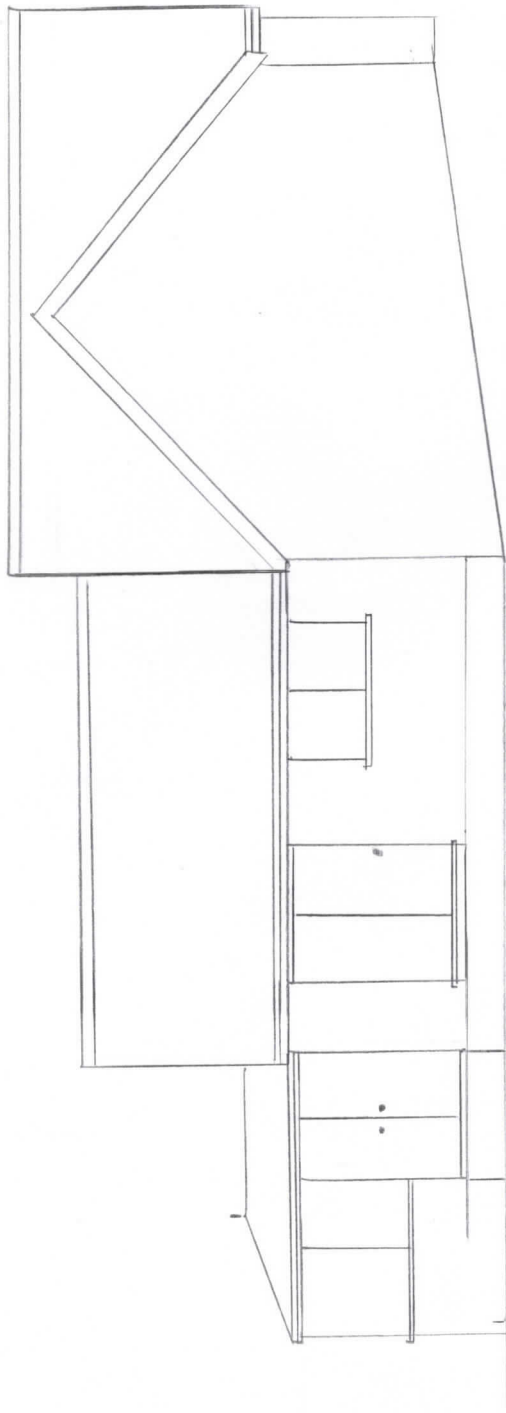

SIDE ELEVATION  
EXISTING

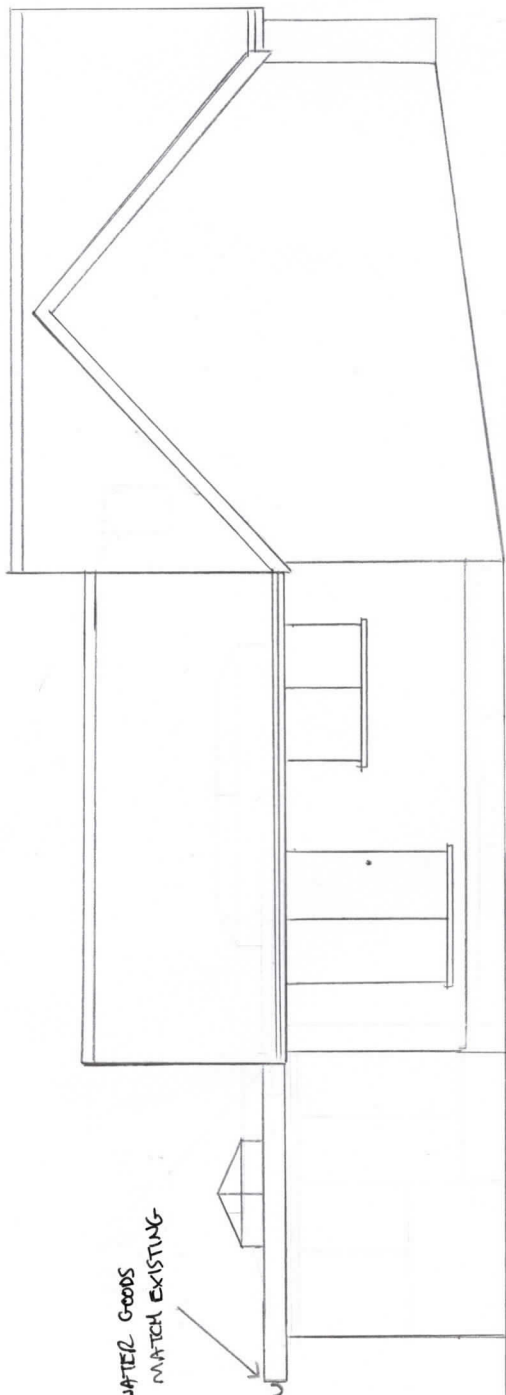

SIDE ELEVATION  
PROPOSED