



Superseded

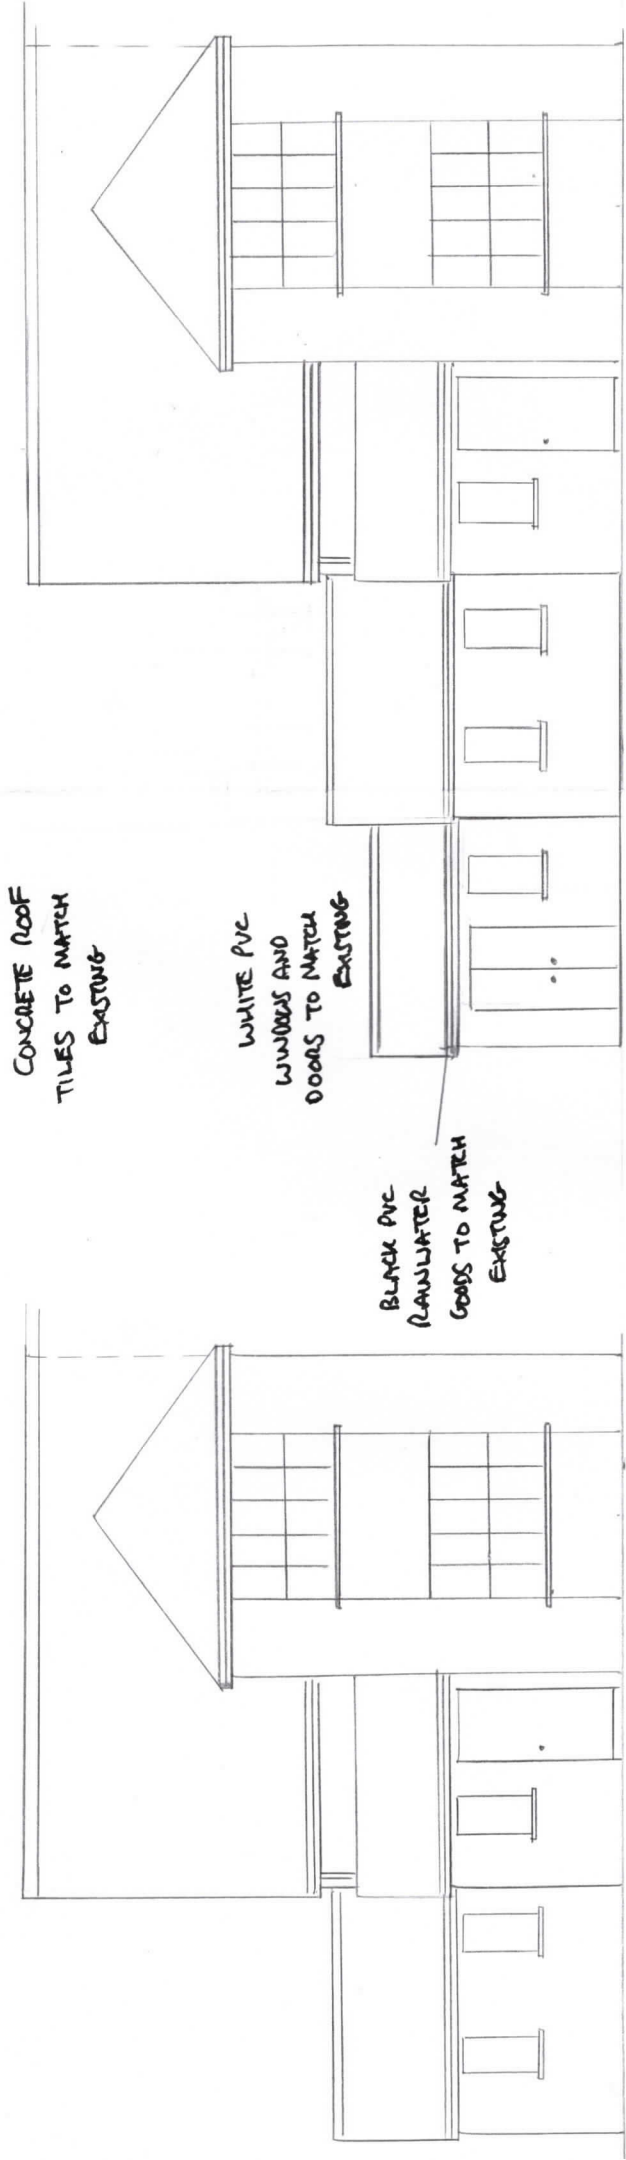

FRONT ELEVATION  
PROPOSED

SCALE 1:100

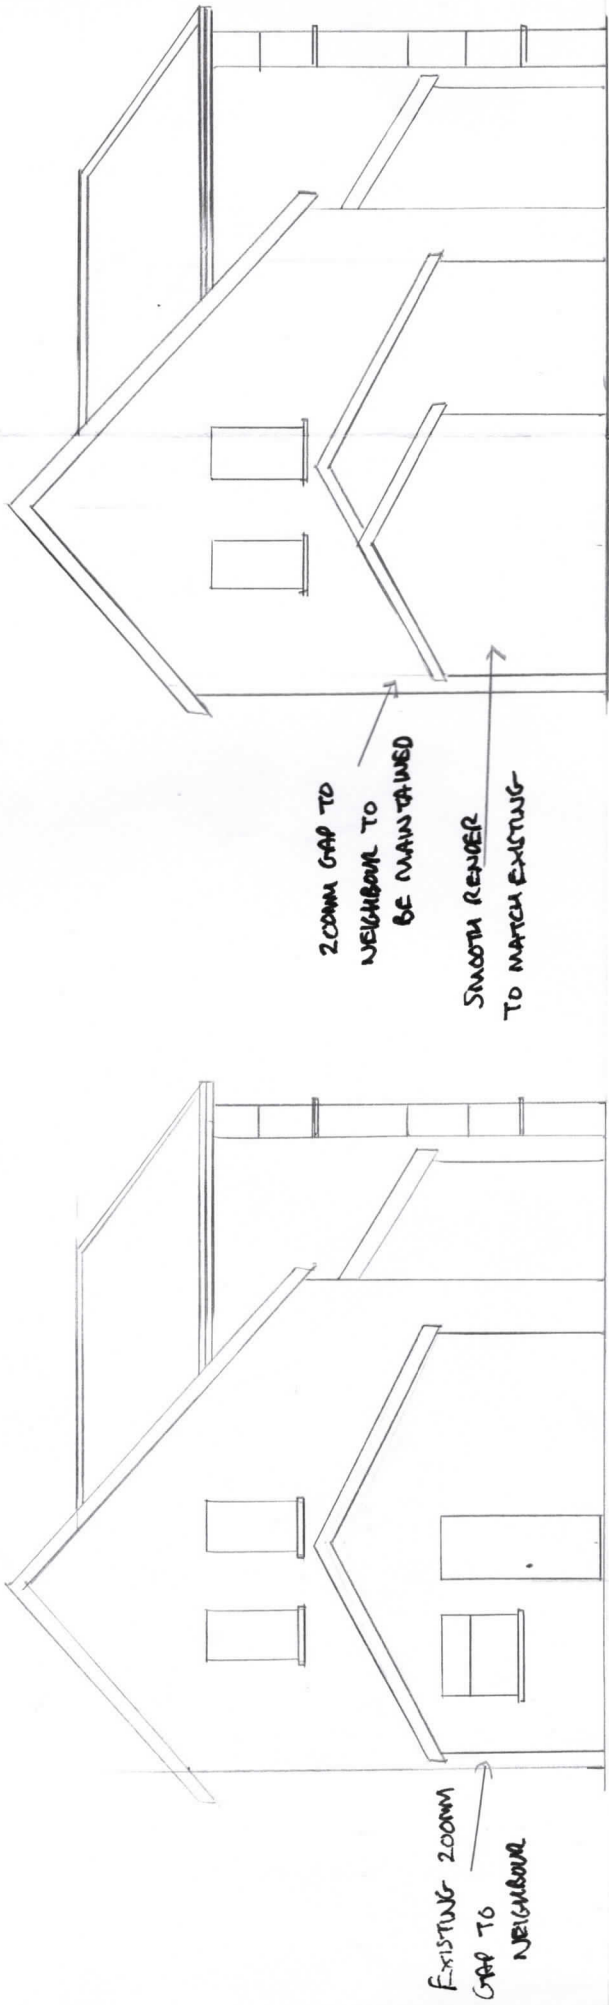

SIDE ELEVATION  
PROPOSED

SIDE ELEVATION  
EXISTING