



	NO.	NOTES
	1	All dimensions in millimetres unless otherwise stated.
	2	Do not scale off drawing. All dimensions to be checked on site by contractor.
	3	Drawings to be used for purposes of Planning Application only.
	4	These are not Construction Drawings.
	5	The contractor is to set out, check and co-ordinate all dimensions on site during the course of works.

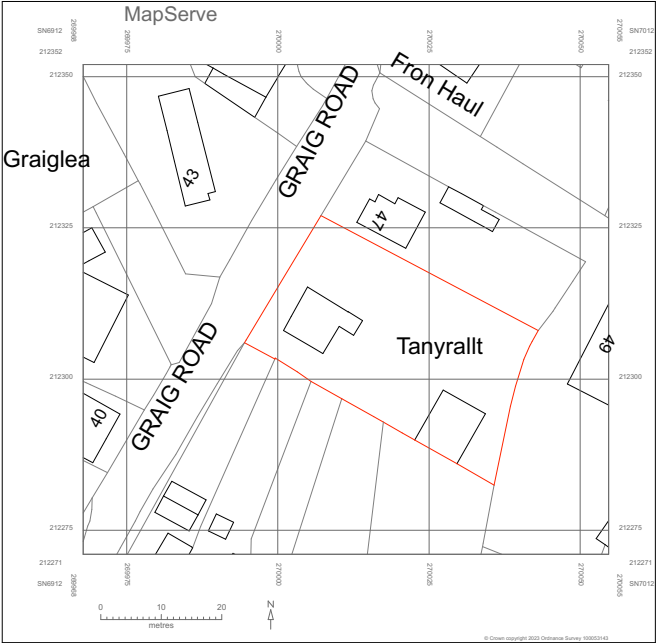

RED LINE LOCATION PLAN 1:1250

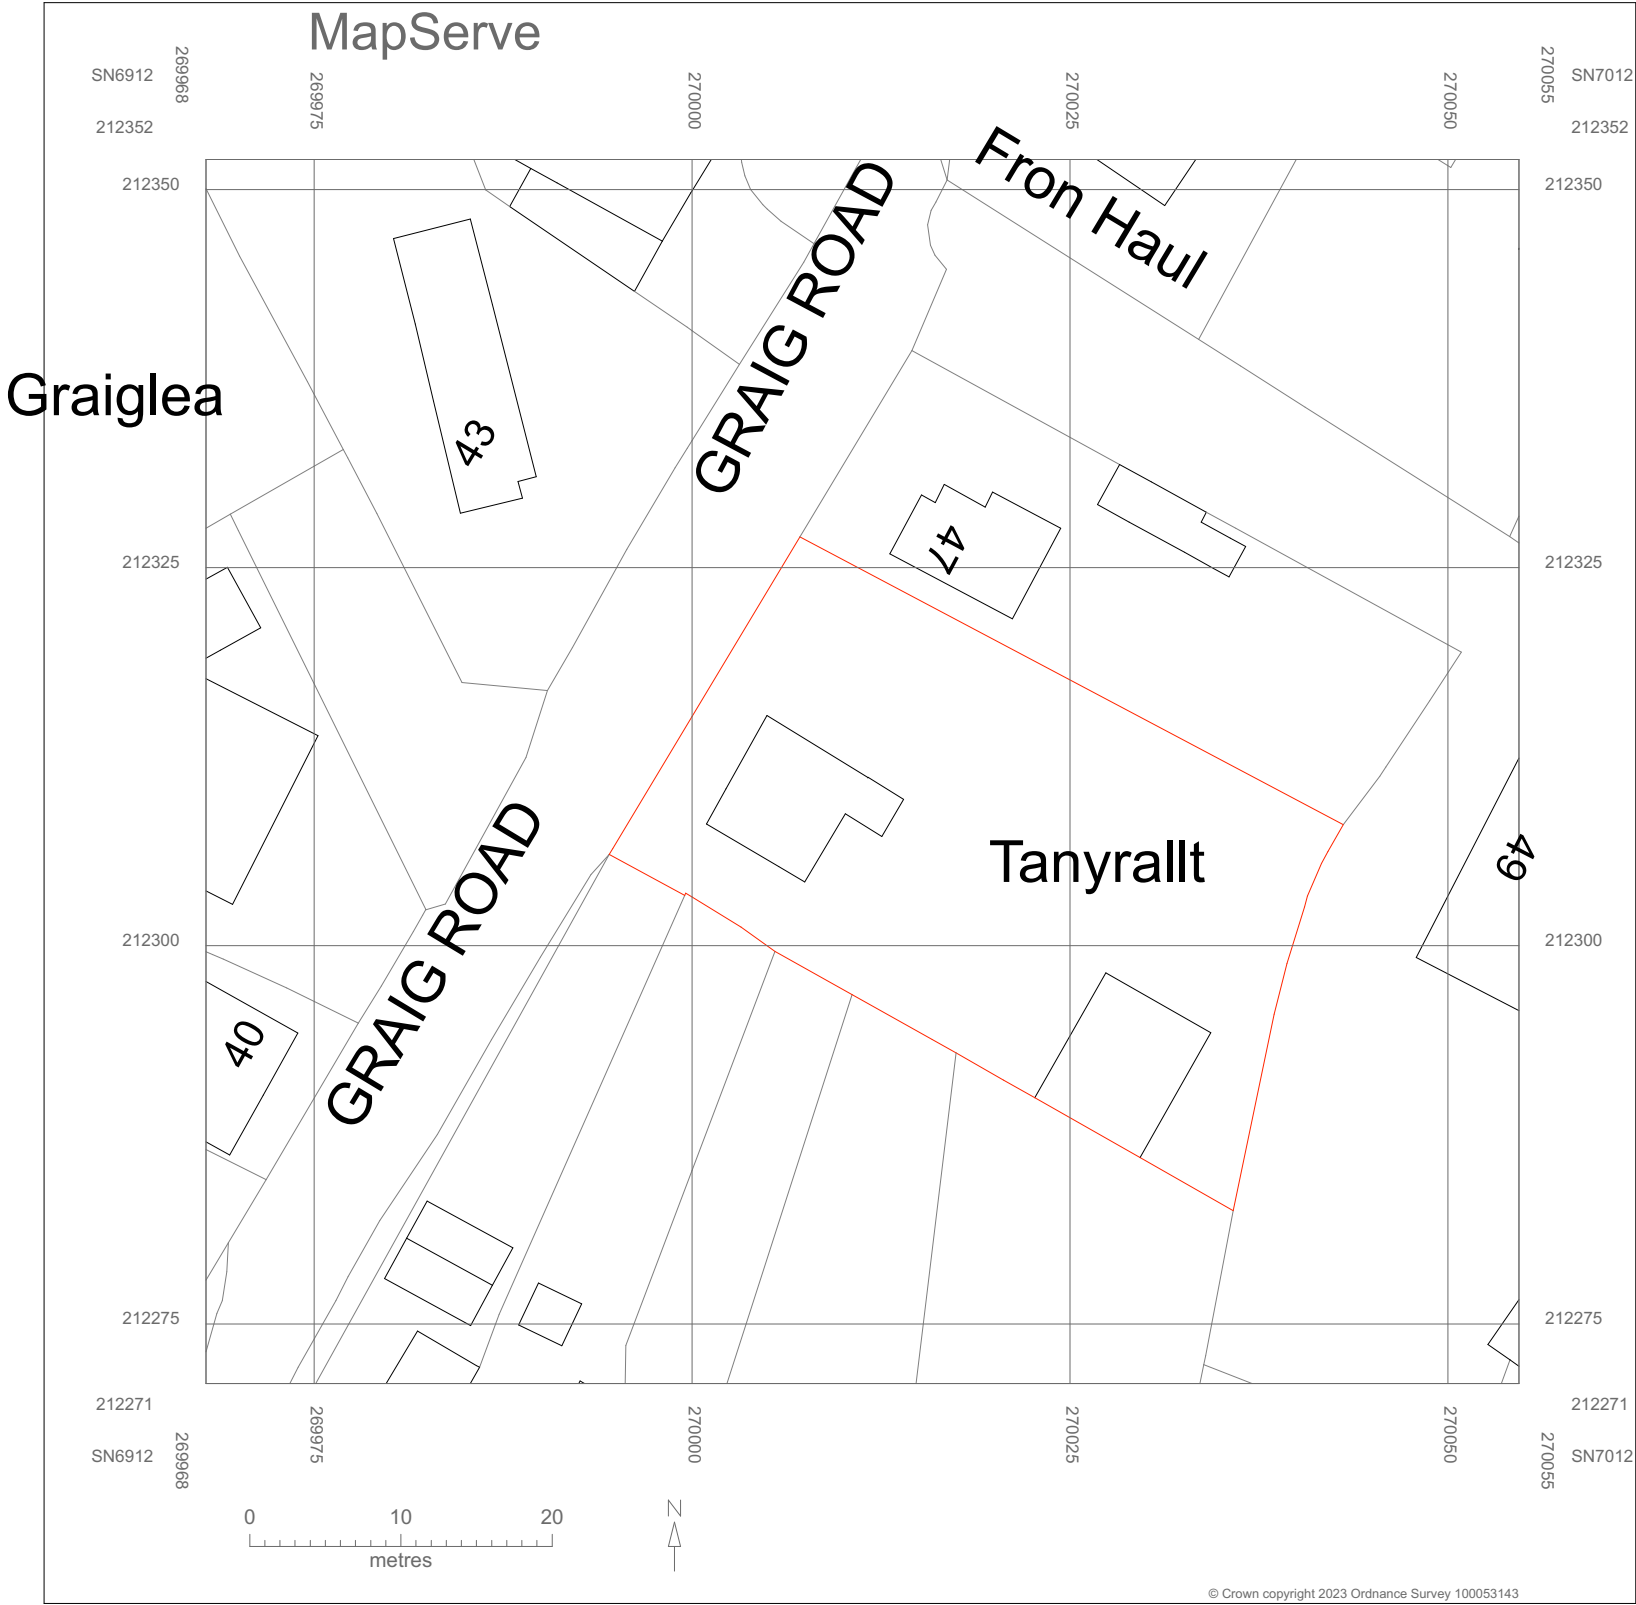

SITE PLAN 1:500

DRAWING NUMBER 2310 - AL(SP) 01



Mart John
MSc Registration
RPS City and Regional
Planning
RTPI
Accredited Degrees



LABC
Registered
Partner Authority Scheme

REVISIONS :

SHEET TITLE:
2305 - AL(SP) 01

PROJECT DESCRIPTION:
TANYRALLT
GRAIG ROAD
GCG
NEATH PORT TALBOT



Acrum
Planning Consultants

DATE:
JAN 2023

SCALE:
Various

SHEET:
A-3