




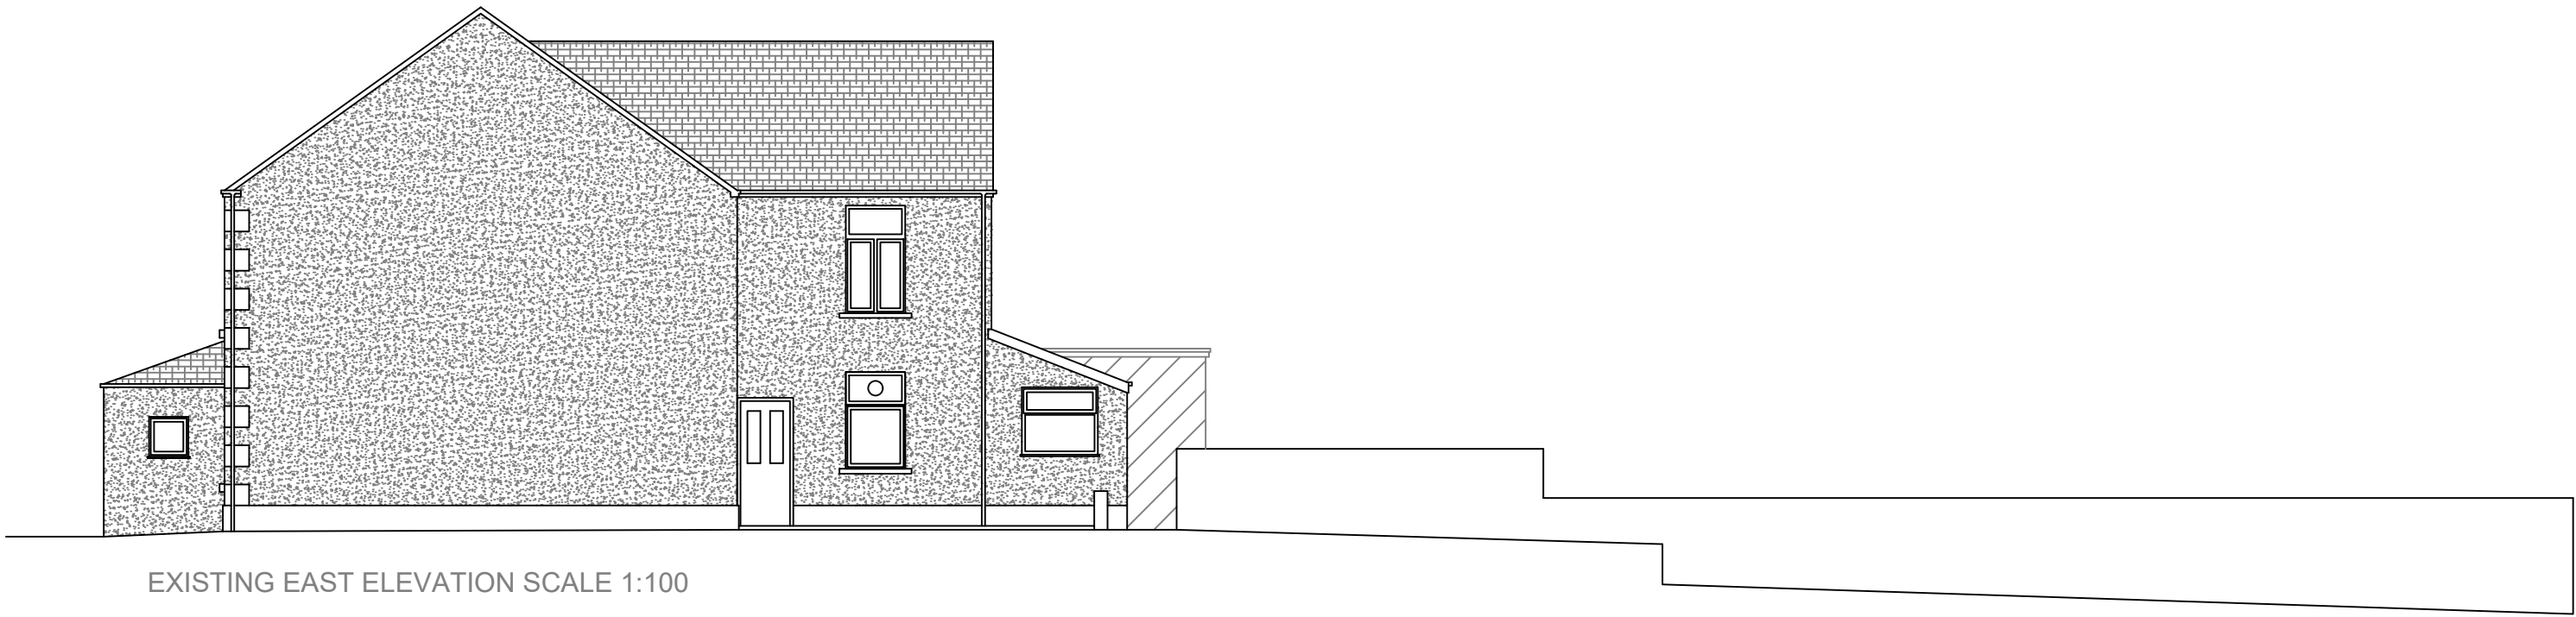

EXISTING EAST ELEVATION SCALE 1:100

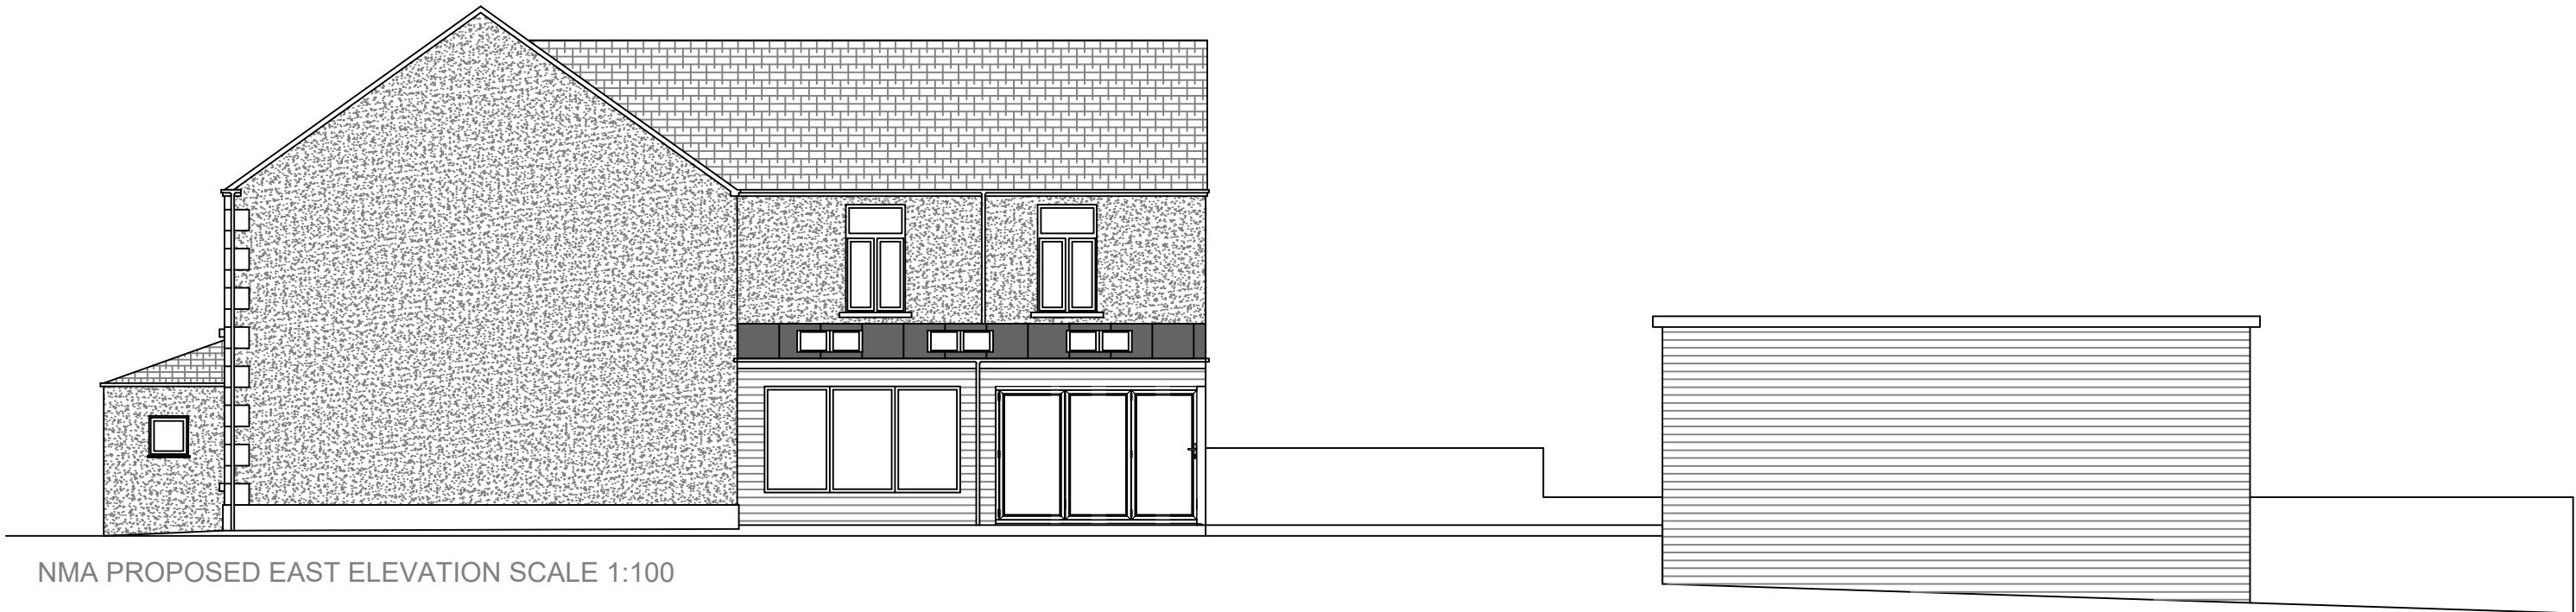

NMA PROPOSED EAST ELEVATION SCALE 1:100

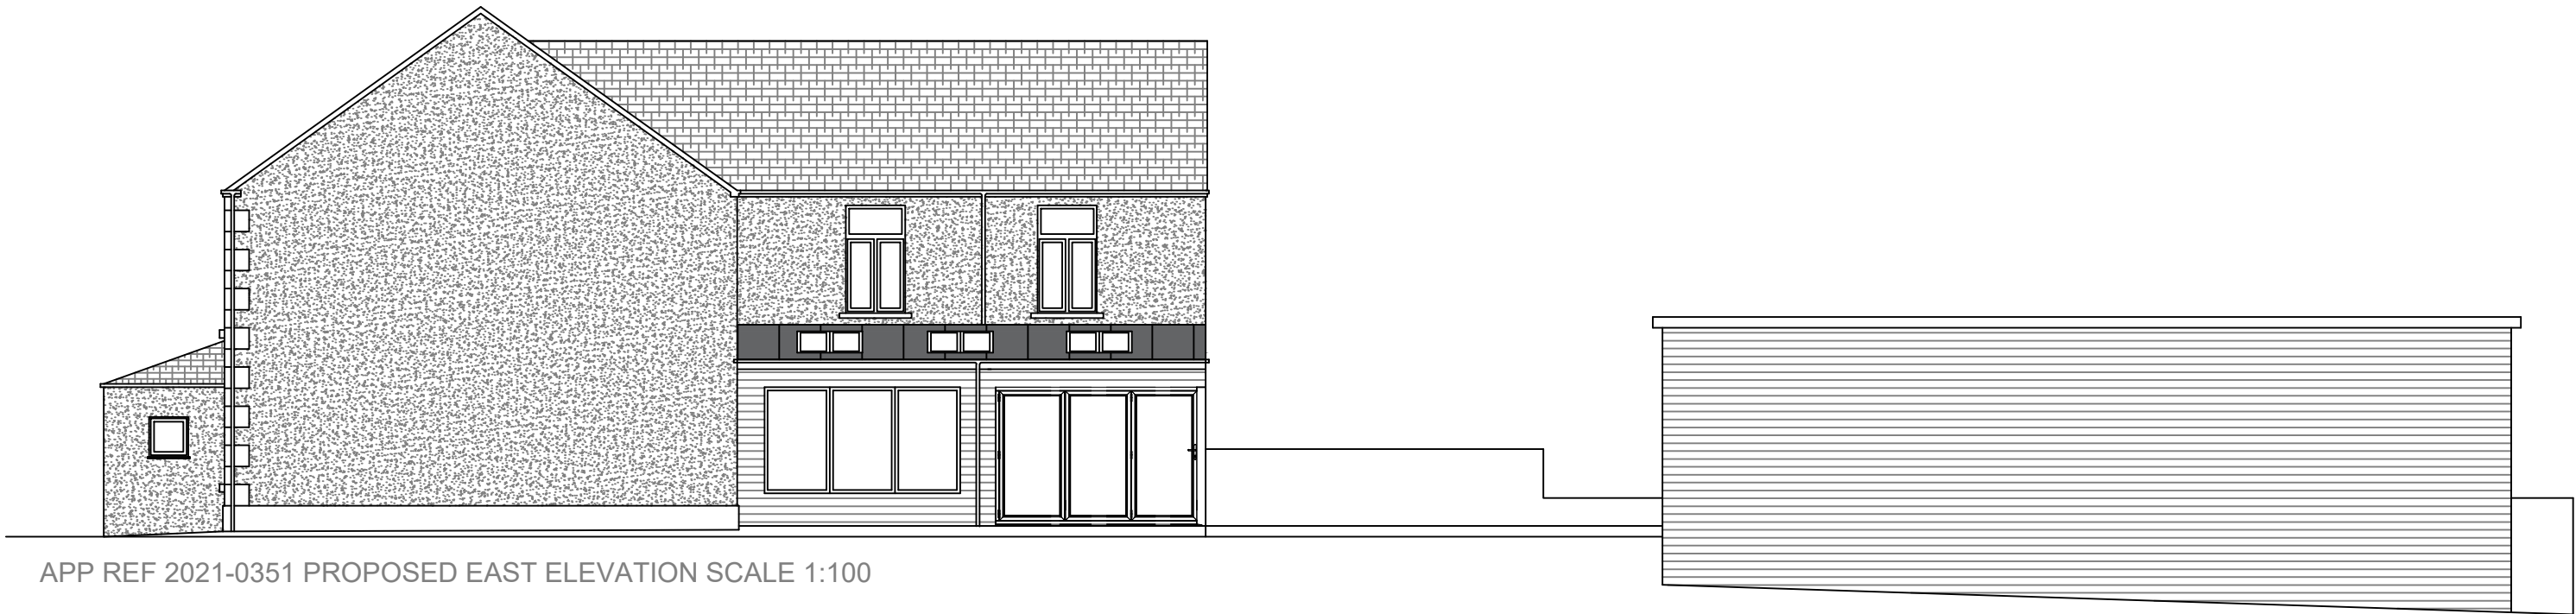

APP REF 2021-0351 PROPOSED EAST ELEVATION SCALE 1:100

NAME	MR E GRIFFITHS
ADDRESS	13 Derwen Road Aithwen Porthkerry SWANSEA SA6 3AU
CONTACT TEL	07572446498
AGENT	MARK THOMAS
CONTACT TEL	07572446498
APPLICATION FOR NMA TO 2021/0351	
WORK DESCRIPTION SINGLE SIDE EXTENSION REAR DOUBLE EXTENSION AND GARAGE	
DRAWING No 13SA8-12 PAPER SIZE A1	

DOCUMENT COMMISSIONED AS CONCEPT DRAWINGS AS REQUIRED FOR STAGE 2 OF THE PLAN OF WORK RIBA 2013, OR STAGE 3 OF THE CIOB PLAN OF WORK (WITH THE BIM OVERLAY). THE OBJECTIVE TO ACHIEVE PERMISSION TO BUILD. DRAWINGS ARE NOT TO BE CLASSIFIED AS DEVELOPED/TECHNICAL DRAWINGS REQUIRED FOR THE FOLLOWING STAGES IN THE PLAN OF WORKS BOUNDARY AND PARTY WALL ACT SURVEYS TO BE CONFIRMED BY APPLICANT BEFORE WORKS TO COMMENCE IF SCHEME GAINS L.P.A. APPROVAL