




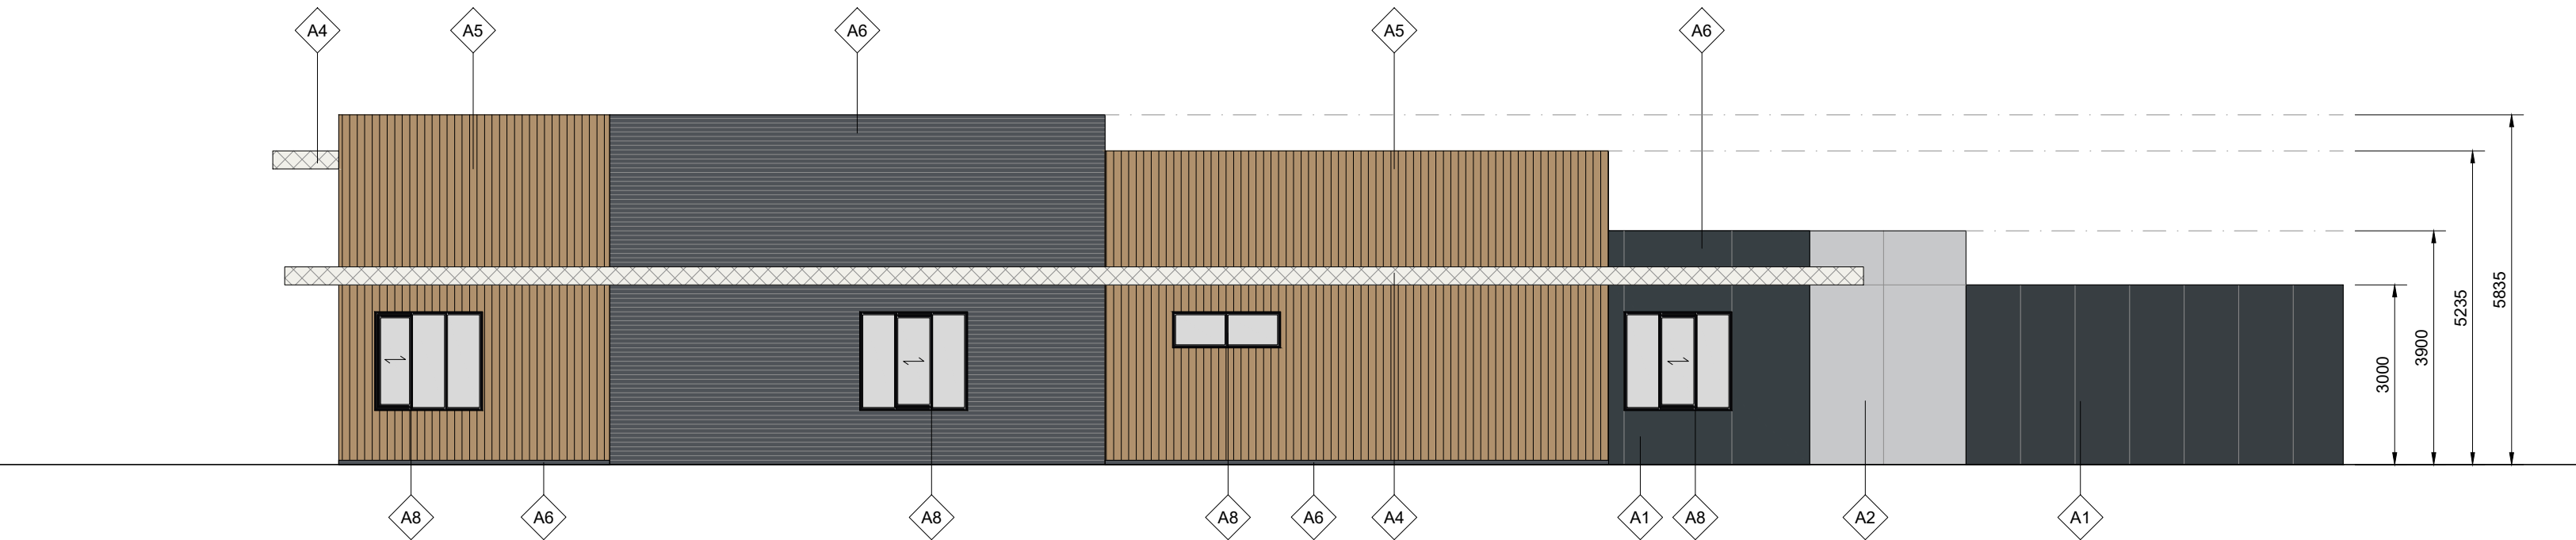


SOUTH EAST ELEVATION

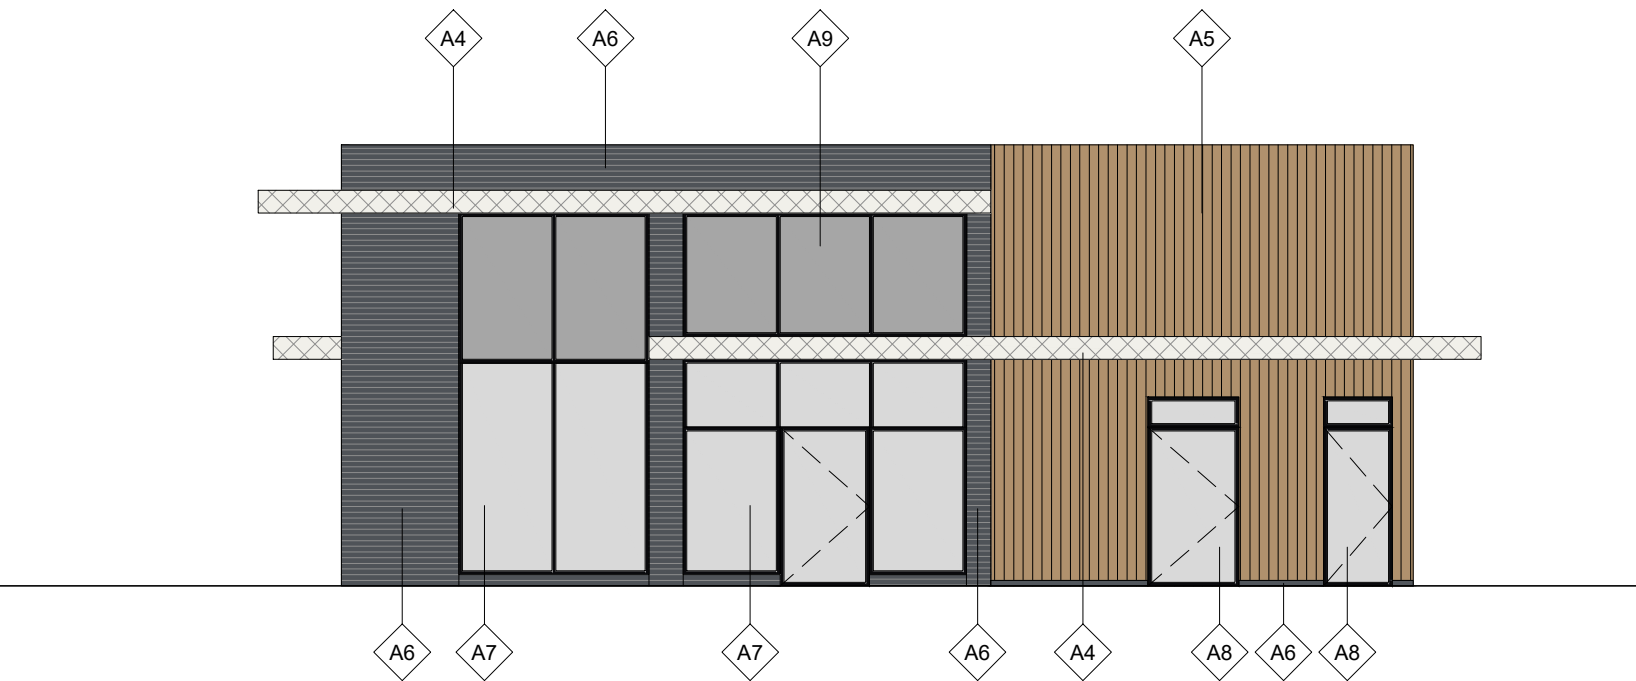


SOUTH WEST ELEVATION

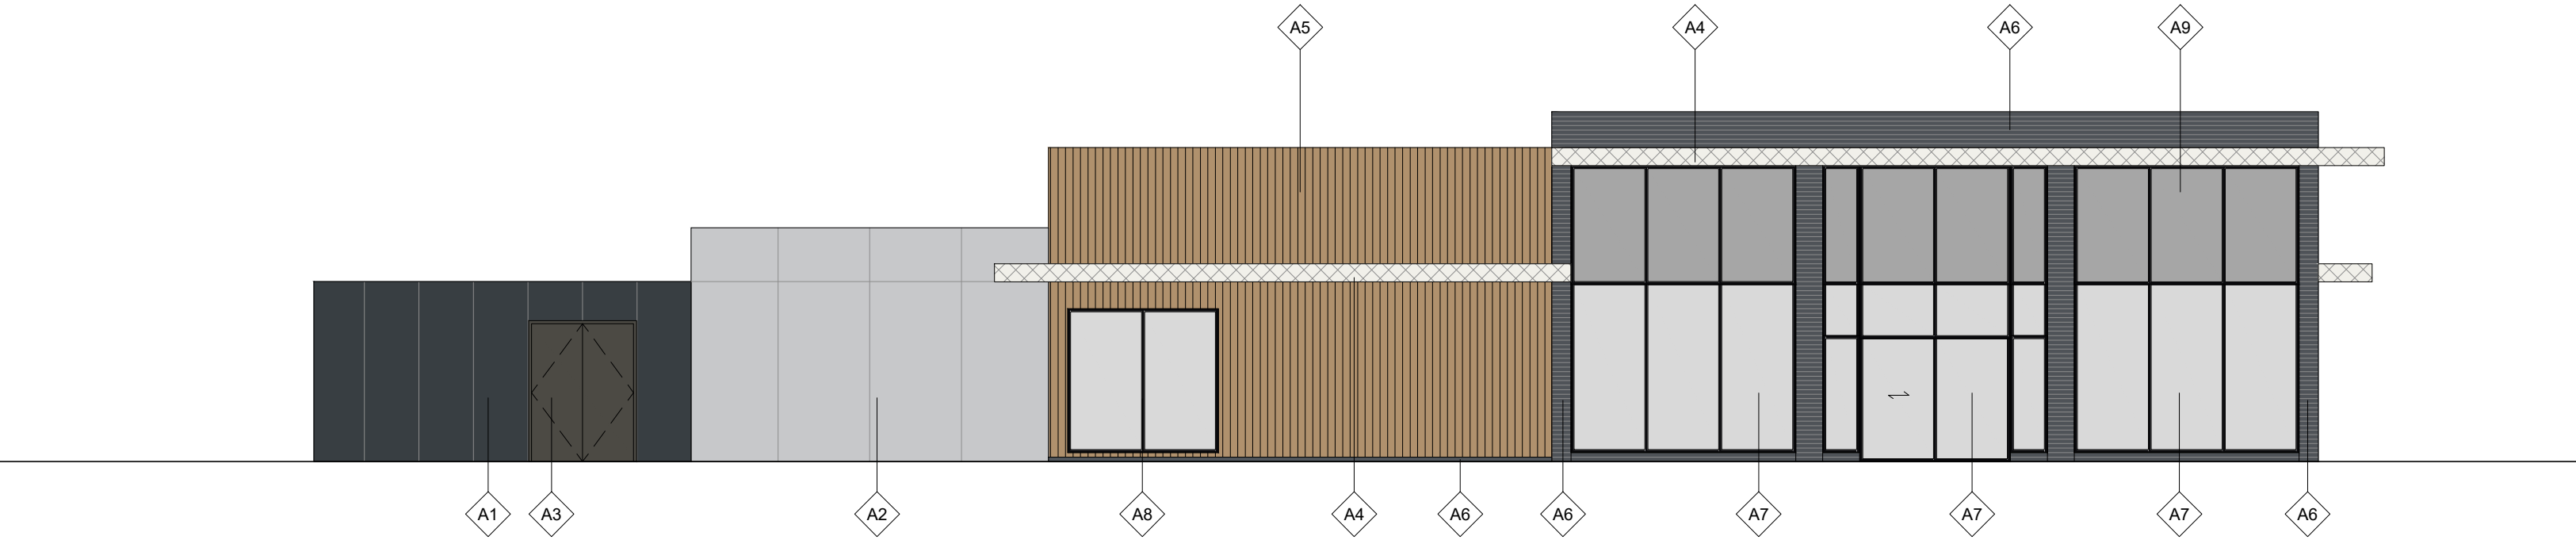


NORTH WEST ELEVATION

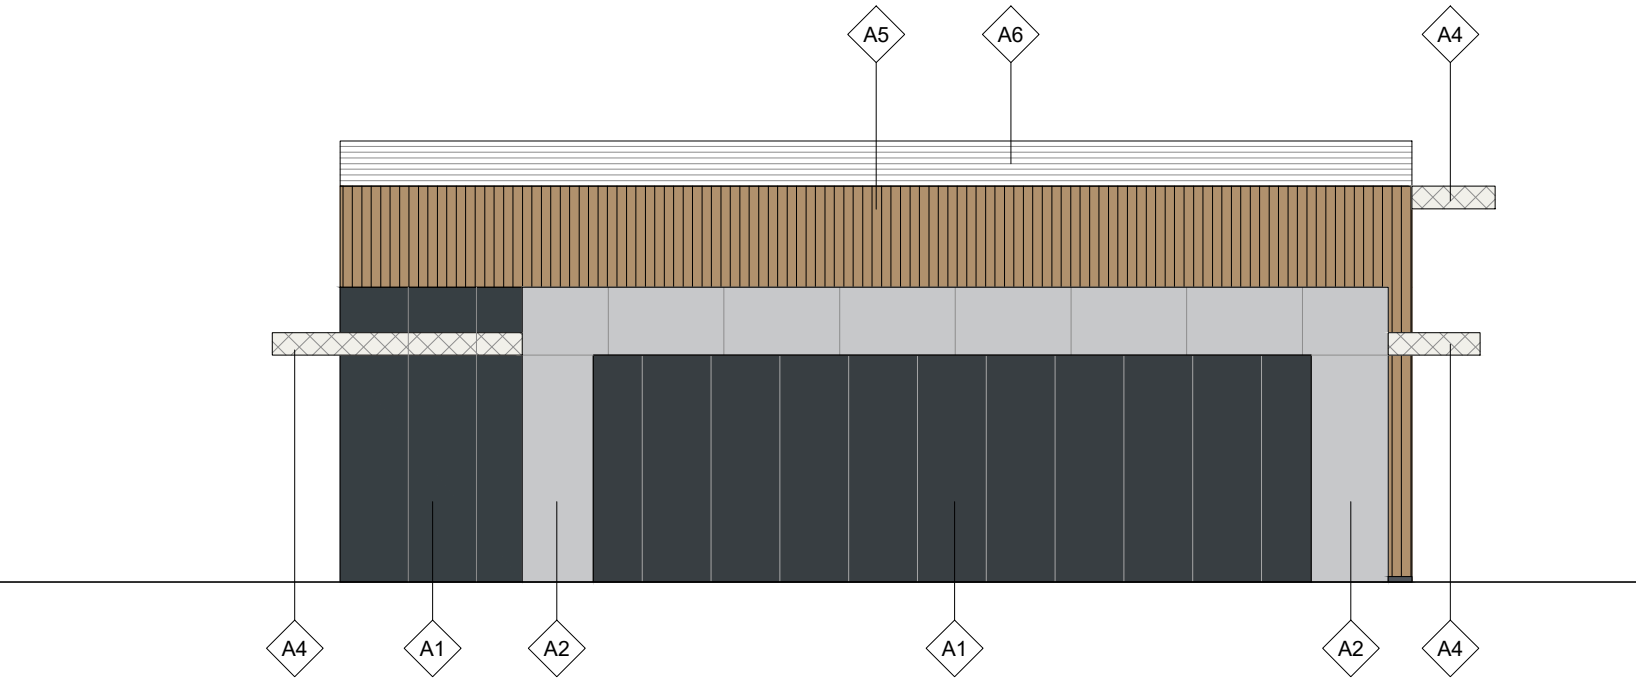

NORTH EAST ELEVATION

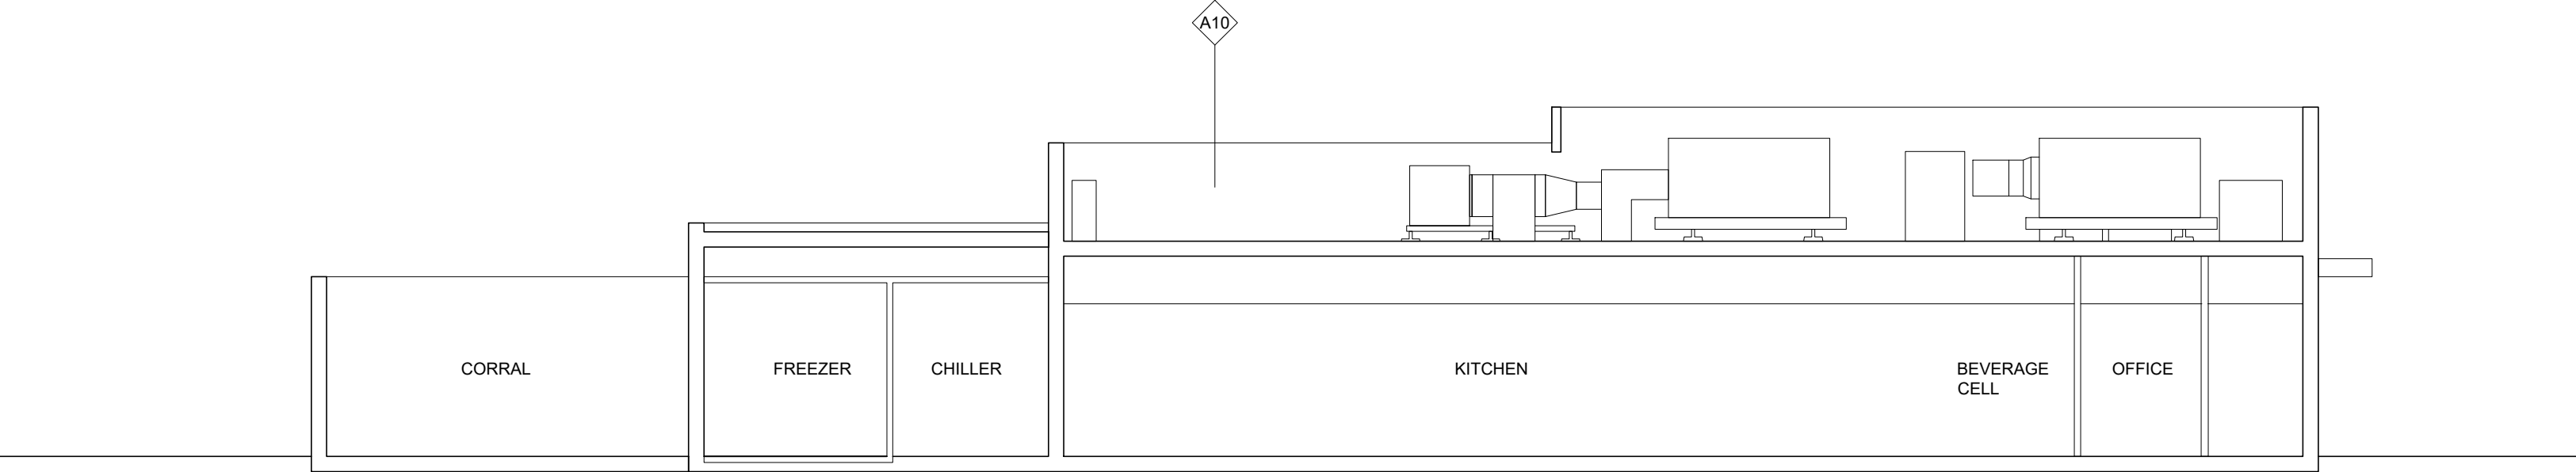

SECTION A-A

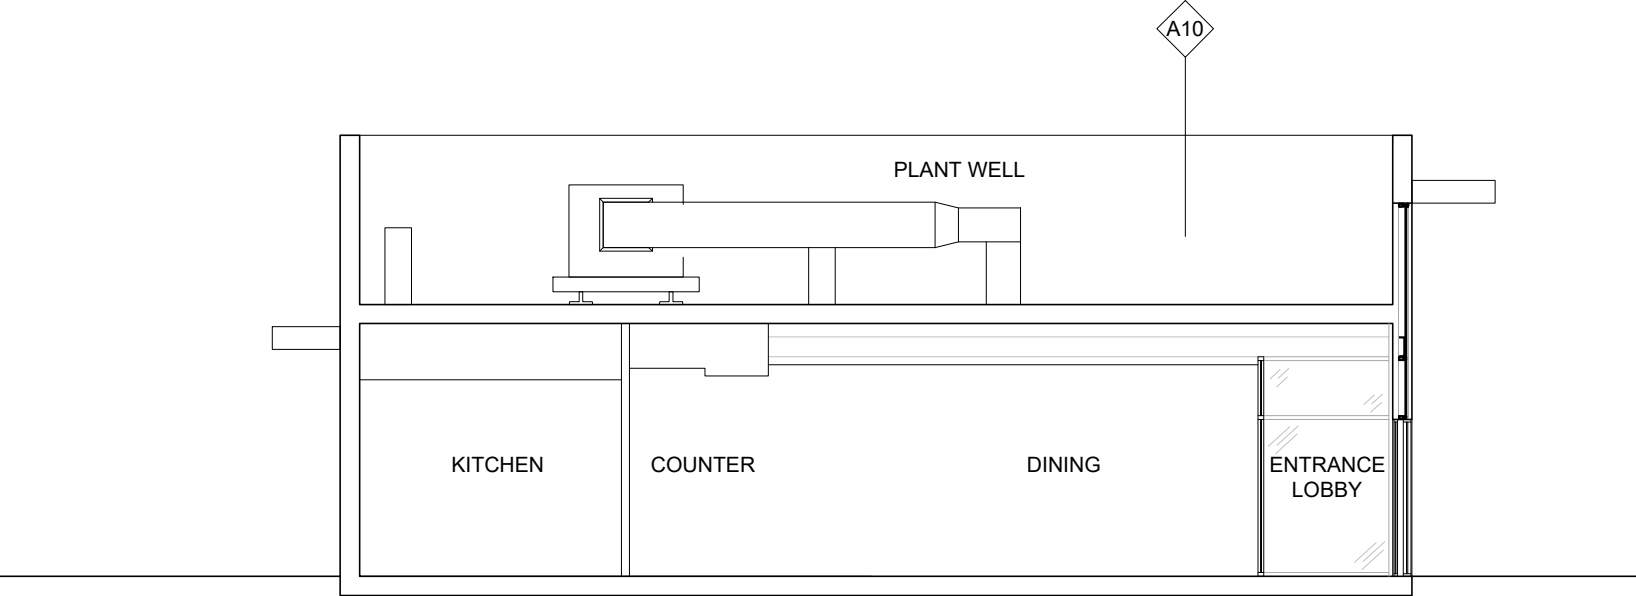

SECTION B-B




Scurr Architects
85 Southdown Road
Haverhill
A1 1 9P
T: 01462 709089
www.scurrarchitects.co.uk
architects ■ designers ■ project managers



Notes:
All drawings to be read in conjunction with all other drawings as noted on issue sheet.

MATERIALS LEGEND

- A1** Corral
Grey cladding panels
- A2** Restaurant & Stores
Stone effect cladding panels
- A3** Security Doors
PPC RAL 7022 Umbra Grey
- A4** Canopies
PPC RAL 9016 Traffic White
- A5** Restaurant
Random mix of timber effect
cladding panels
- A6** Restaurant
Dark grey engineering brick
- A7** Restaurant Glazing
PPC RAL 9005 Jet Black frames
- A8** Window and Doors
PPC RAL 9005 Jet Black frames
- A9** Opaque Glazing
PPC RAL 9005 Jet Black
frames
- A10** Plant Area
Vertical profile metal sheets
RAL 9005 Black

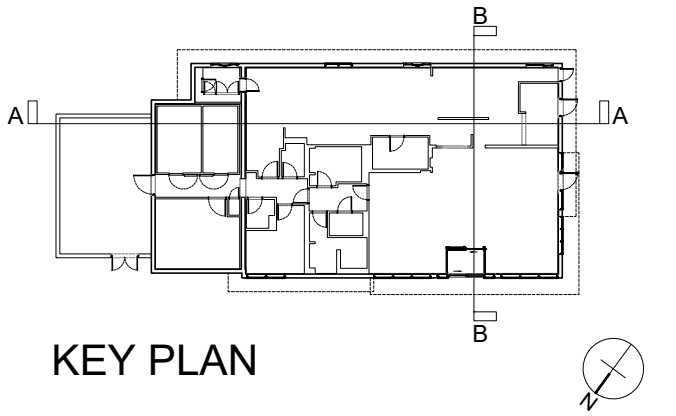

KEY PLAN

REV.	DATE	DRAWING REVISIONS	BY	CHECKED

GENERAL NOTES:
All works are to be undertaken in accordance with the Building Regulations and the latest British Standards.
All proprietary materials and products are to be used strictly in accordance with the manufacturer's recommendations.
All dimensions to be checked on site prior to construction.
All risks assessed to comply with the designer's responsibility under the Construction (Design Management) Regulation 2015.

PROPOSED DEVELOPMENT AT: Tesco, Gwyn's Drift, Pontardawe
SWANSEA SA8 3AZ

ON BEHALF OF: McDonald's Restaurants Ltd

DRAWING TITLE: Proposed Elevations and Section

DRAWN BY: DM
SCALE & NOTE: 1:100@A1


CHECKED BY: JK
DATE: APR 2022

DRAWING NO.: 6682-SA-8823-P005

STORE NO.: NB8823



Scurr Architects
85 Southdown Road
Haverhill
A1 1 9P
T: 01462 709089
www.scurrarchitects.co.uk
architects ■ designers ■ project managers

 

© Copyright McDonald's Restaurants & Scurr Architects

