



Notes:
All drawings to be read in conjunction with all other drawings as noted on issue sheet.

NG100 AREAS SCHEDULE	
TYPE	m ²
GEA	377.3

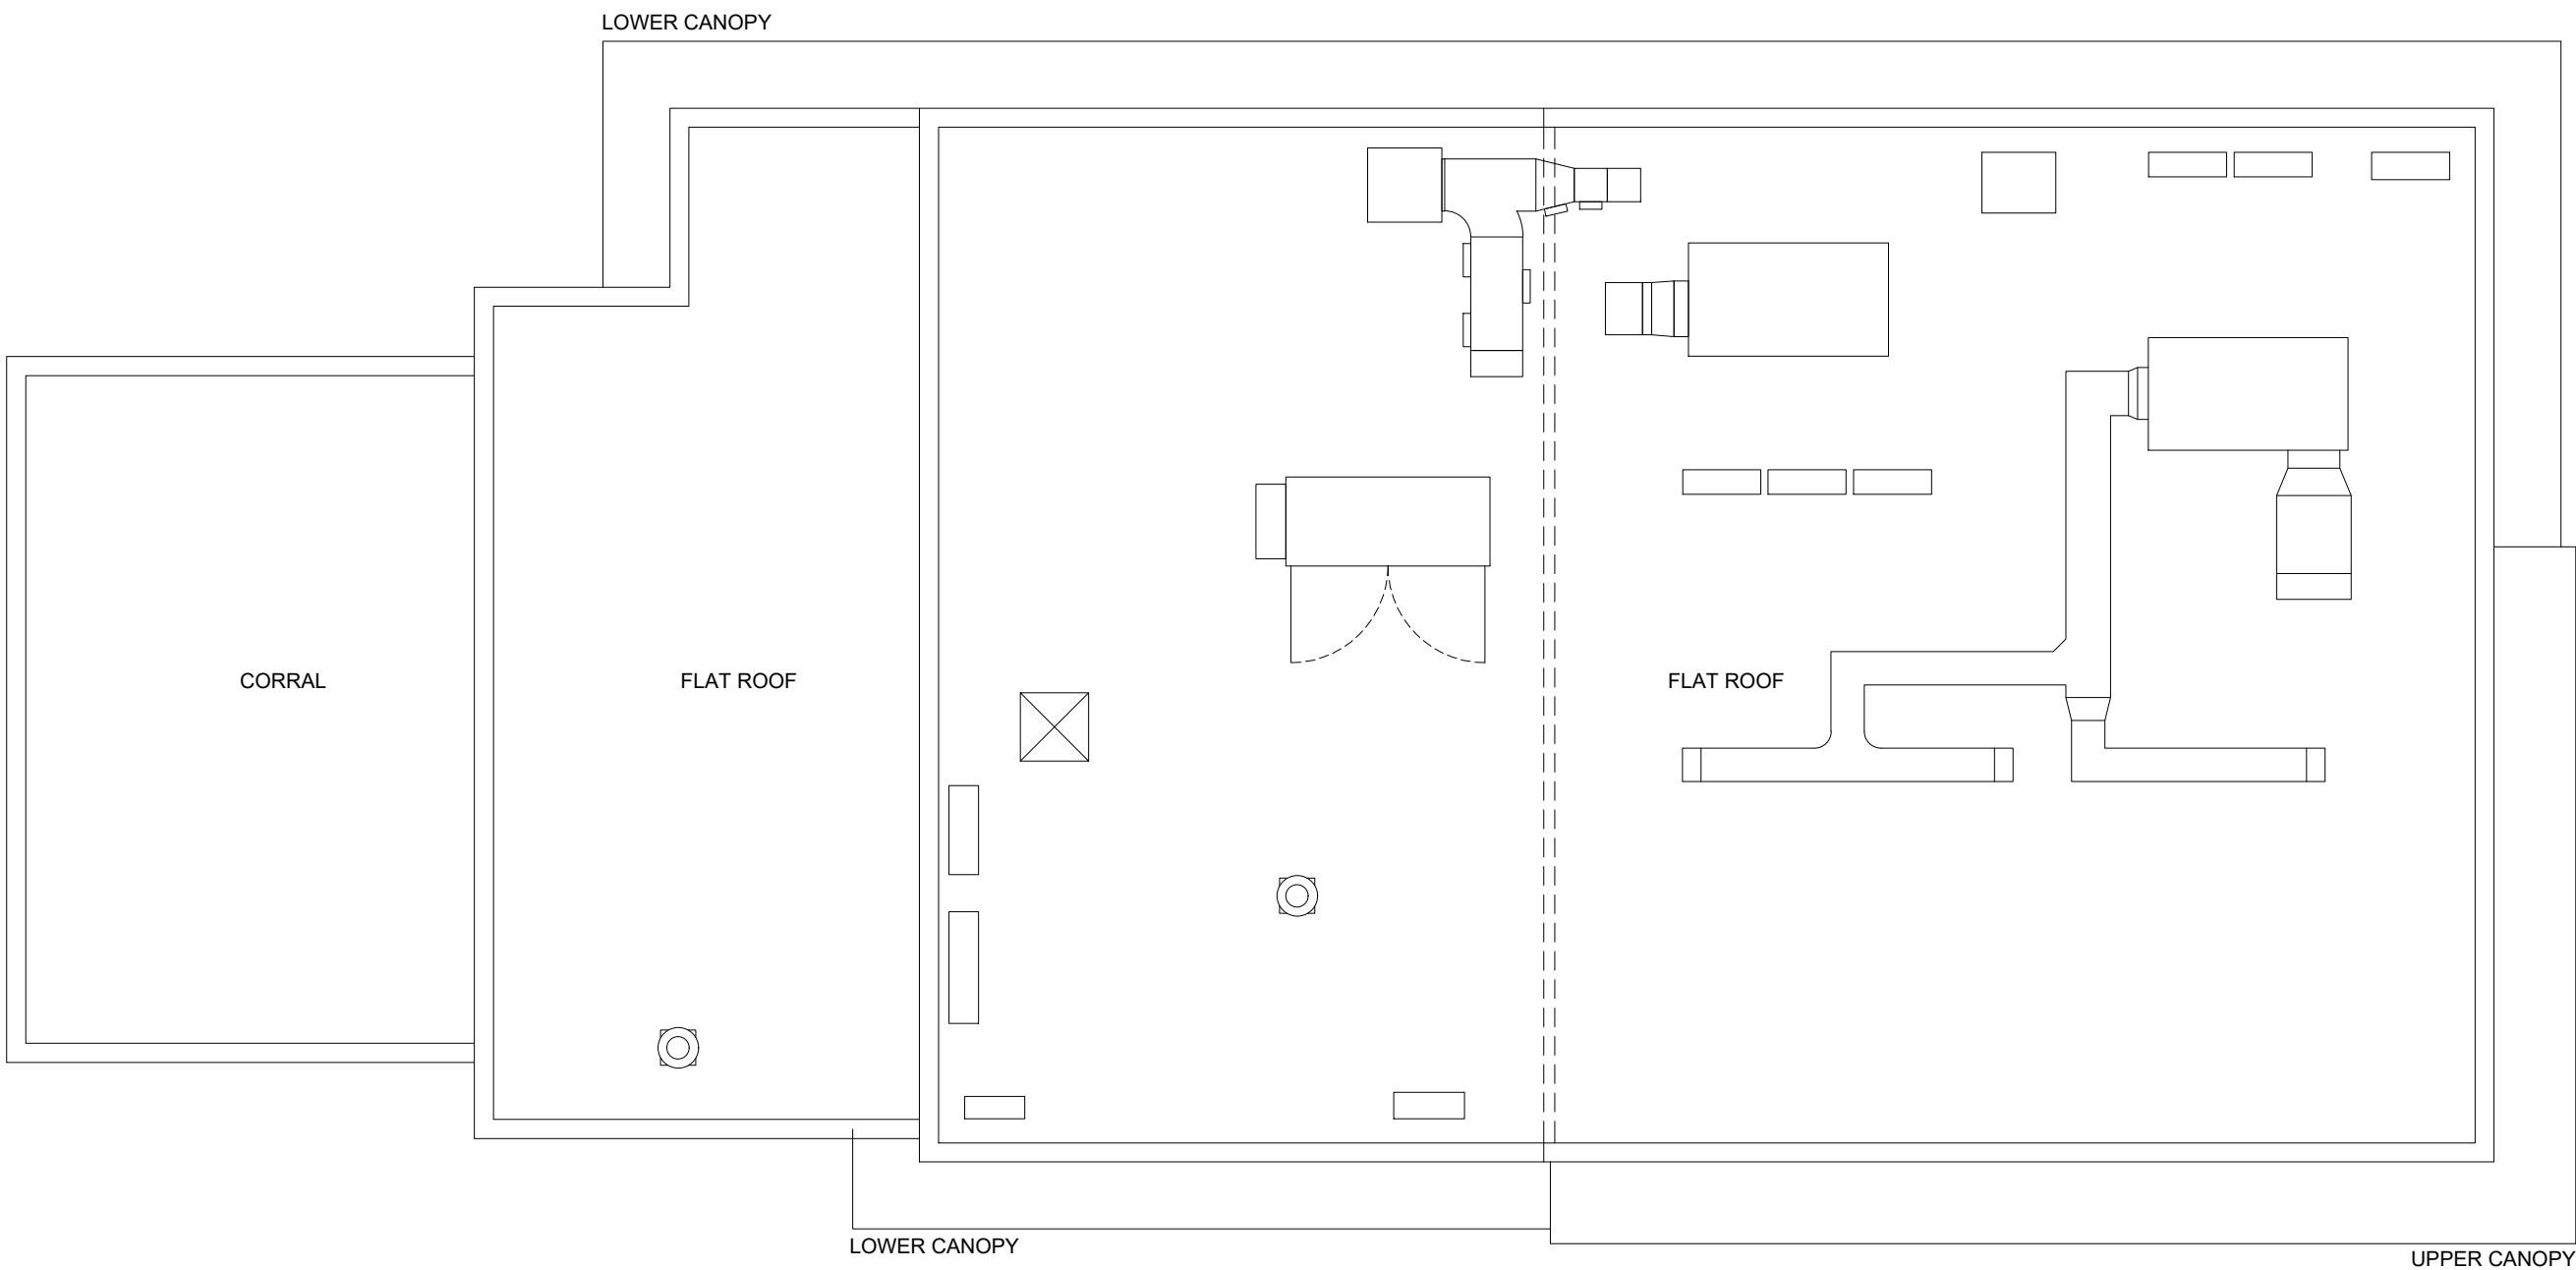

ROOF PLAN


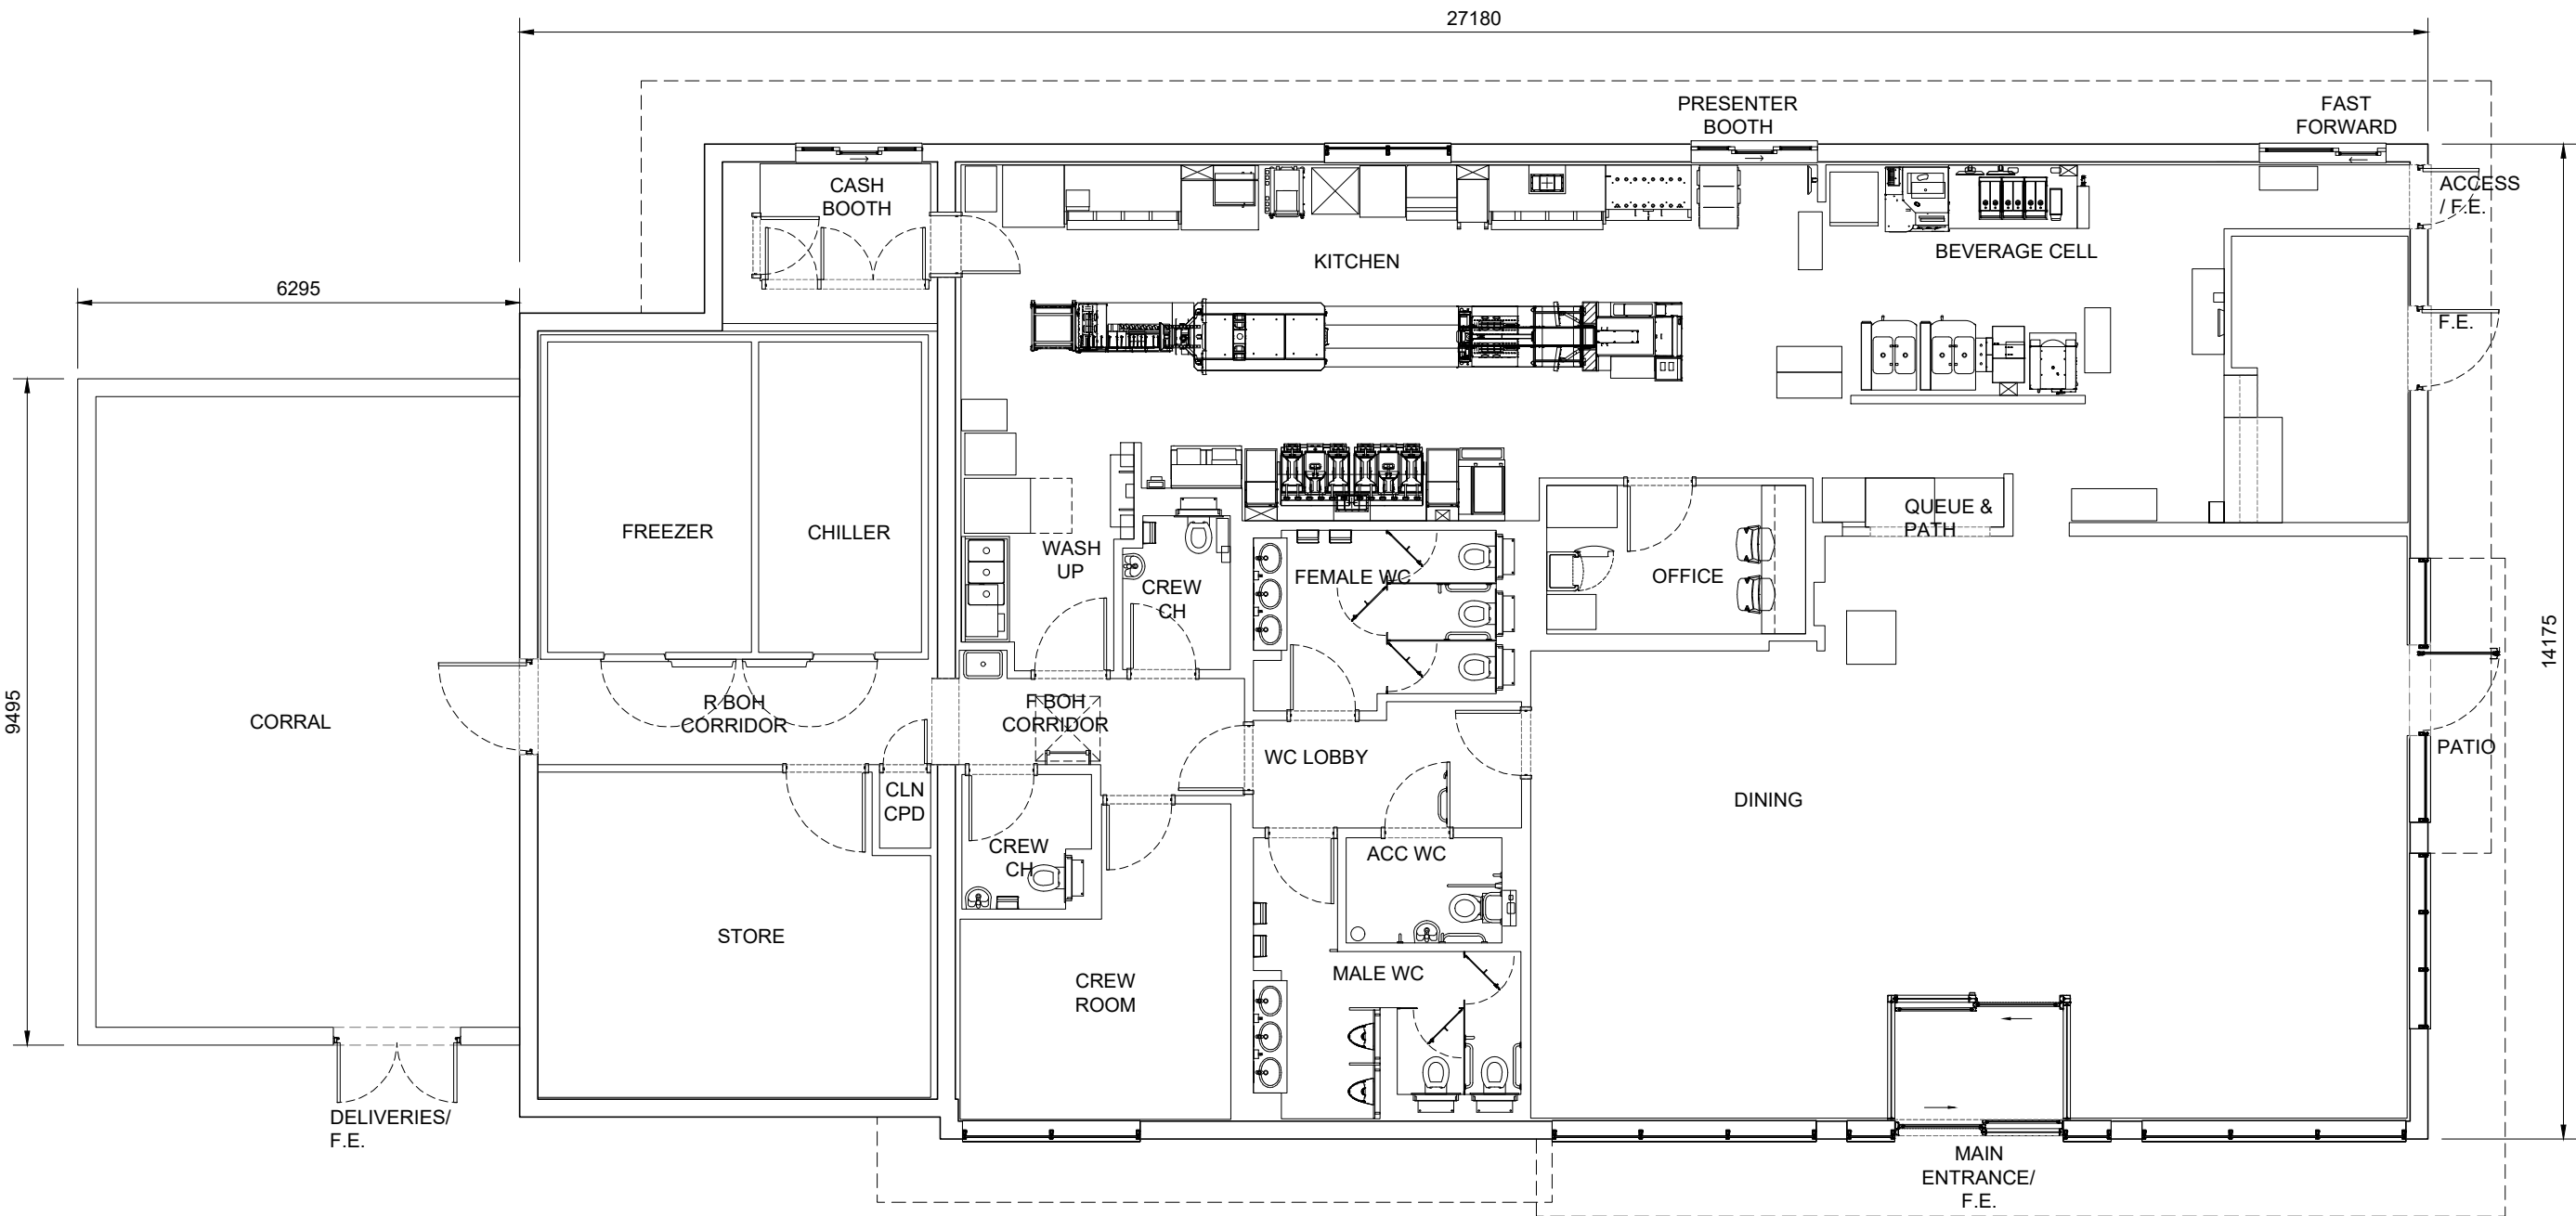


GROUND FLOOR PLAN

REV.	DATE	DRAWING REVISIONS	BY	CHECKED
GENERAL NOTES: All works are to be undertaken in accordance with the Building Regulations and the latest British Standards. All proprietary materials and products are to be used strictly in accordance with the manufacturer's recommendations. All dimensions to be checked on site prior to construction. All risks assessed to comply with the designer's responsibility under the Construction (Design Management) Regulation 2015.				
PROPOSED DEVELOPMENT AT			STORE No. 1 -	
Tesco, Gwyn's Drift, Pontardawe			NB8823	
SWANSEA SA8 3AZ				

ON BEHALF OF: -
McDonald's Restaurants Ltd
DRAWING TITLE: -
Ground Floor and Roof Plans

DRAWN BY: DM	CHECKED BY: -	DRAWING NO.: 6682-SA-8823-P006
SCALE & NOTE: 1:100@A1	DATE: MAR 2022	

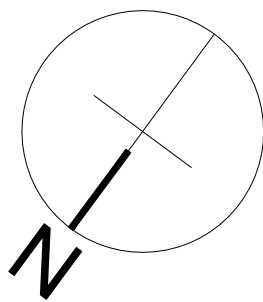 

NG100