


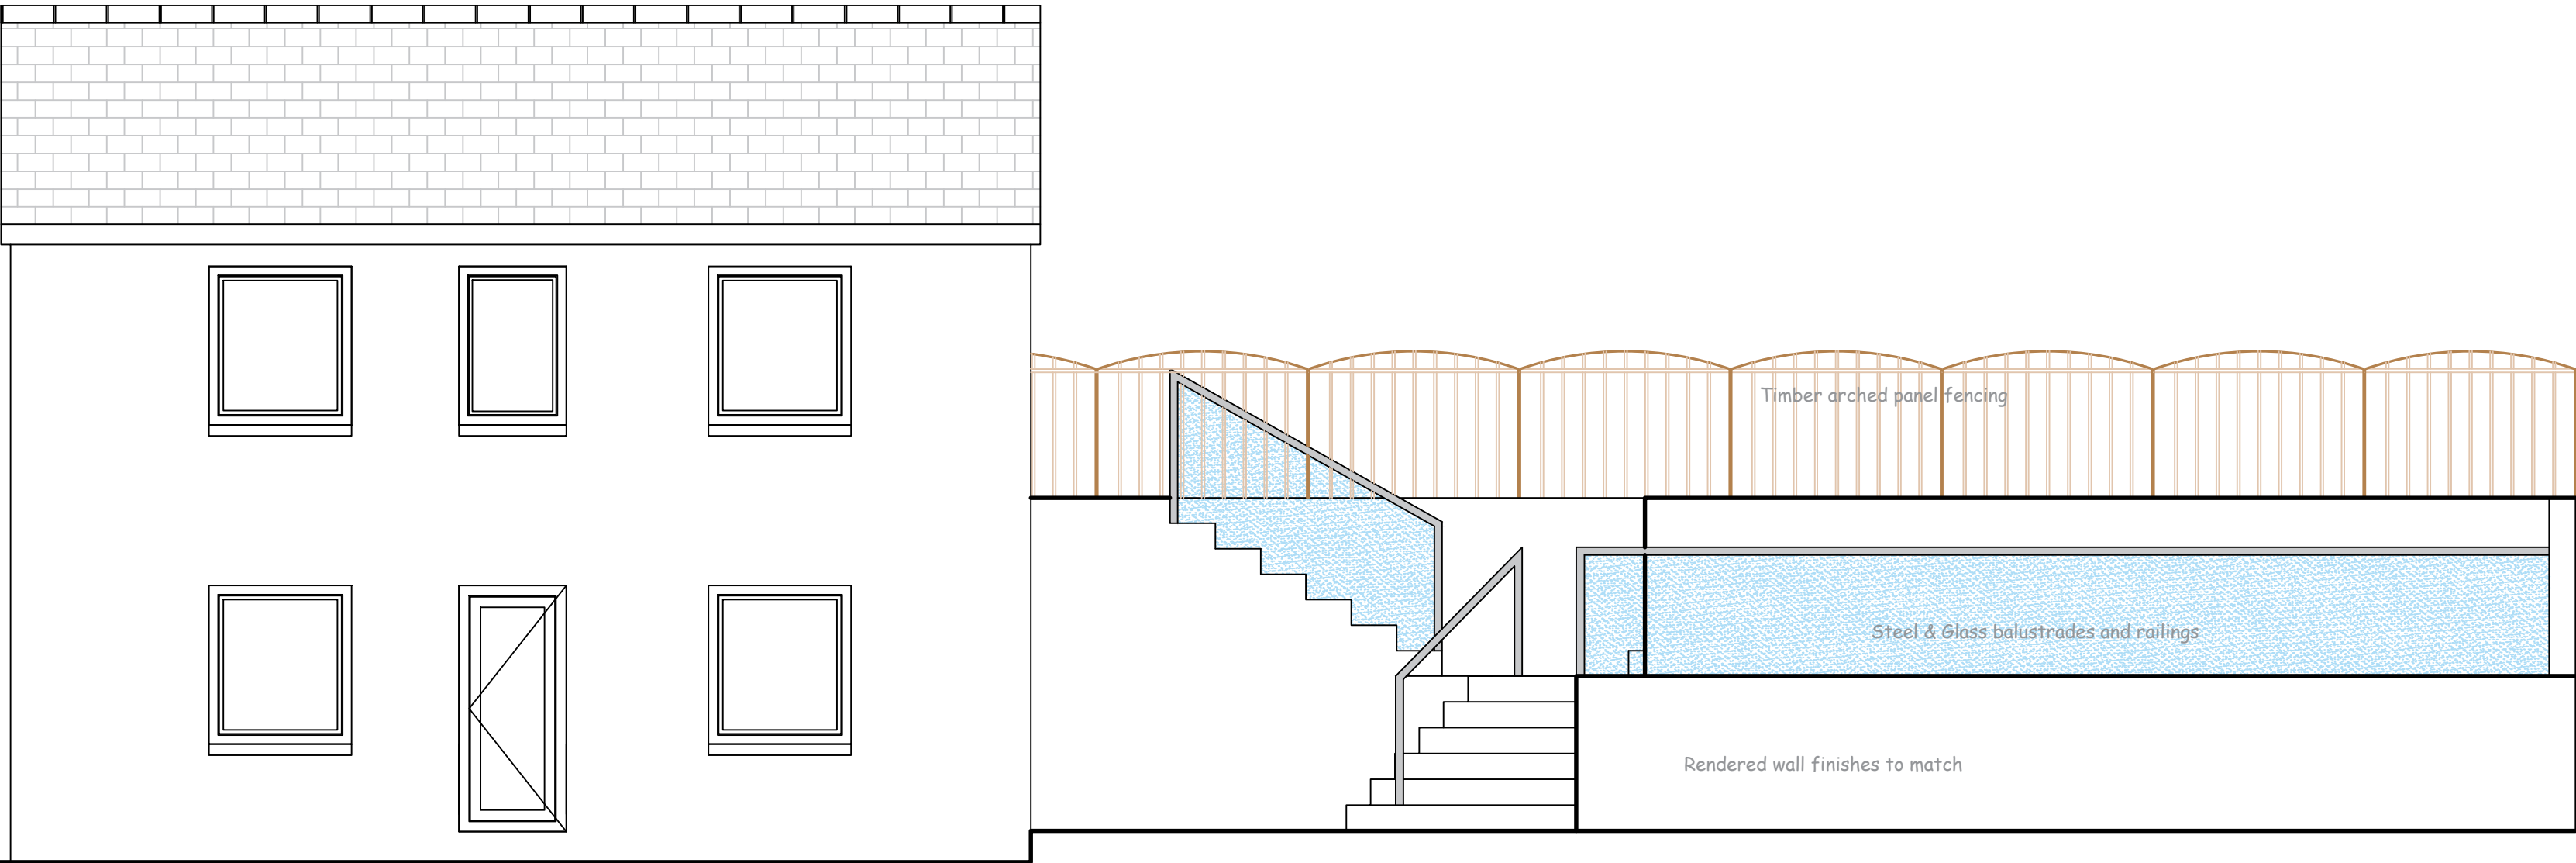

Proposed South Facing Elevation

E:\User Folders\Documents\Sean AllMison Architectural\Website\Logos\Logo With Gap .jpg

Project Title: 3 Heol Las, Swansea, SA8 4PR	Drawing Title: Proposed South Elevation - Site Works	Client: Richard Rose	Date: Sept 2022	Drawn By: SLM	Revision:
		Drawing Number: 0261 - 08	Scale: 1:50 @ A2	Issue:	Revision Date: