



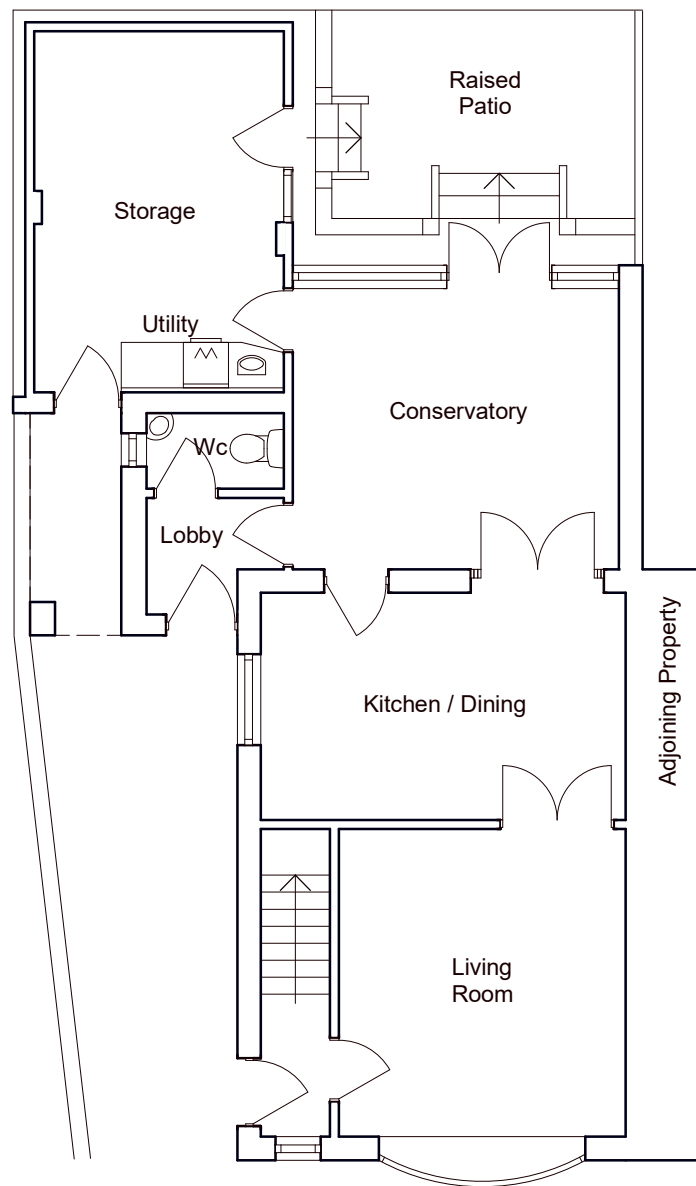

Ground Floor Plan

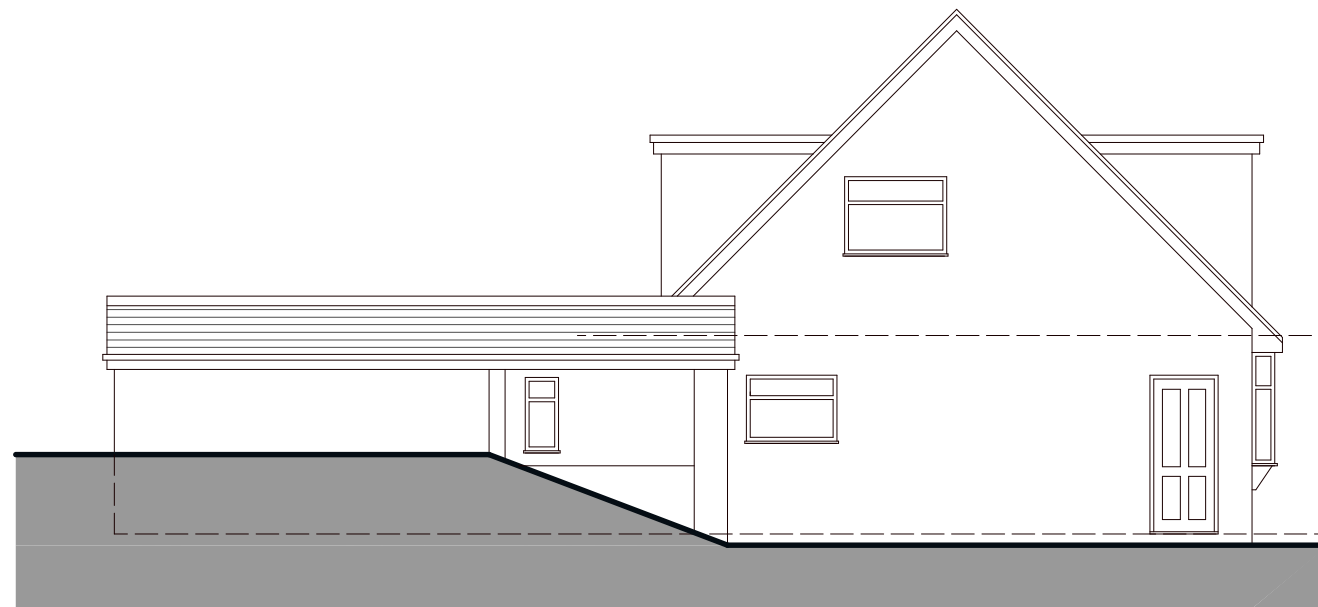

Side Elevation



Sectional Side Elevation



Sectional Rear Elevation



Front Elevation

Scale 1 / 100 @ A3



51 TYN Y CAE
PONTARDAWE, SWANSEA
Mrs Evans

**Scheme Design: Existing
Floor Plan & Elevations**

Date: January 2023

Scale: 1:100 @ A3

Drawing Number: 2307-02

