



Existing Site Plan

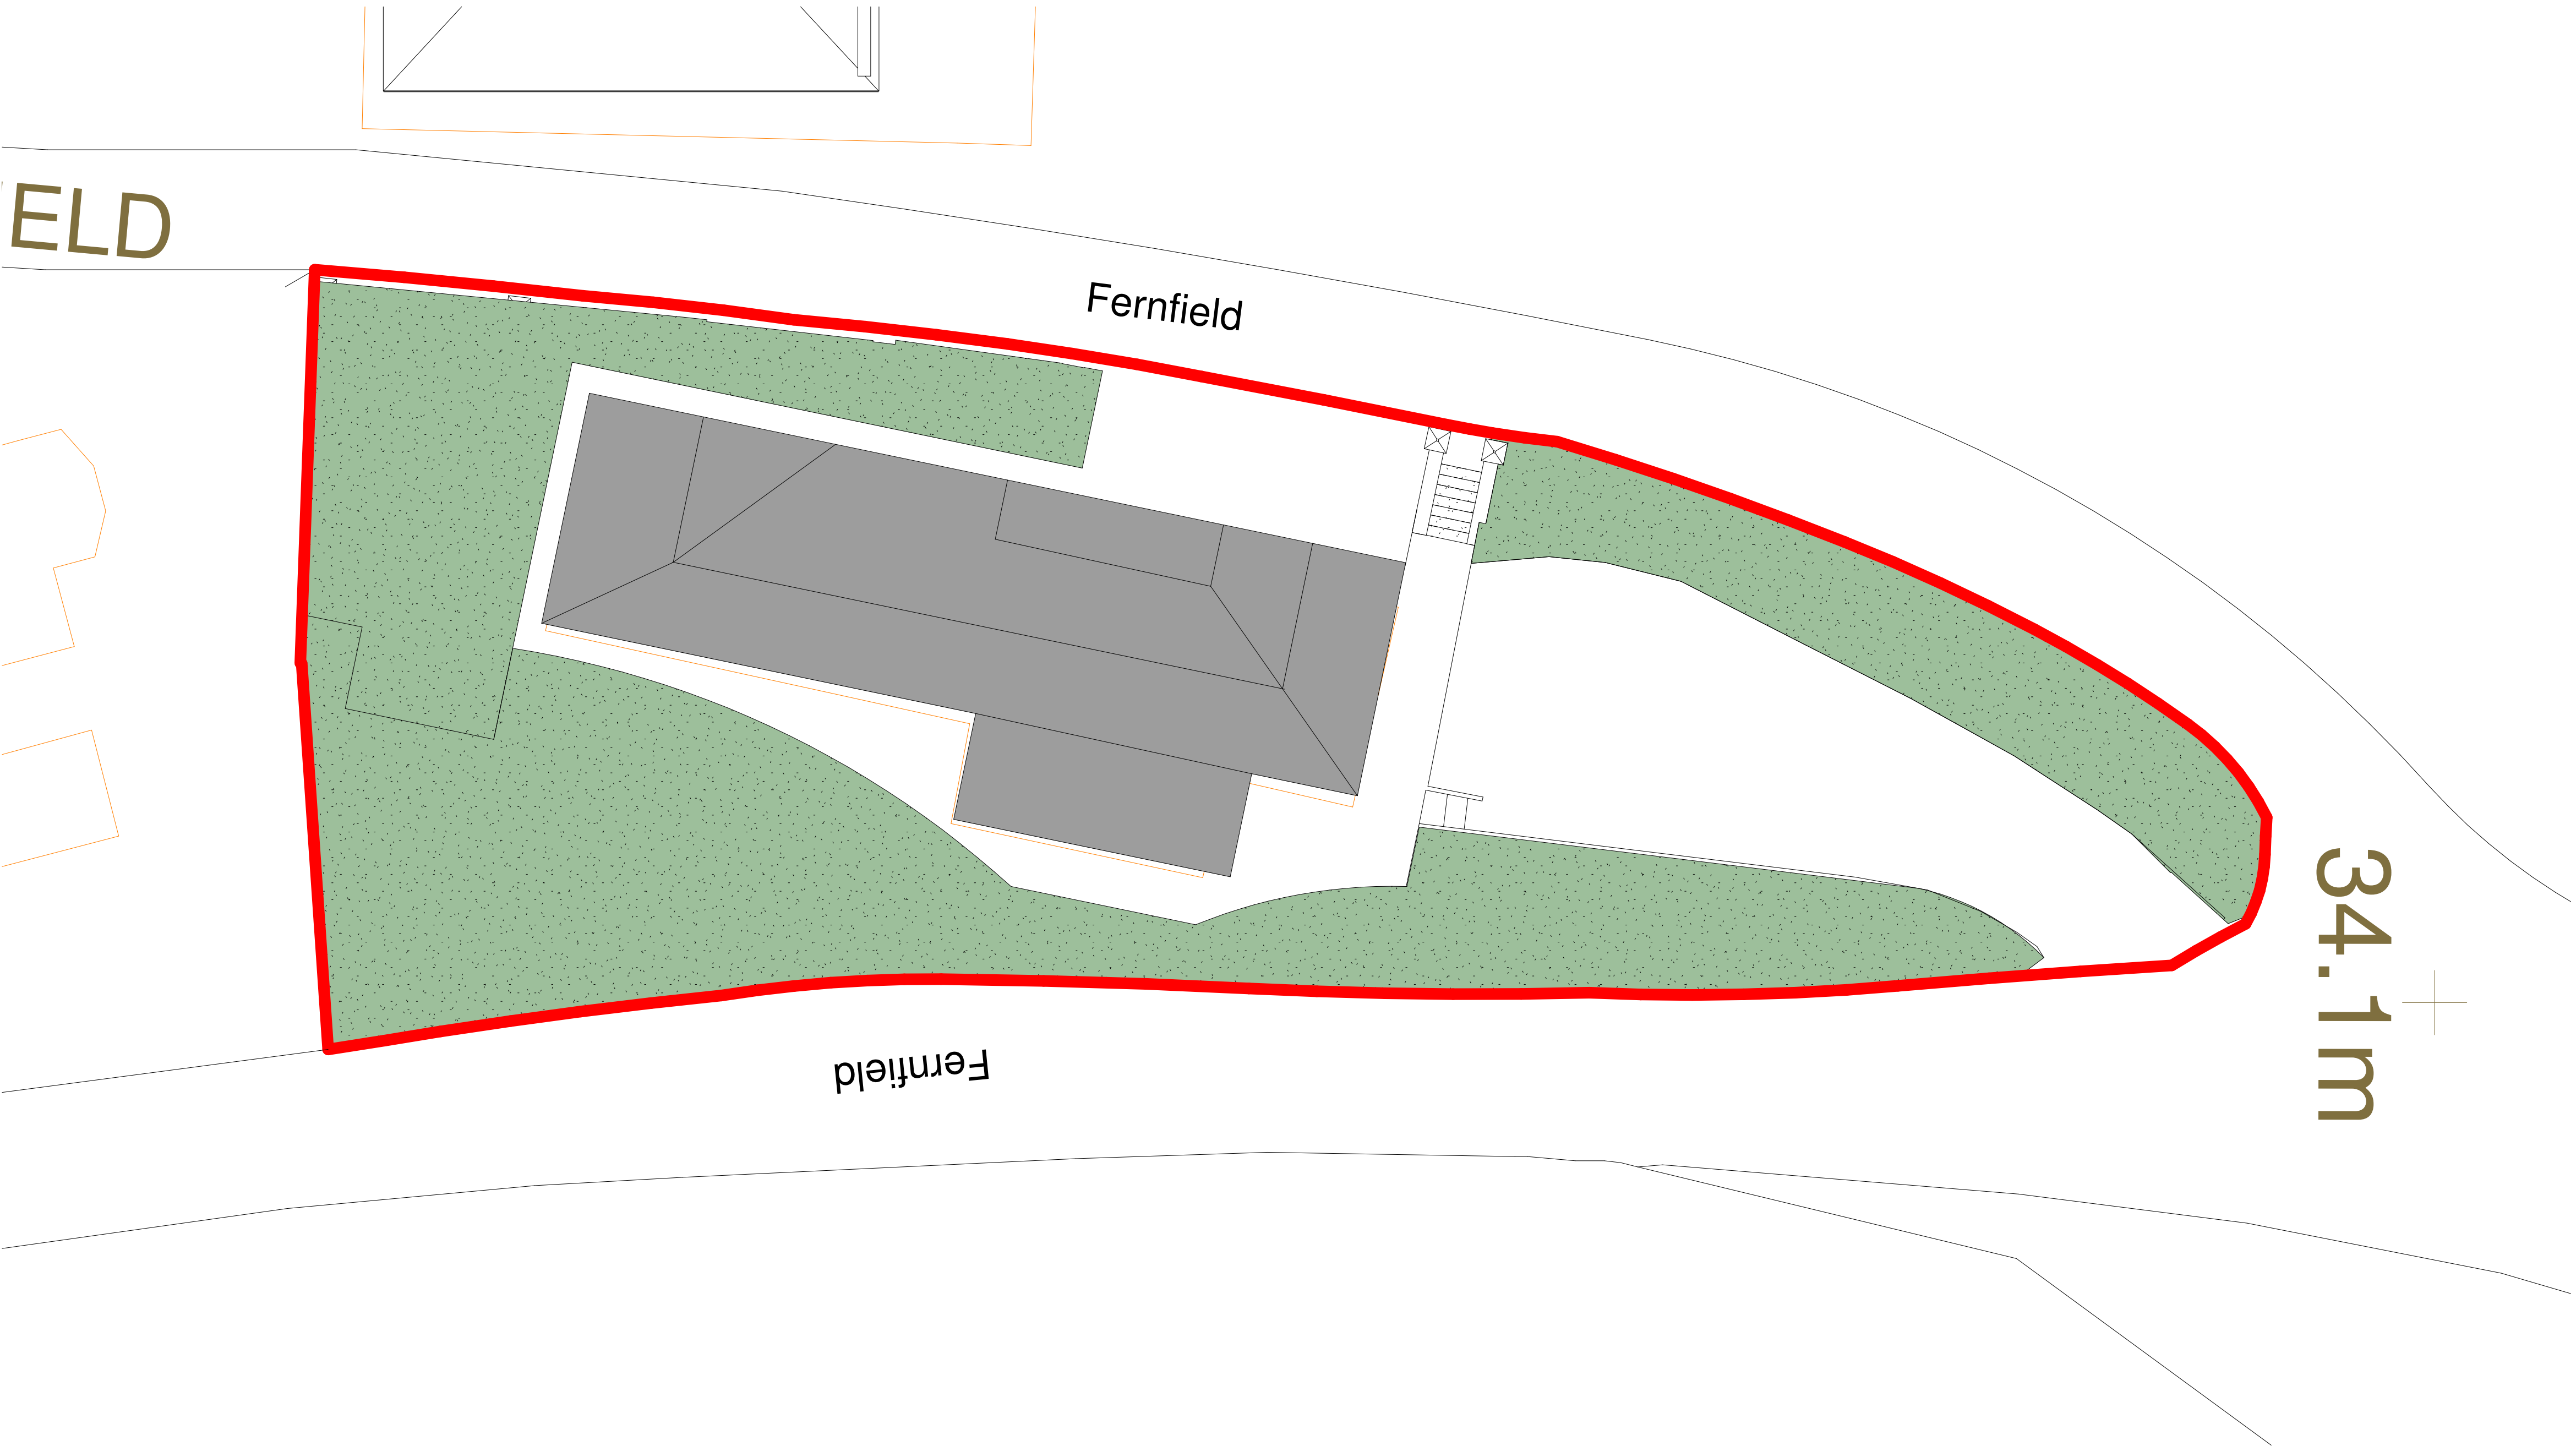

Existing Site Plan

1 : 100

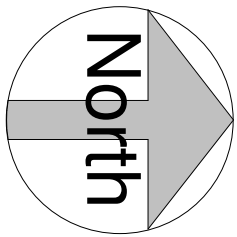

CONCEPT DESIGNS			
DRAWING STATUS			
Planning			
PROJECT			
3 Fernfield, Baglan - Bungalow Conversion			
TITLE			
Location & Existing Site Plan			
CLIENT			
Mr & Mrs Thomas			
DRAWN BY			
Gareth Owen		DATE	
23.01.23		SCALE (mm)	
As indicated		PROJECT NO.	
POCD 01.01		REV	
PS		S010	
garethowenconceptdesigns.co.uk 01492 880061 0151 3300000			

Location Plan



Location Plan

1 : 500