



Proposed Site Section



Sparrow terrace

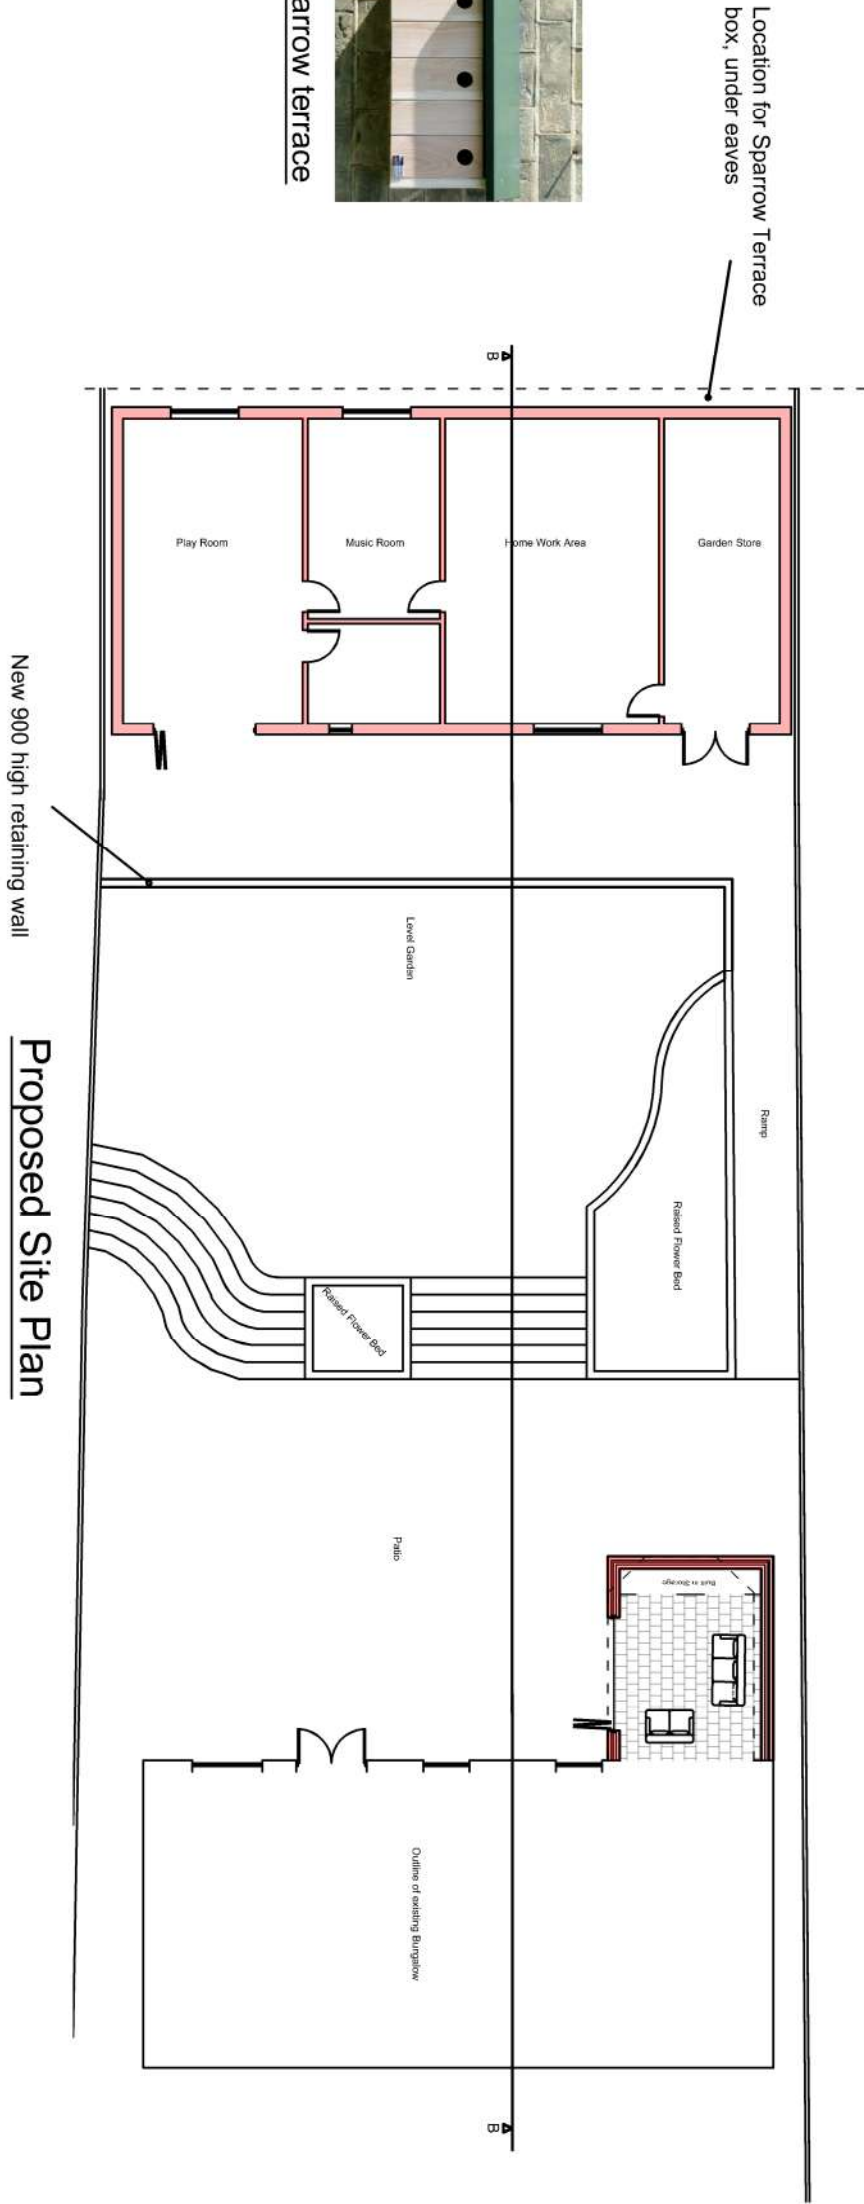

Proposed Site Plan

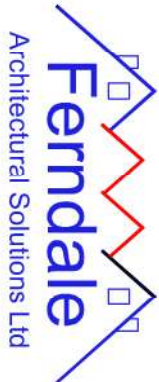

CLIENT Mr Jody Davies		JOB TITLE Rear extension and outbuilding at - 14a Brynhyfryd Terrace, SA10 9BA		DRWG. TITLE Proposed Site Plan and Section	
DATE: Feb 2023	SCALE: 1:200	A3	DRWG. NO. 21.19.102	REV. 01	PURPOSE: Planning

This drawing is copyright ©
NOTE: All dimensions to be checked on
site and not scaled from the drawing.